



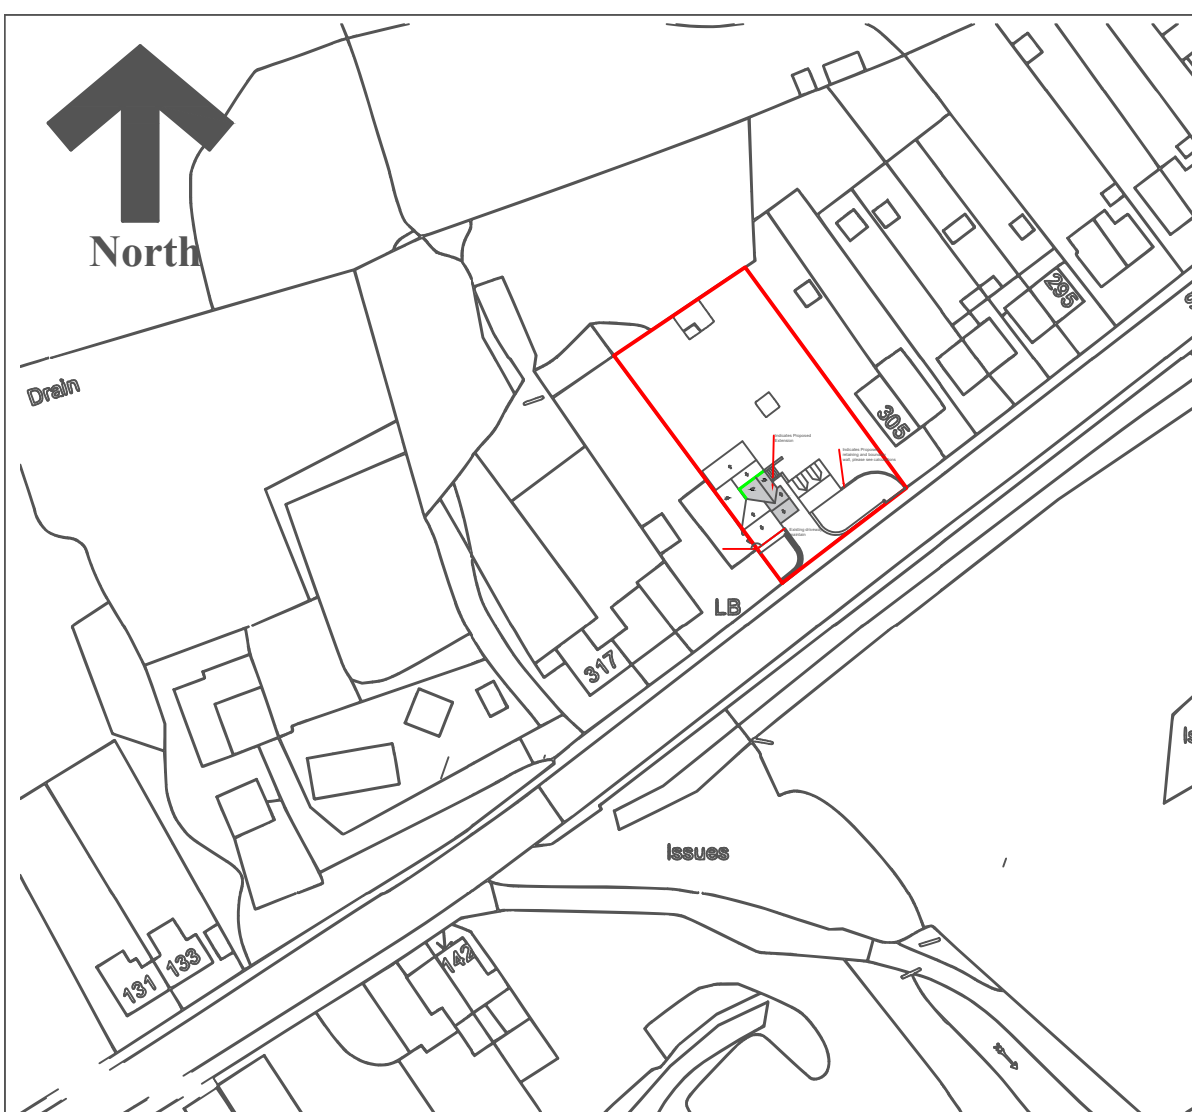

Location Plan
Scale 1 : 1250

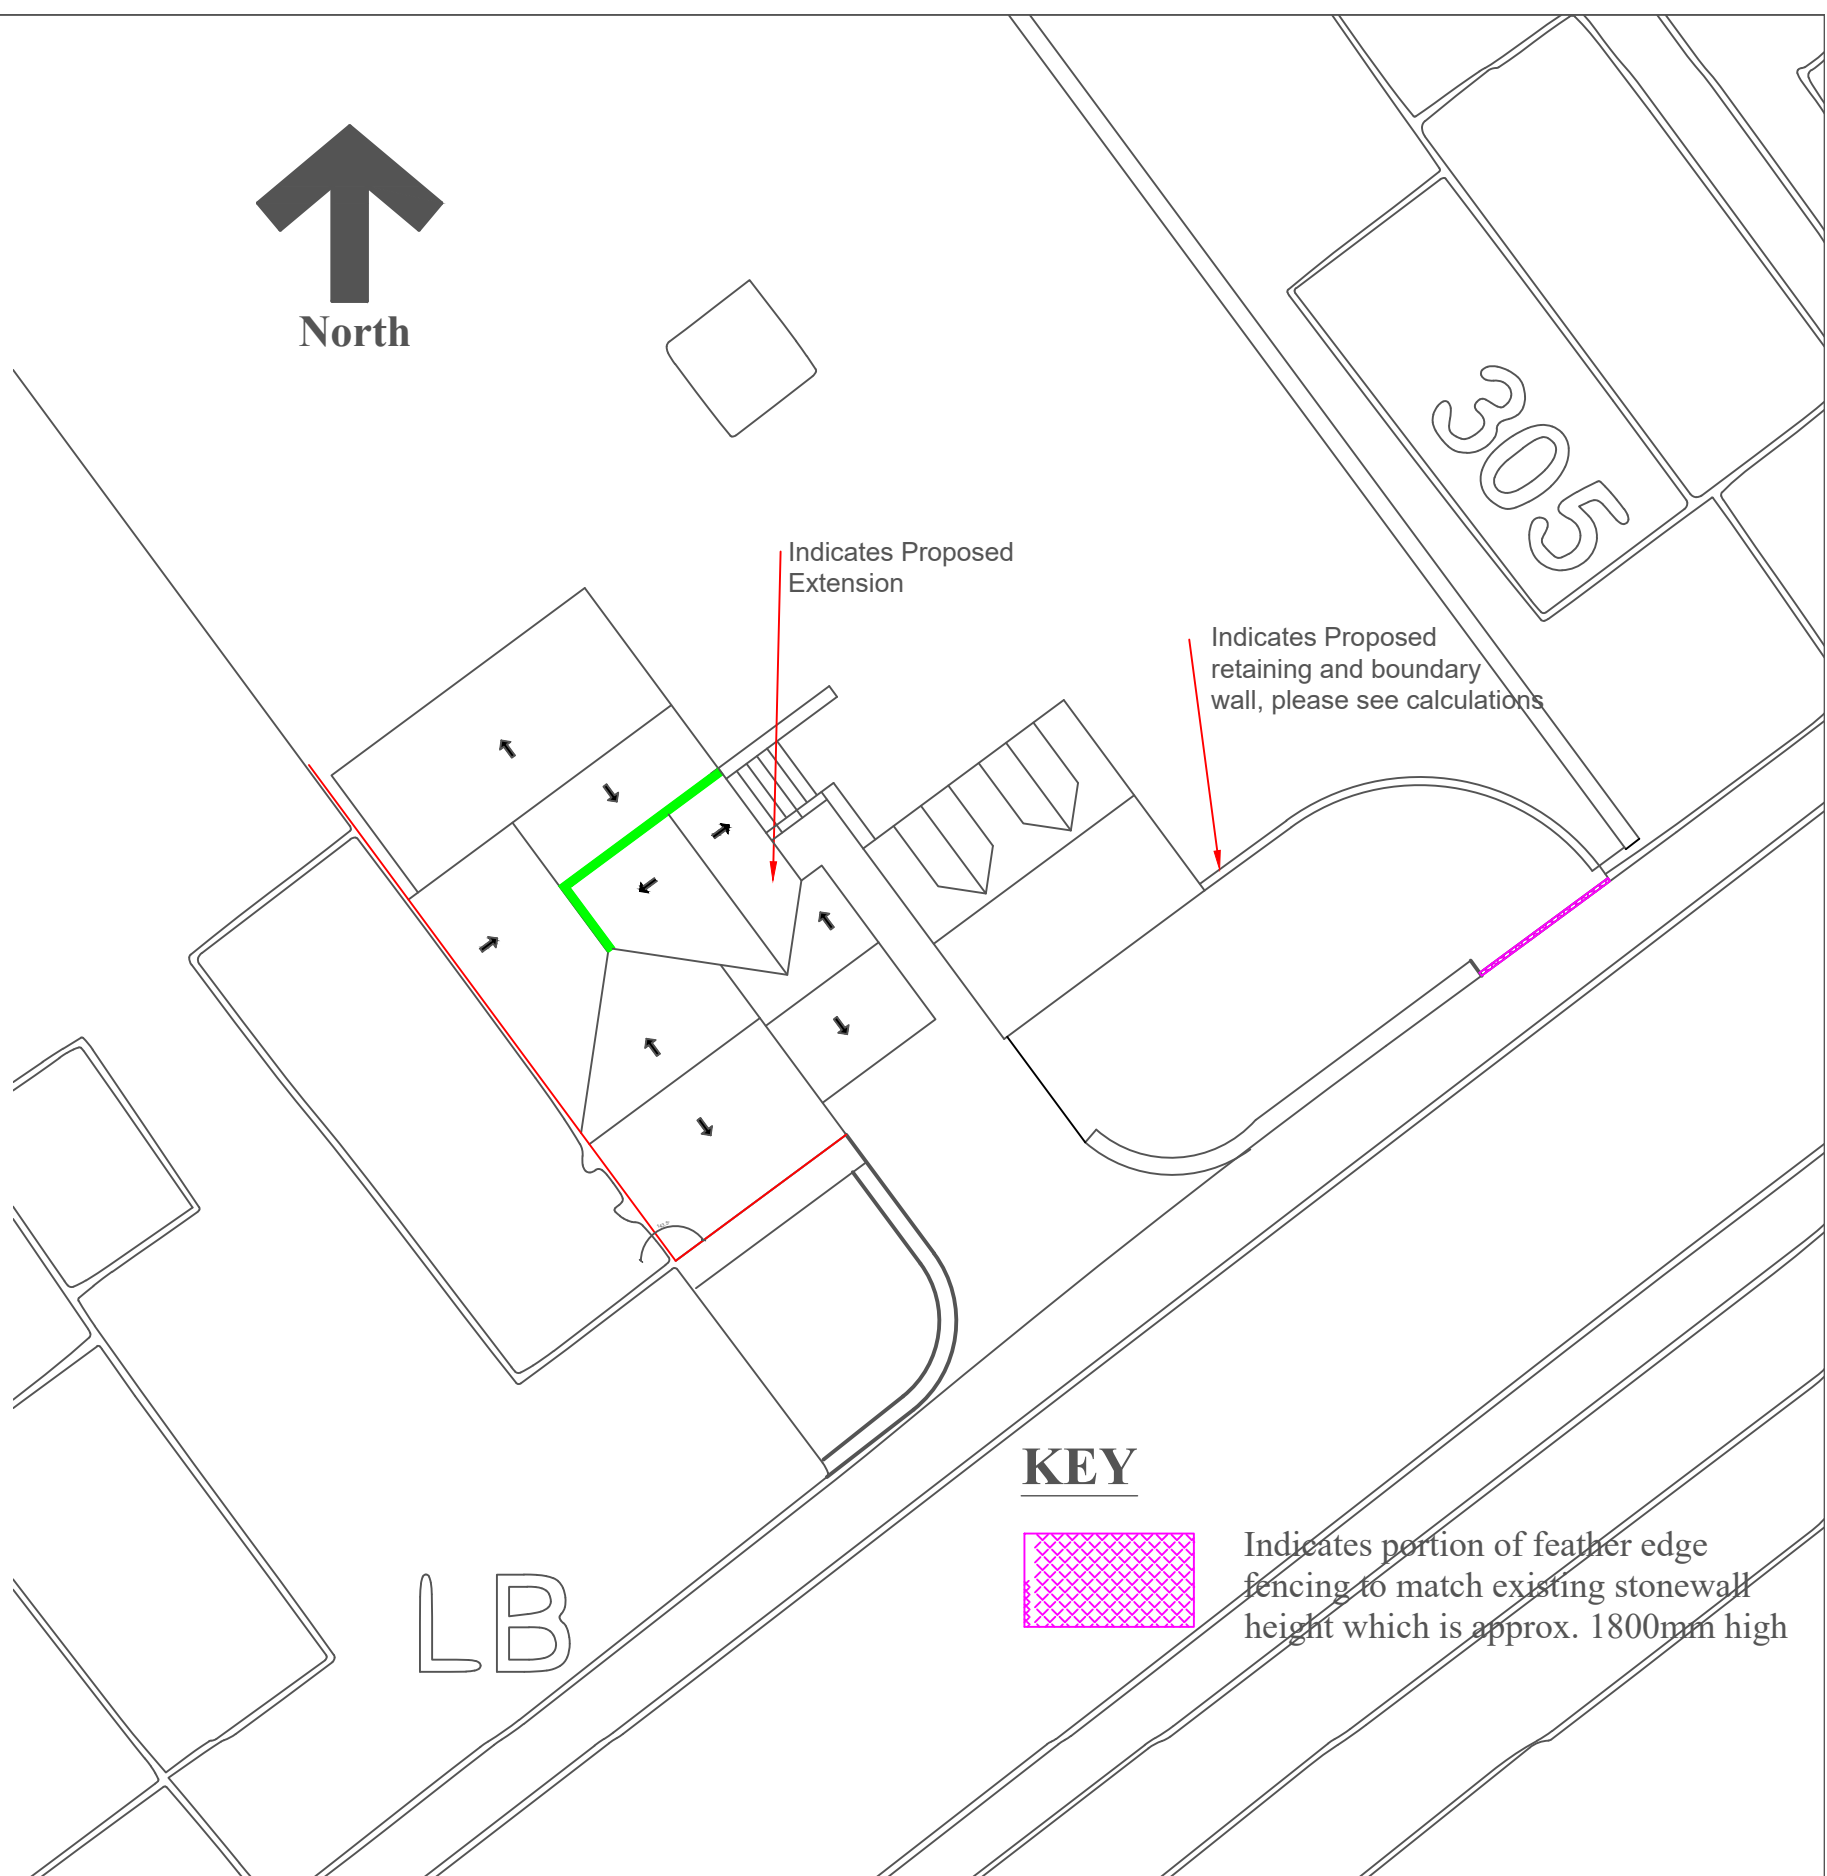

Block Plan
Scale 1 : 200

CLIENT Mr M Pasha 311 Graig Road, Godregrai, Pontardawe, Swansea, SA9 2NZ		JOB TITLE Proposed Domestic extension at 311 Graig Road, Godregrai, Pontardawe, Swansea, SA9 2NZ		DRNG. TITLE Location and Block Plan	
DATE: 25th February 2021	CHECKED:	SCALE: As Noted	A3	DRNG. NO. JD001	REV. C