



All Dimensions are to
be site checked



FRONT ELEVATION

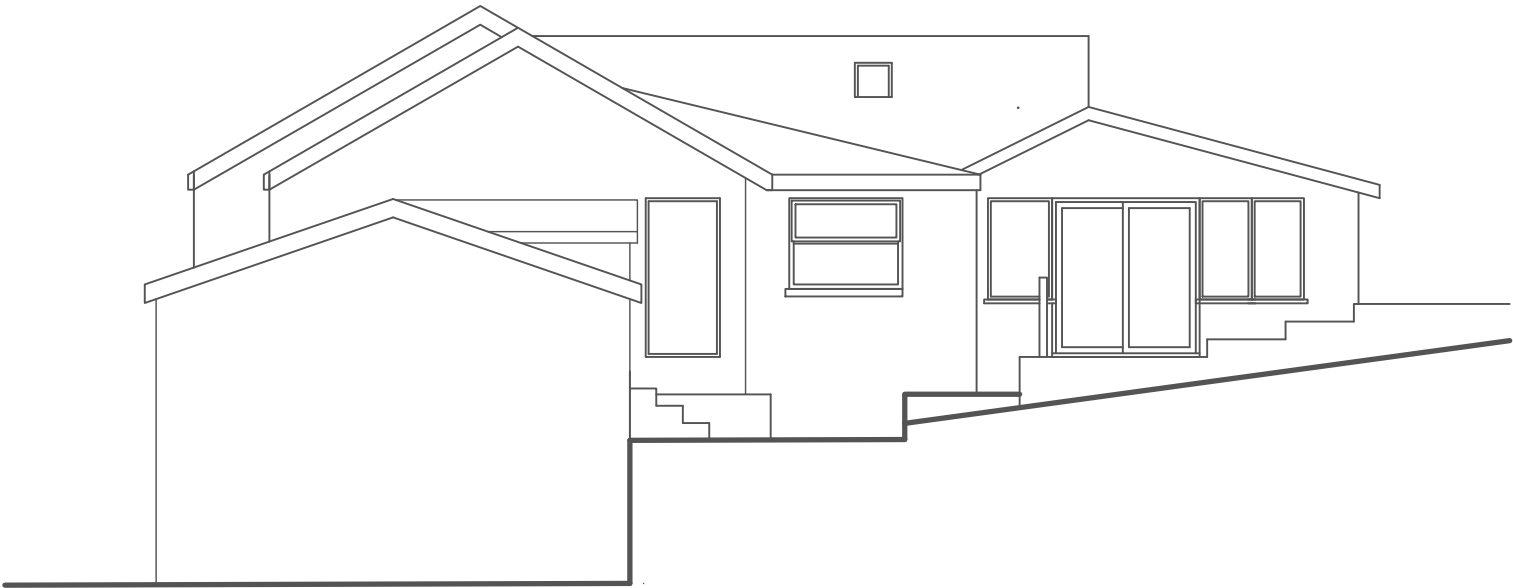

SIDE ELEVATION

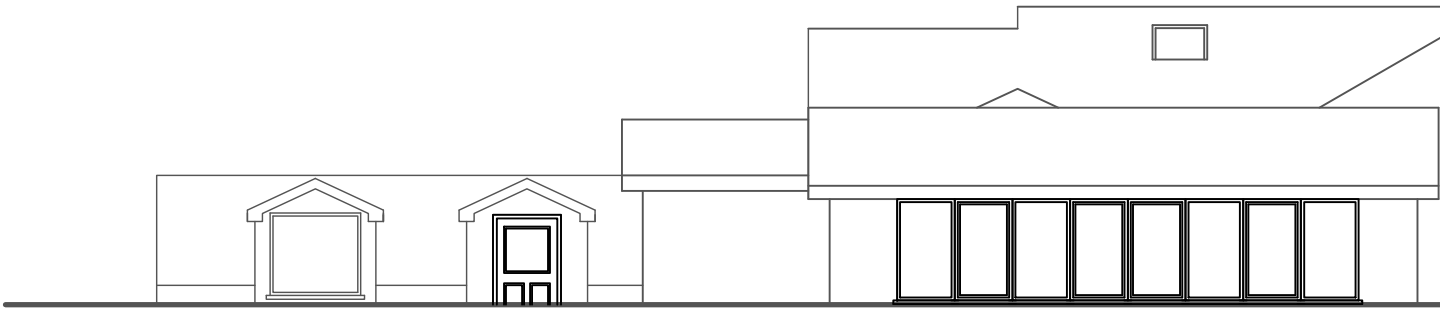

REAR ELEVATION

REVISIONS			
A - 22/12/2021 - Elevation name added			
B - 07/01/2022 - Side elevation revised to reflect 1m set back as per plan			
C - 29/03/2022 - Garage door to front elevation removed as well as ridge and eaves heights checked			
D - 01/04/2022 - Front wall reduced to match plans			
E - 06/04/2022 - Heights added			

CLIENT
Mr M Pasha
311 Graig Road, Godregraig,
Pontardawe, Swansea,
SA9 2NZ

JOB TITLE
Proposed Domestic extension
at 311 Graig Road, Godregraig,
Pontardawe, Swansea,
SA9 2NZ

DRNG. TITLE
Proposed Elevations

DATE:
25th February 2021

CHECKED:

SCALE:
1:100

A3

DRNG. NO.
JD009

REV.
E