


Plot 1



Front Elevation

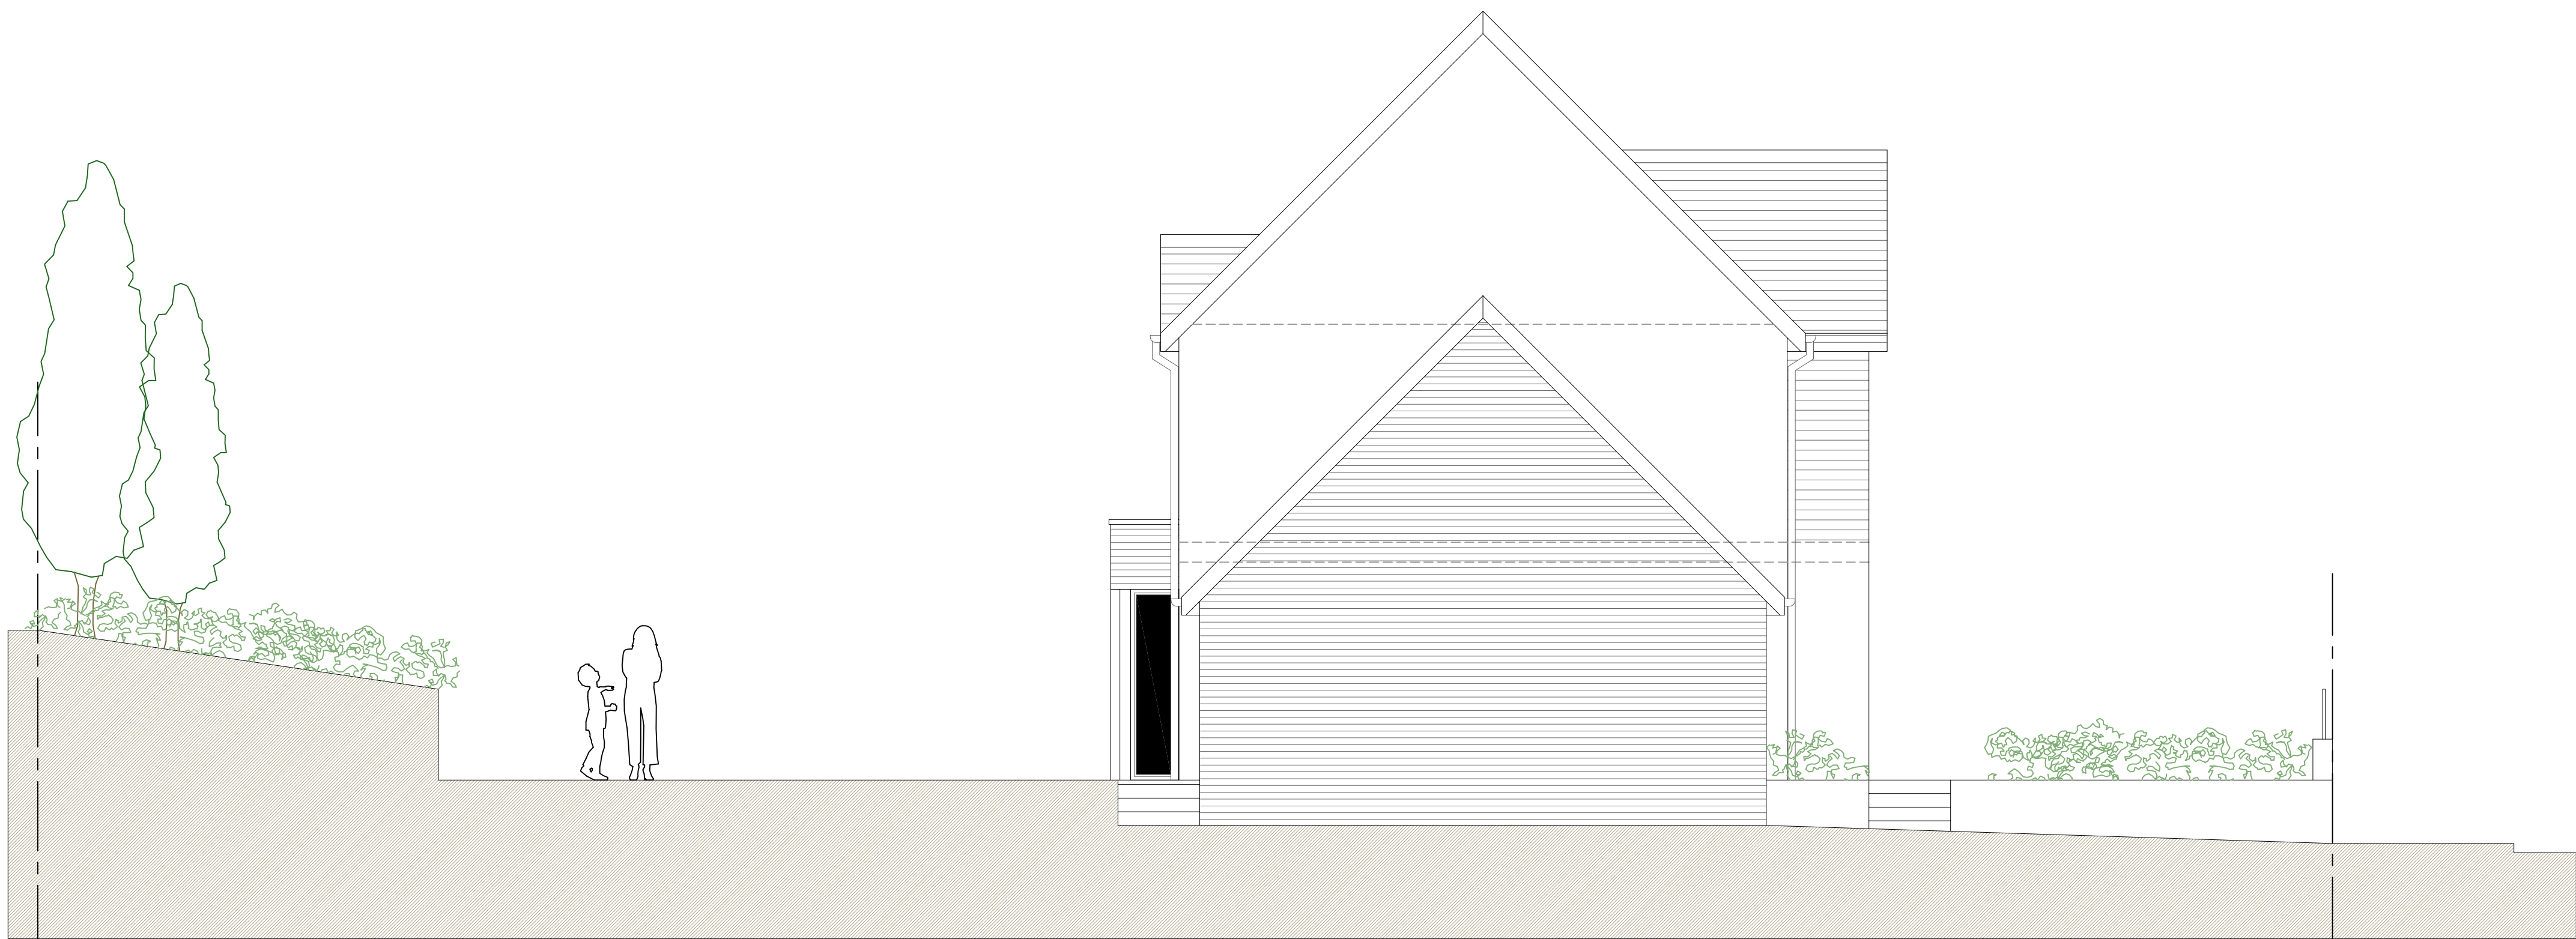


Side Elevation




Side Elevation (to plot 2)



Rear Elevation

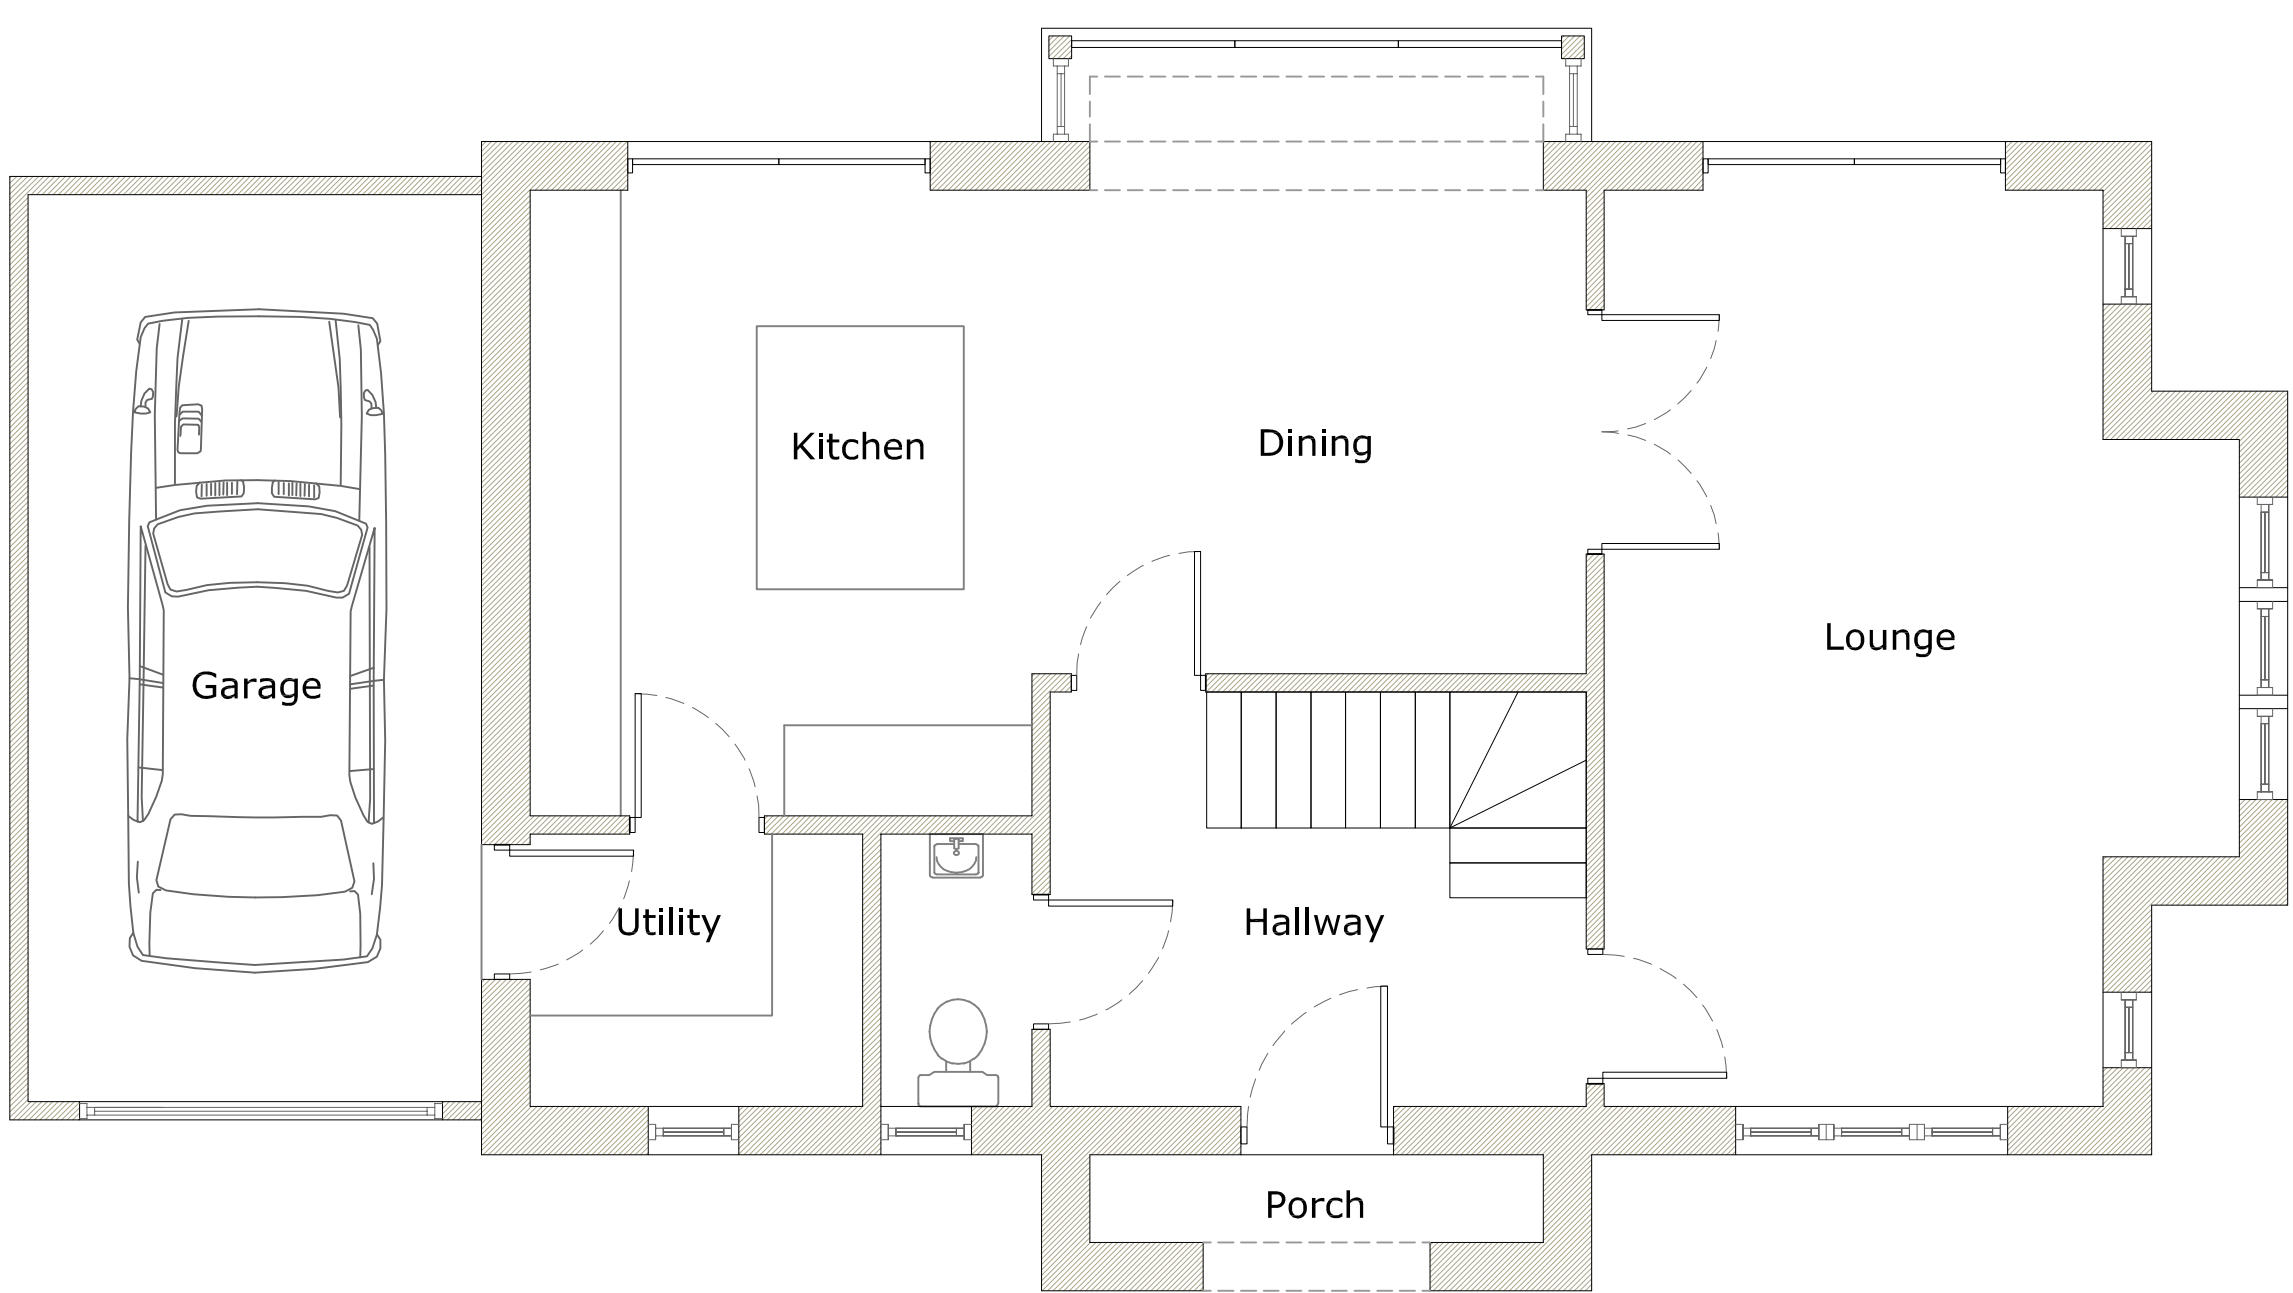

Ground Floor - 87.5m²

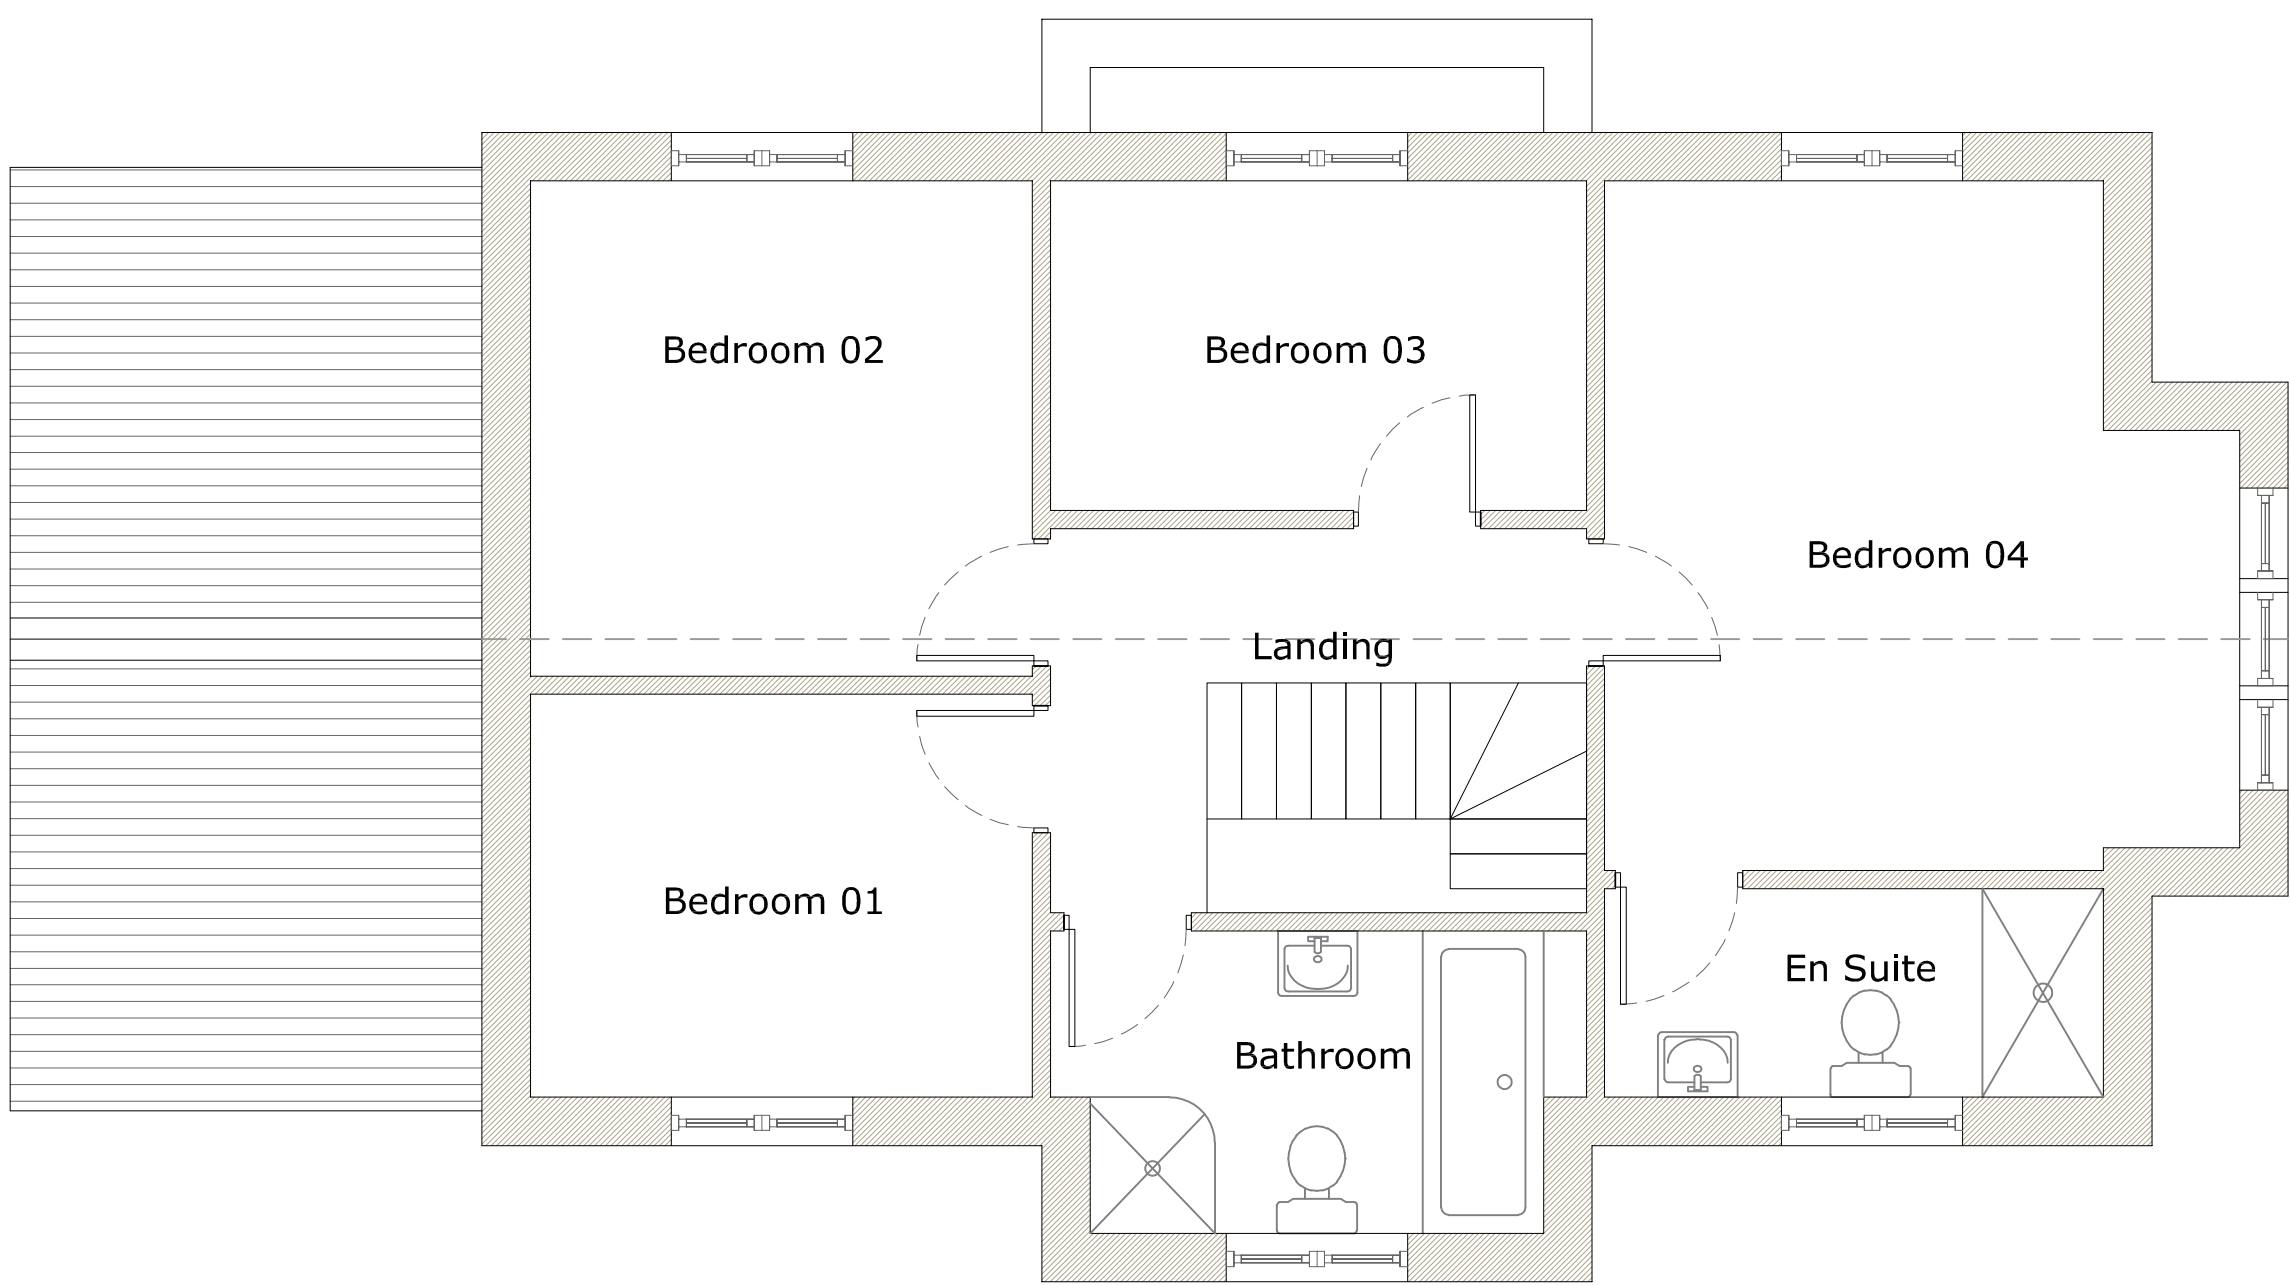

First Floor - 68.0m²