



Plots 5&6



Front Elevation

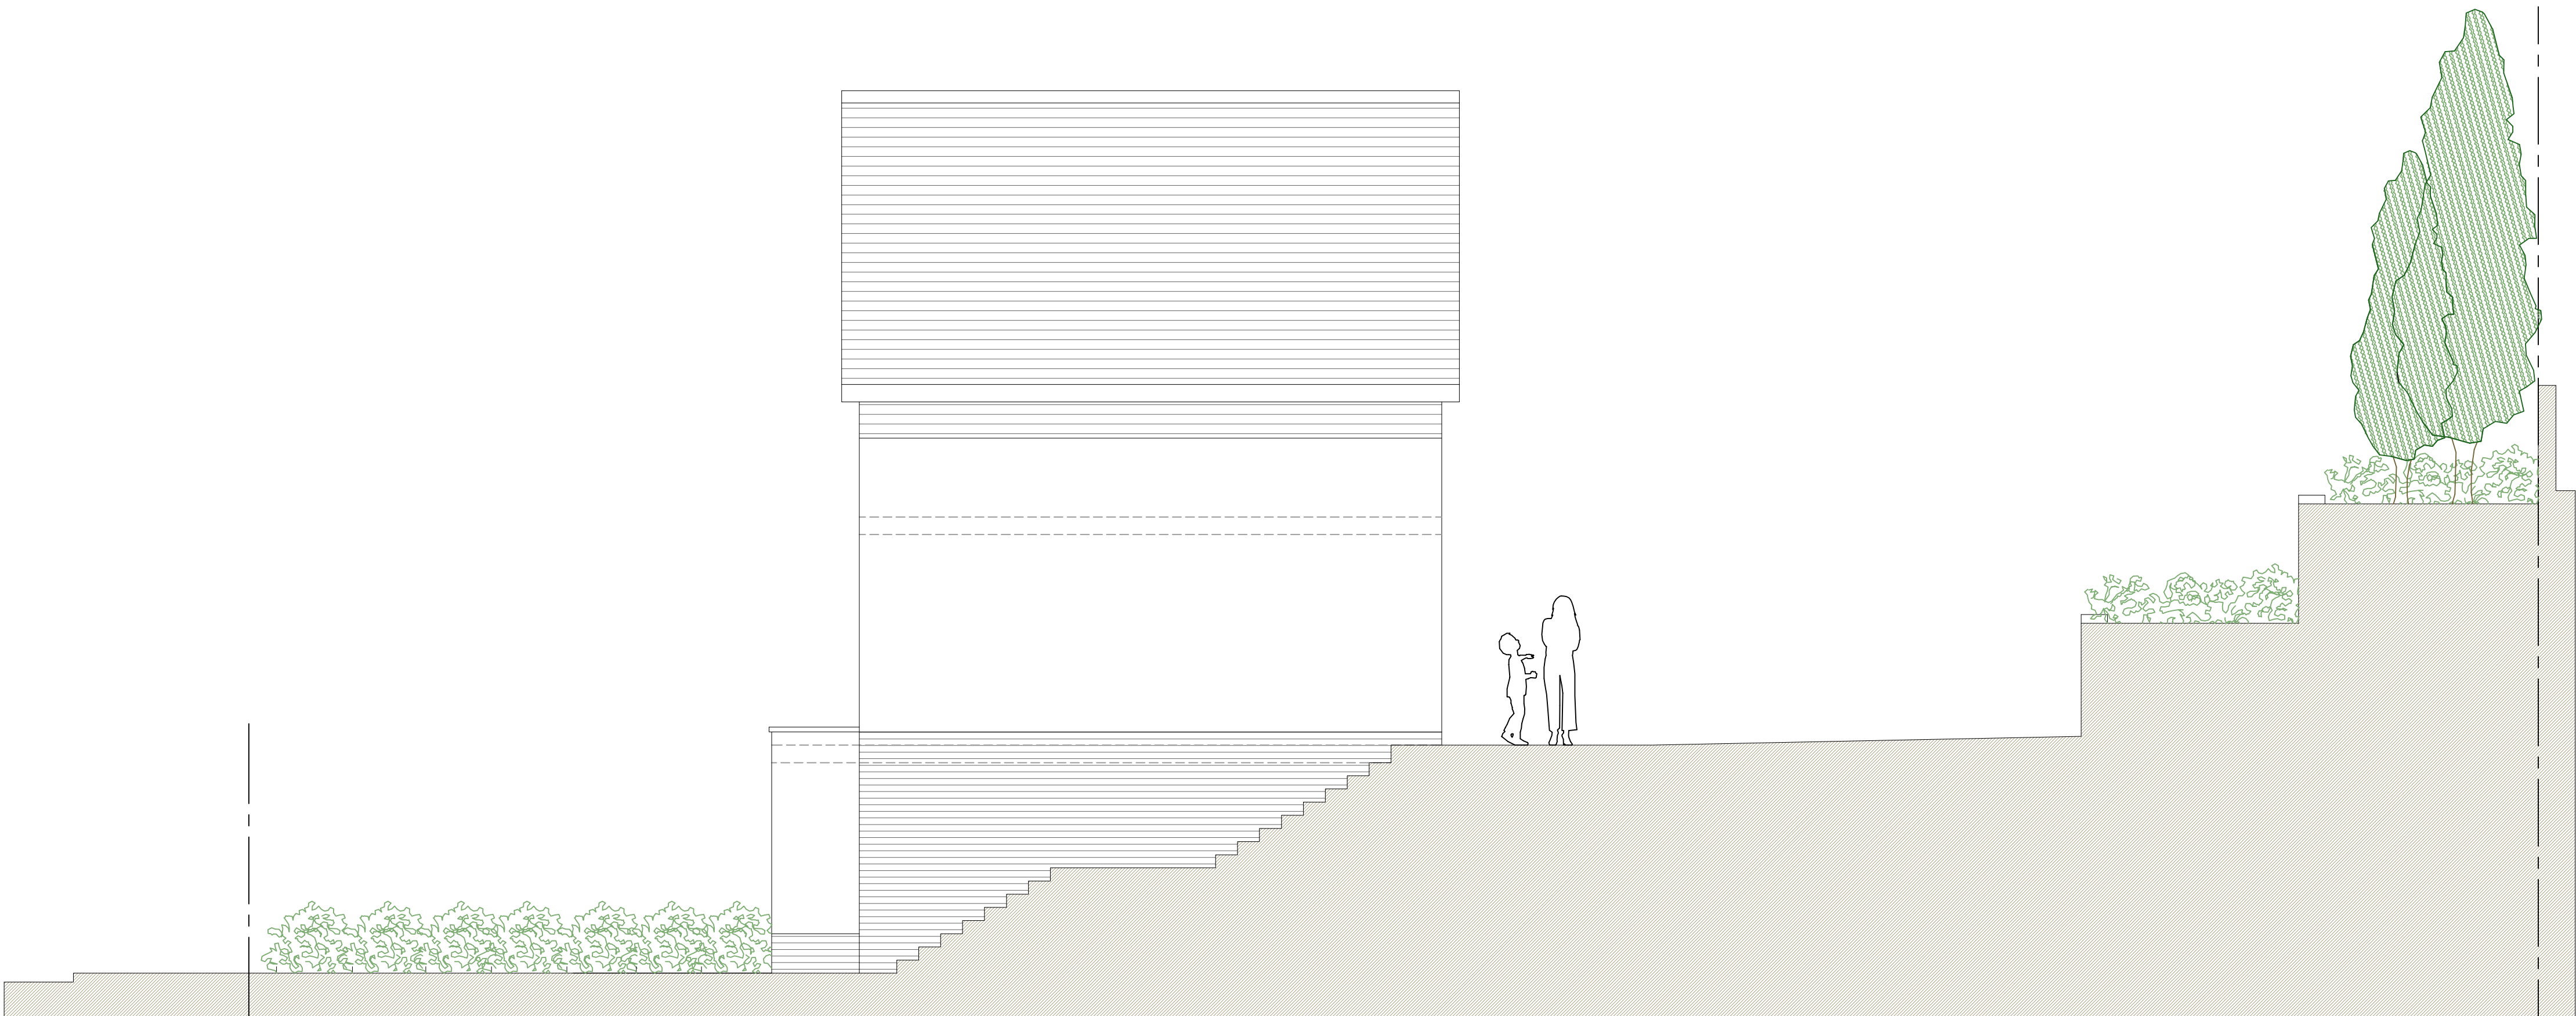


Side Elevation

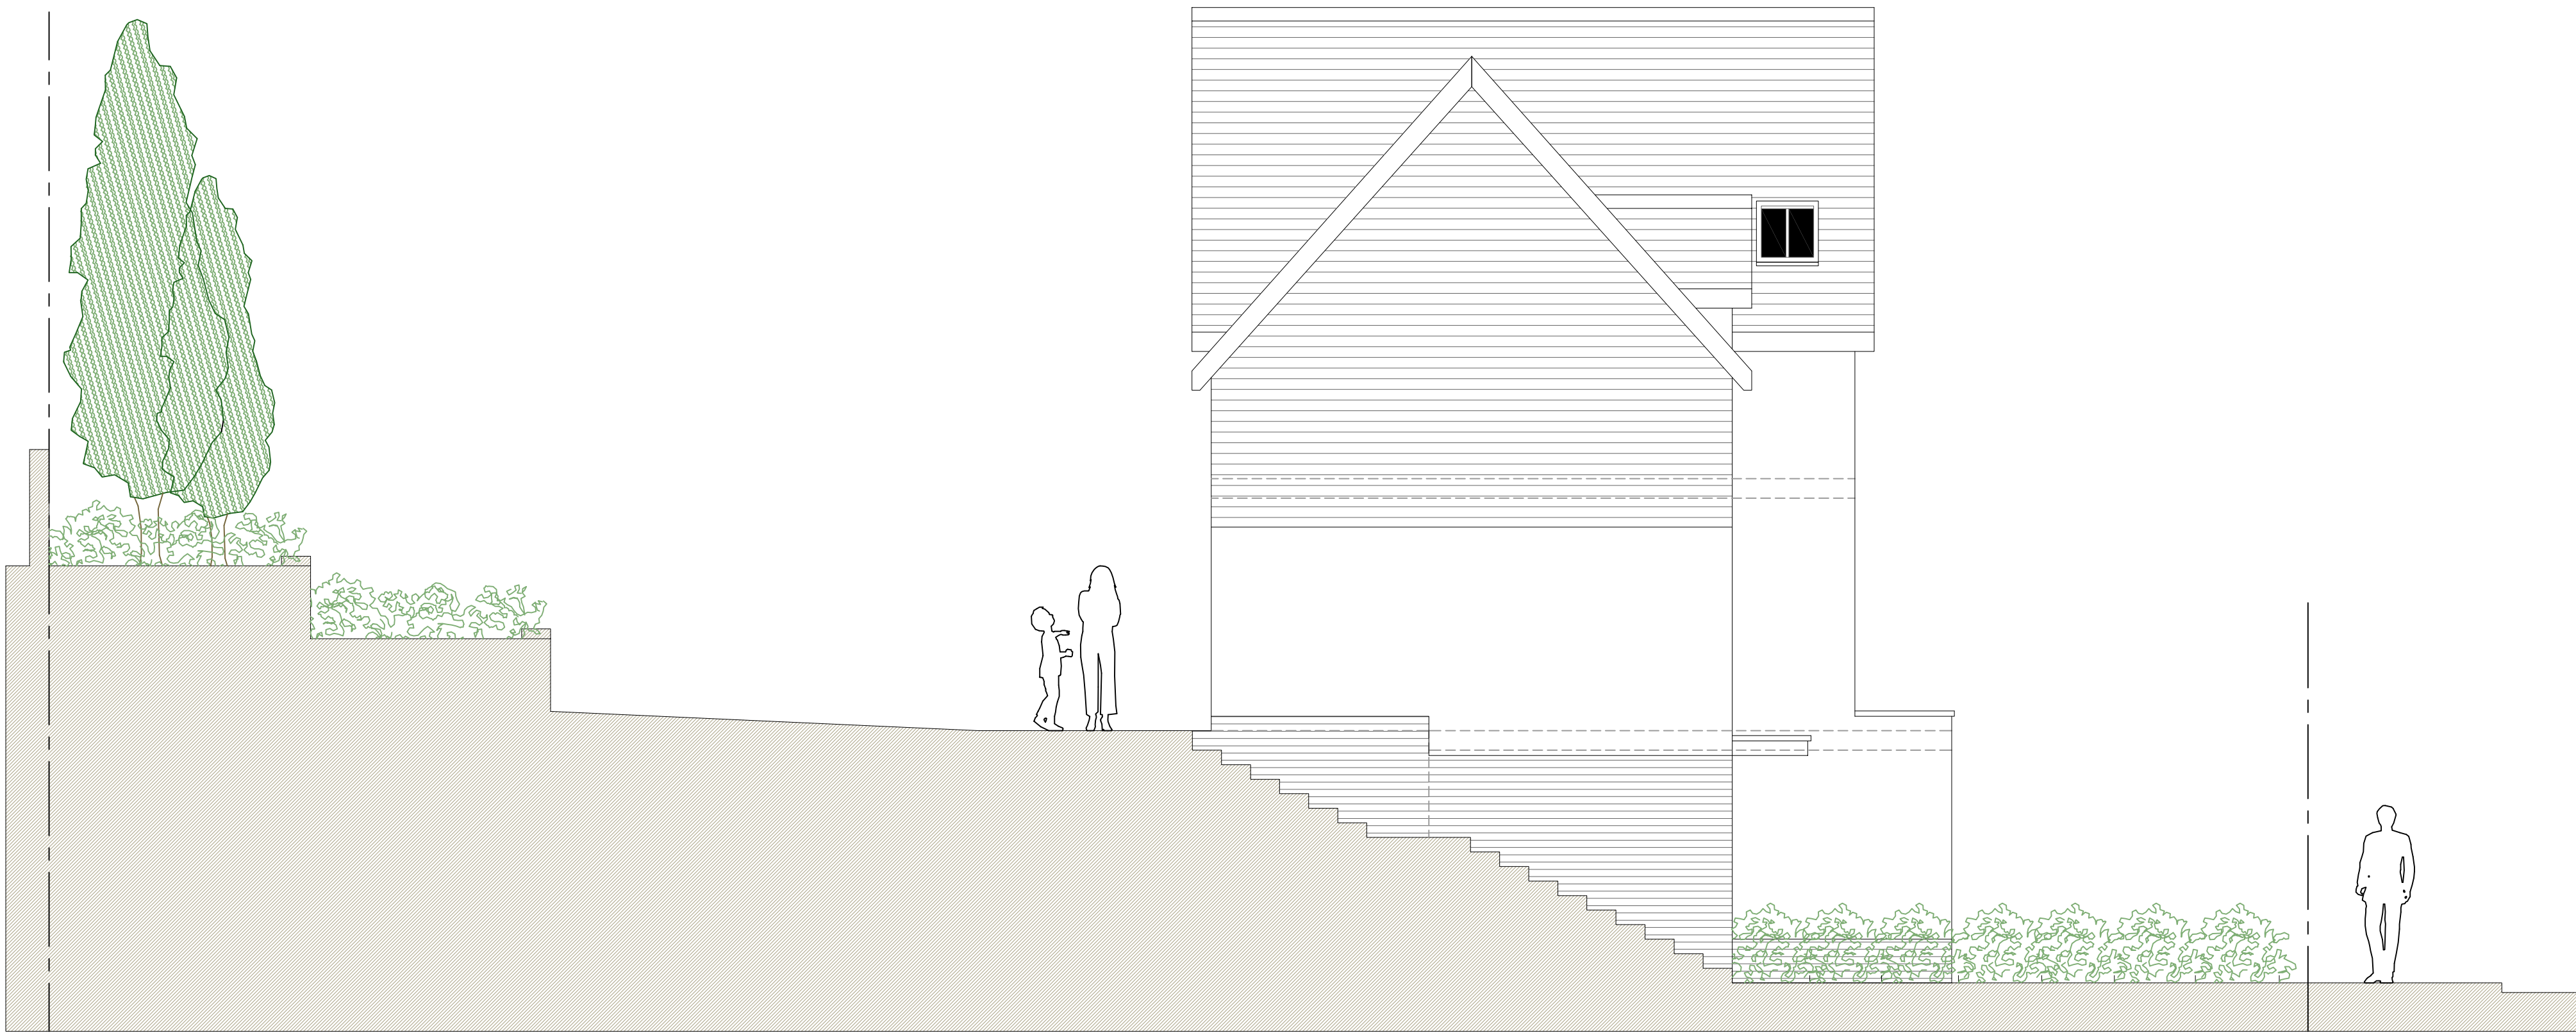

Side Elevation (to plot 5)




Rear Elevation

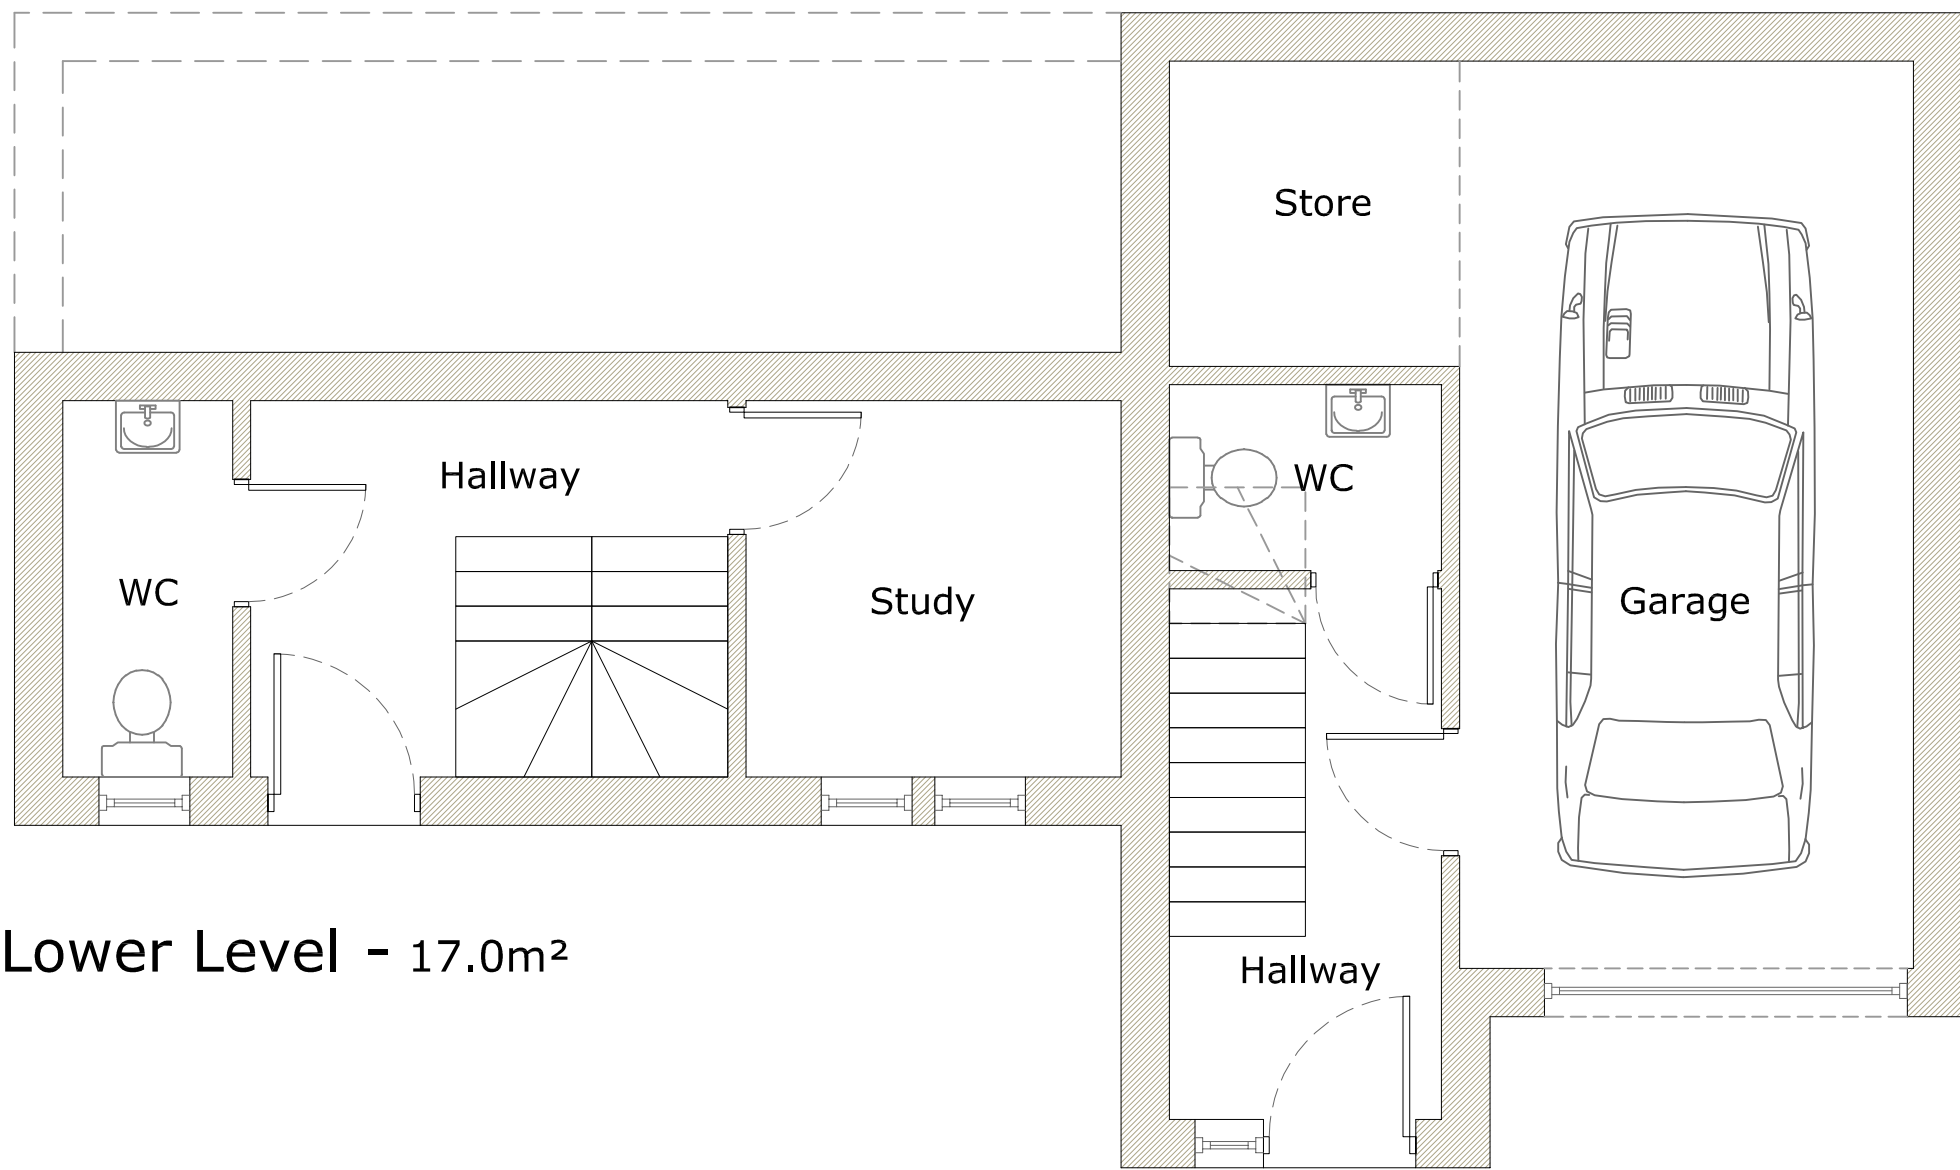


Lower Level - 17.0m²

Lower Level - 31.0m²

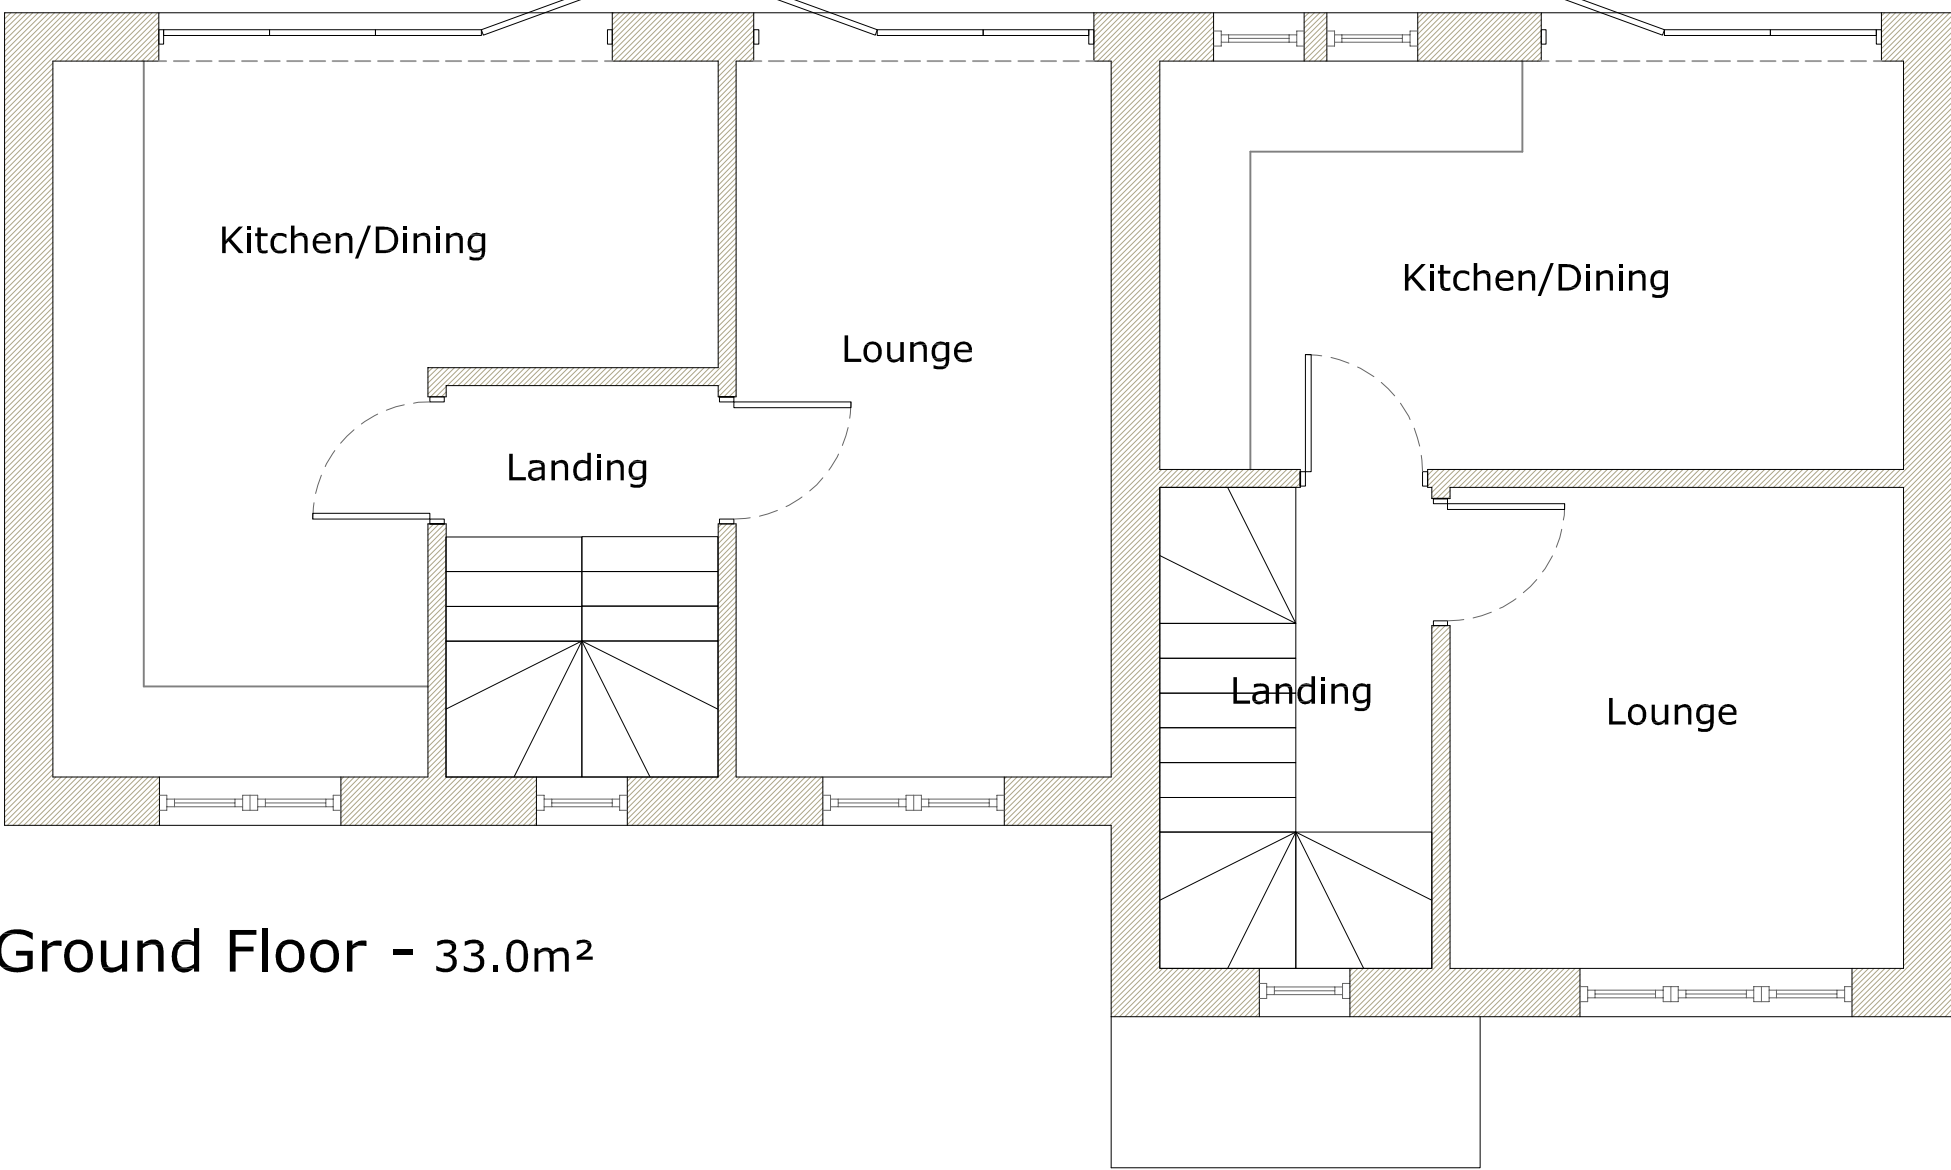

Ground Floor - 33.0m²

Ground Floor - 29.5m²

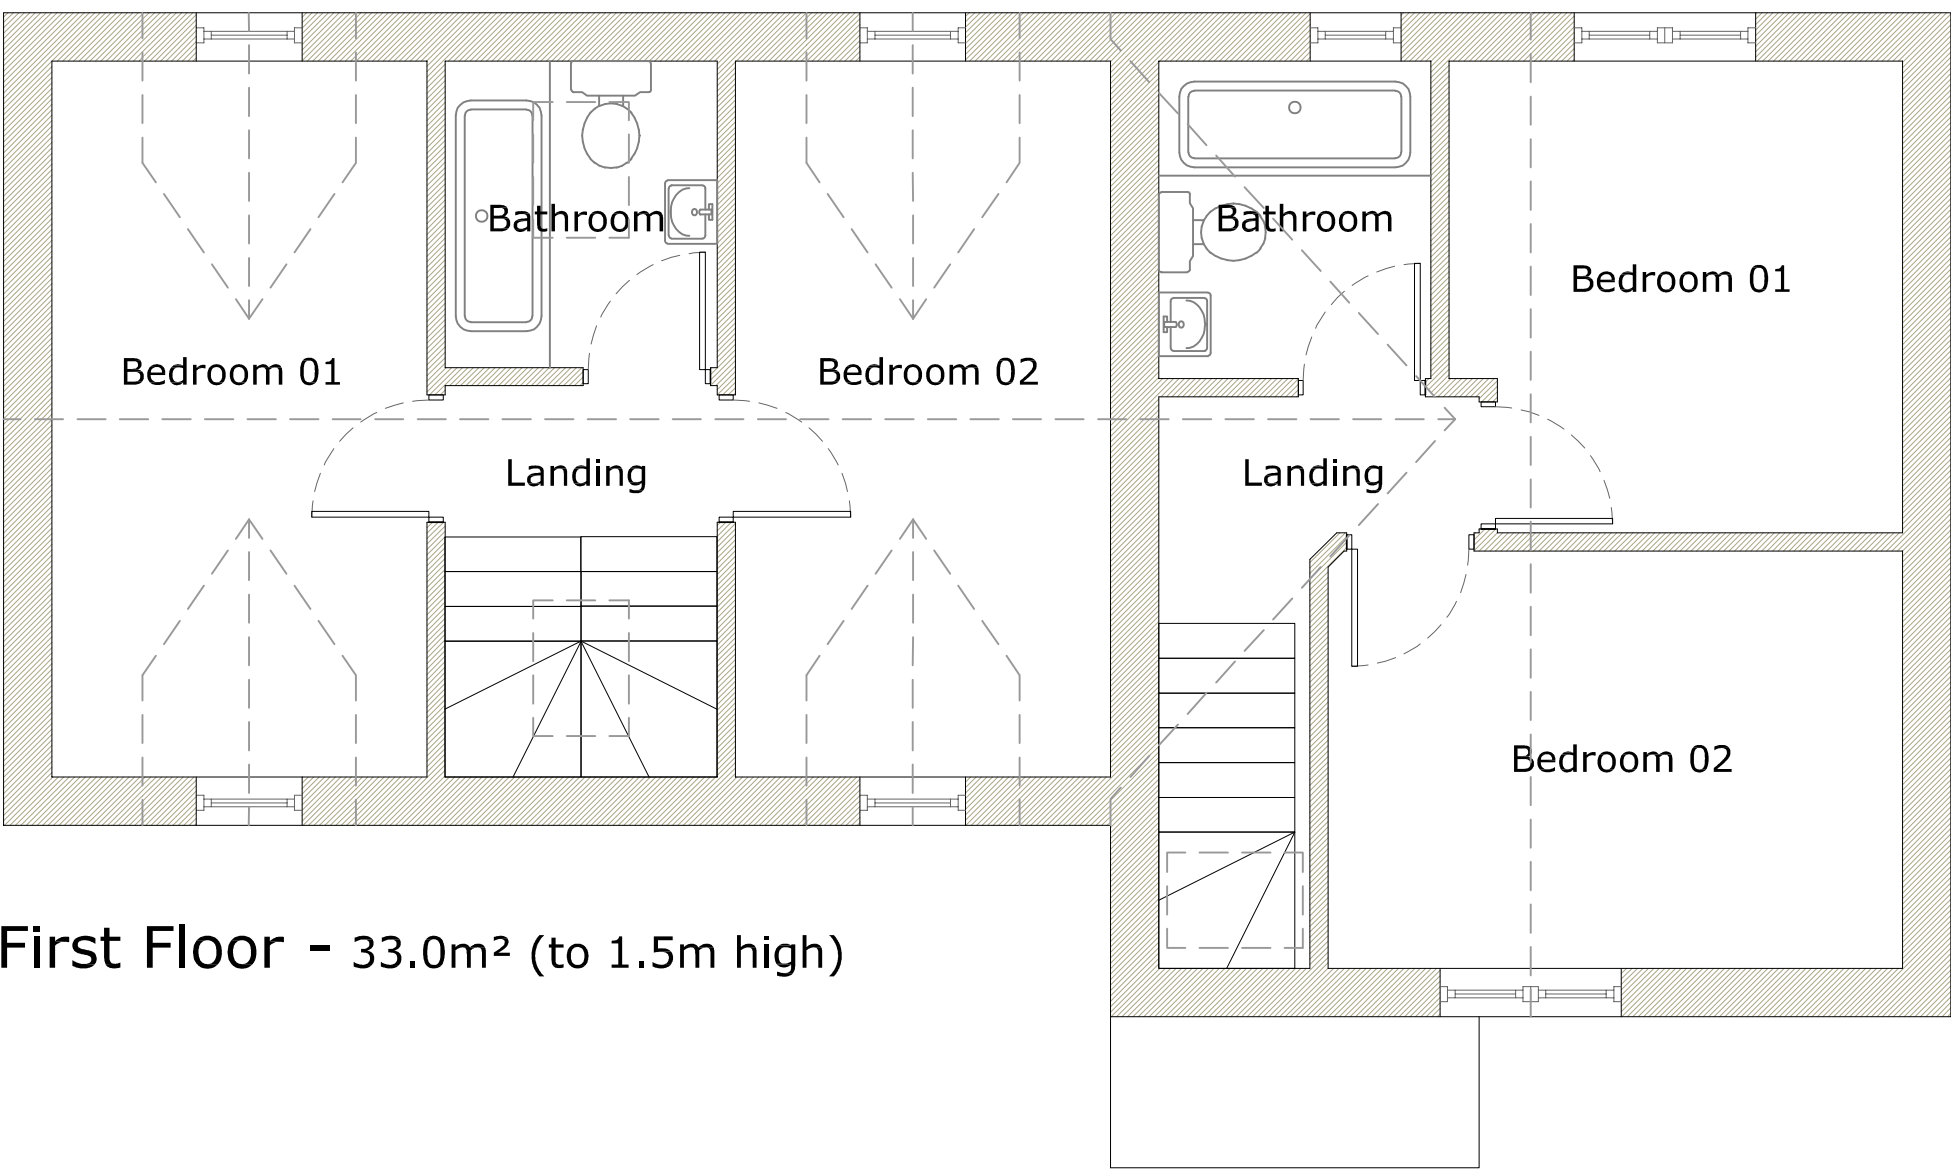

First Floor - 33.0m² (to 1.5m high)

First Floor - 29.5m²