



Plot 8



Front Elevation

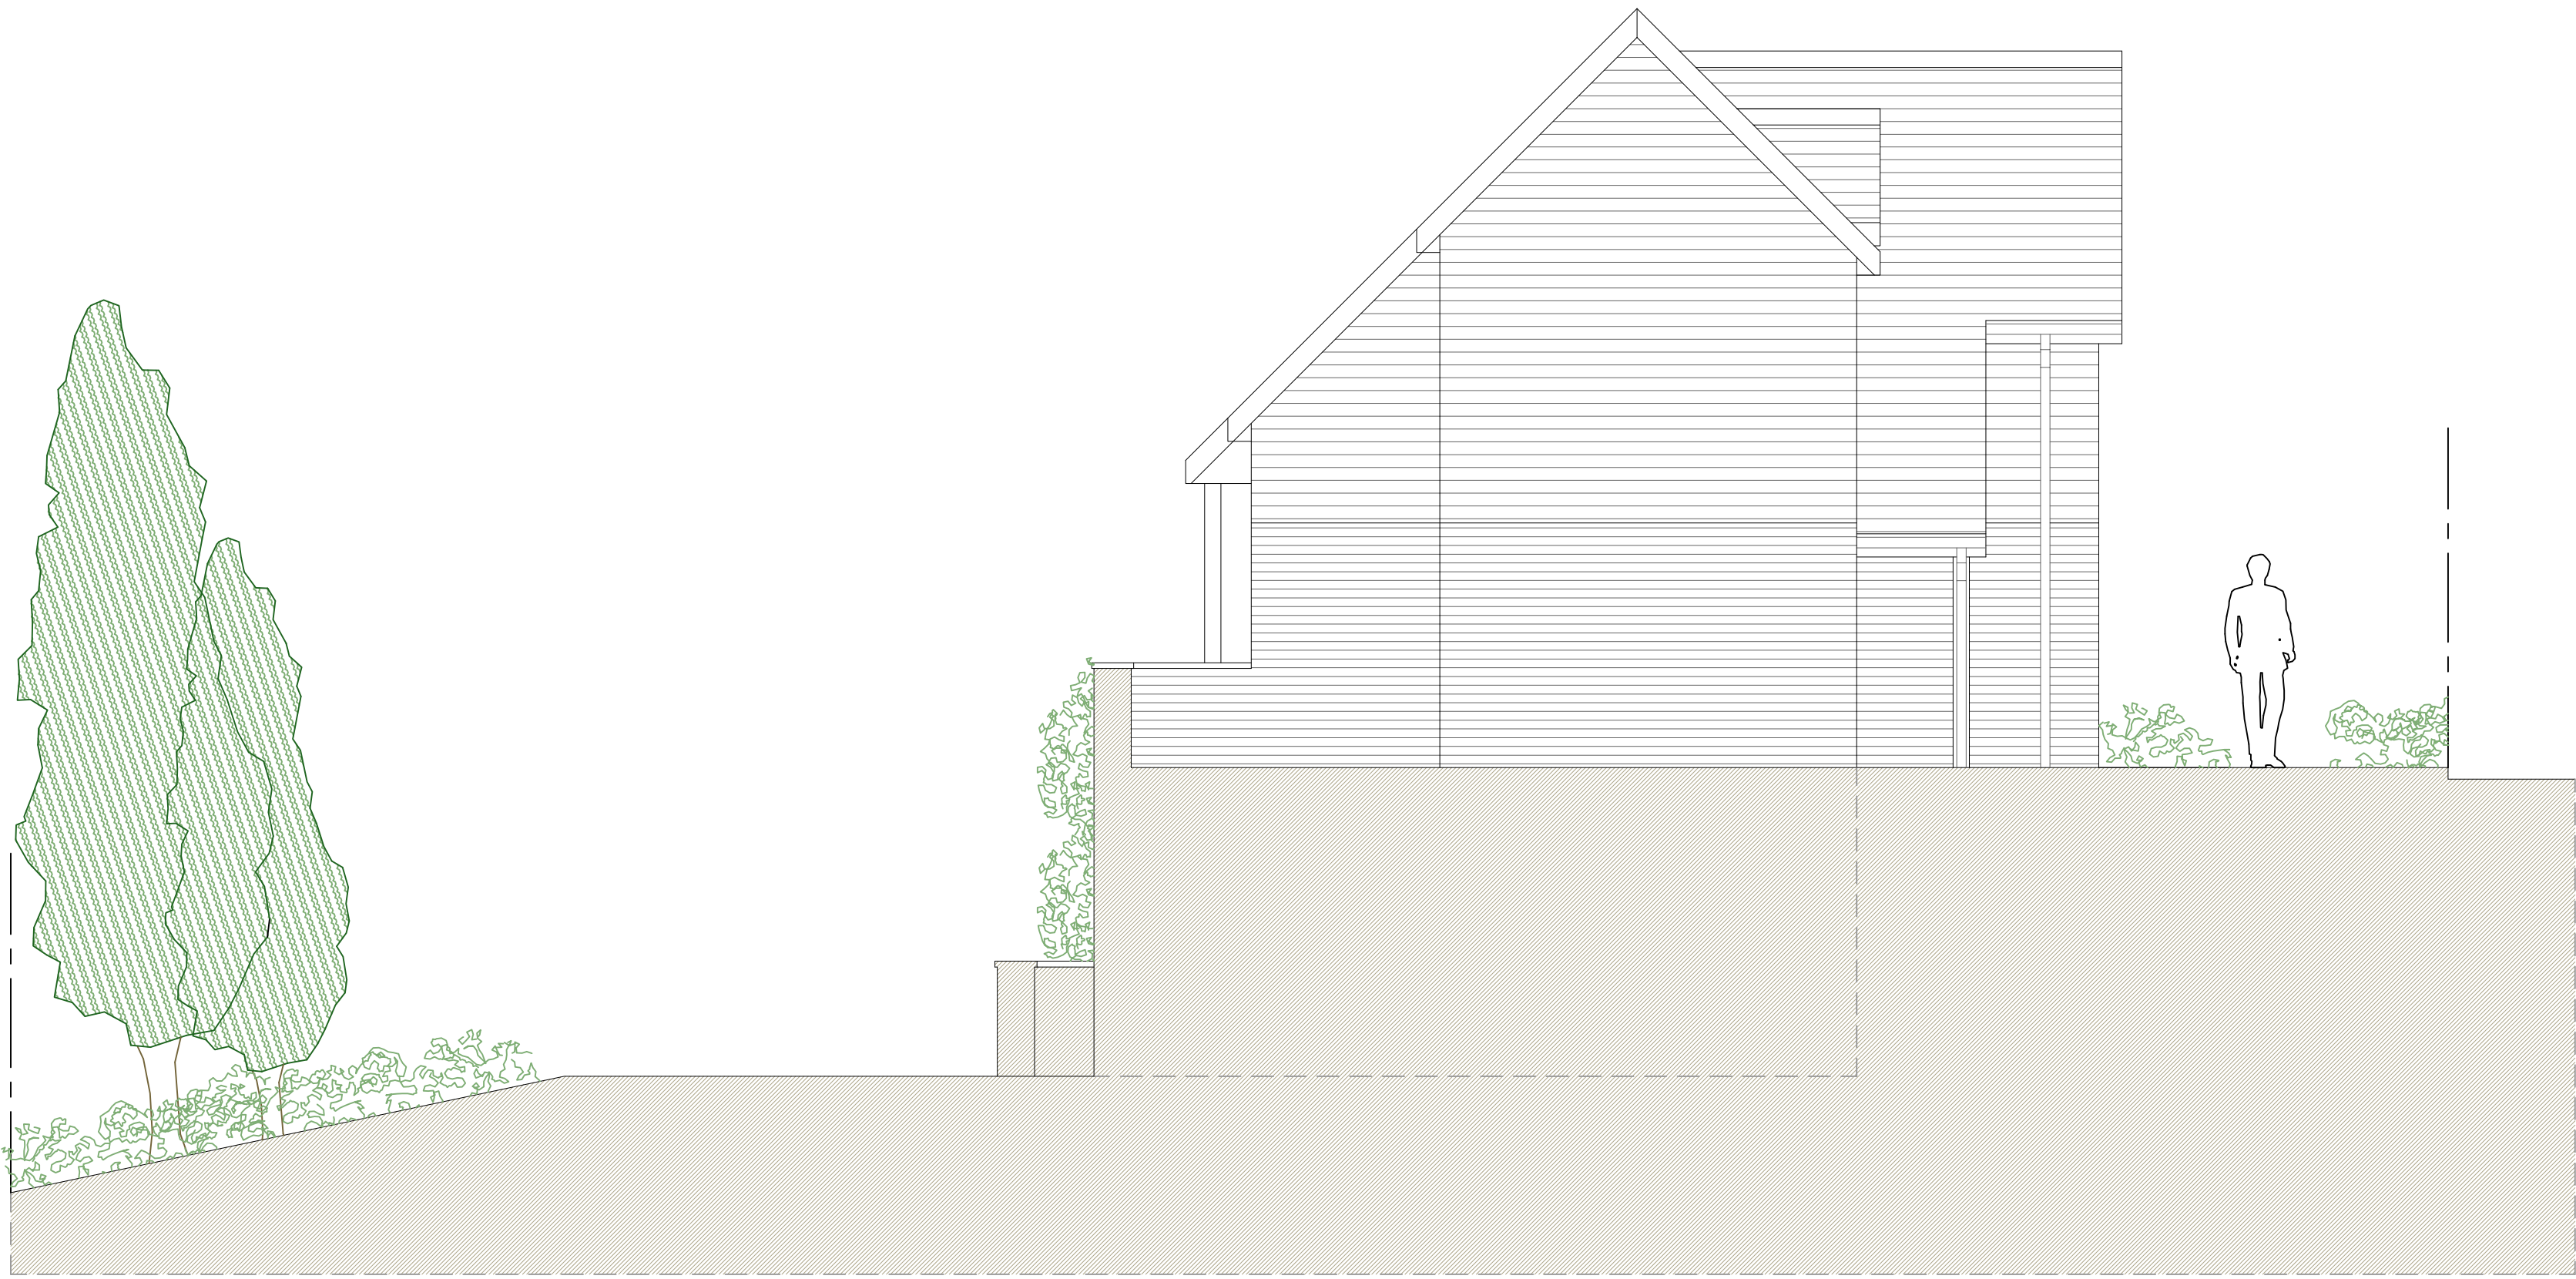


Side Elevation

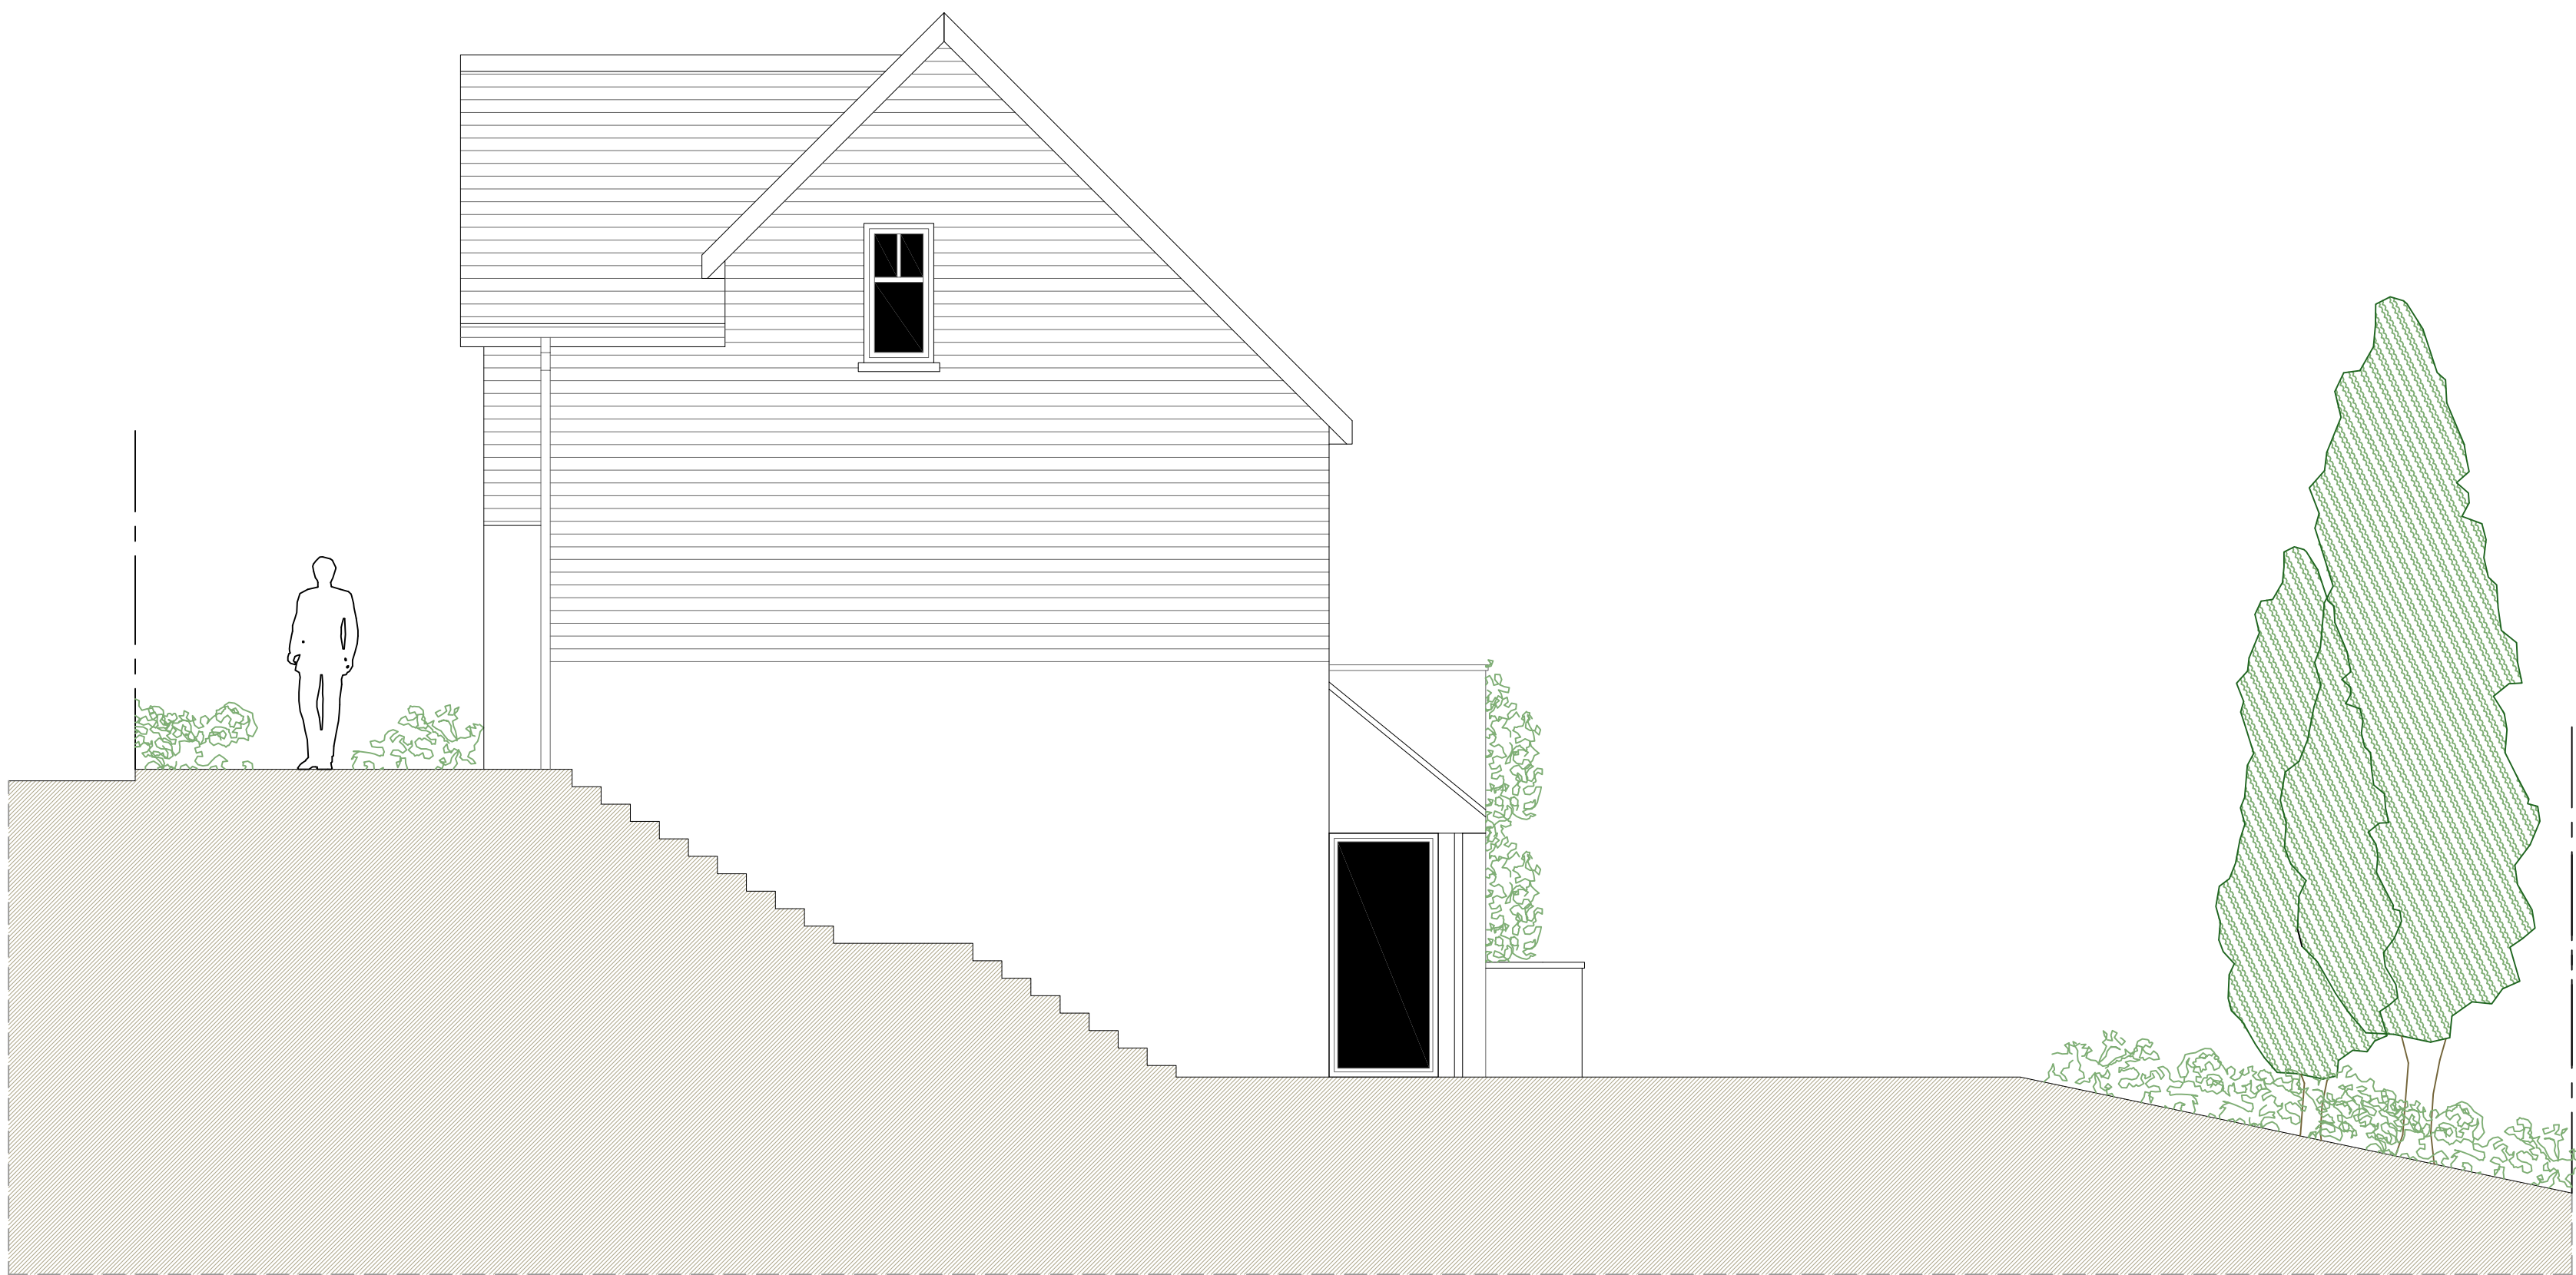


Side Elevation




Rear Elevation

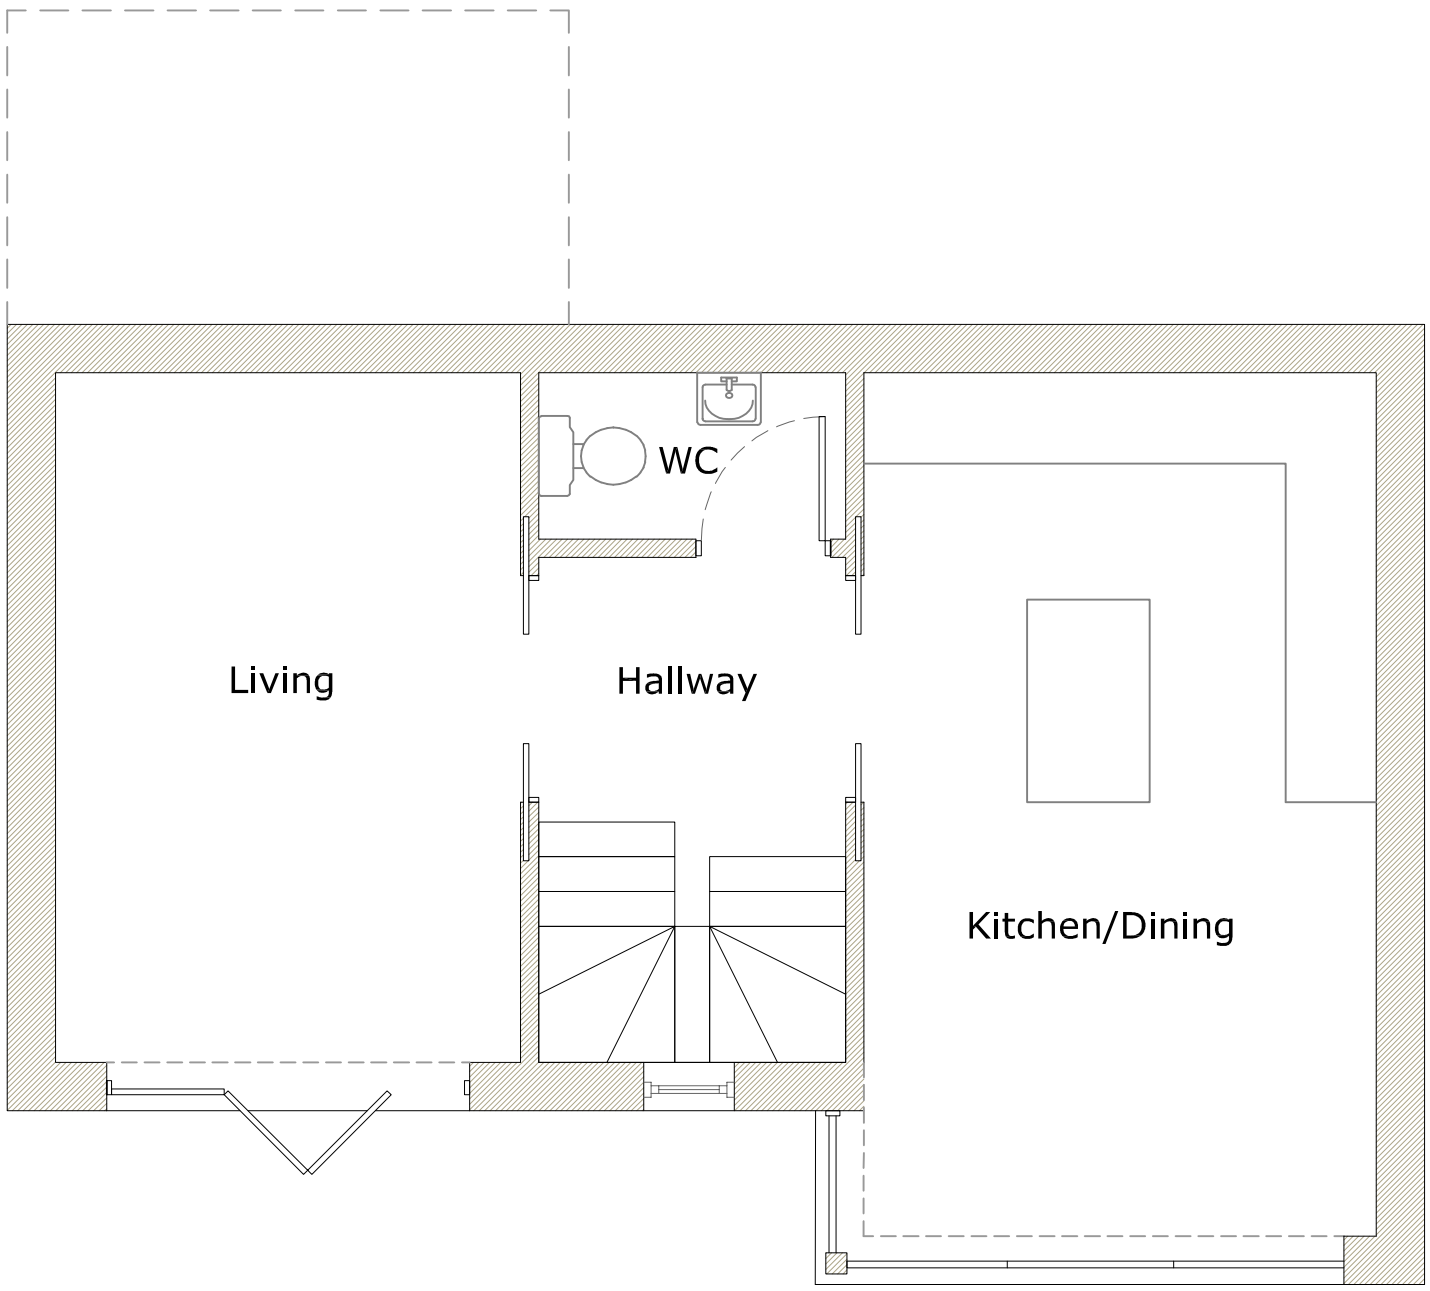

Lower Level - 43.0m²

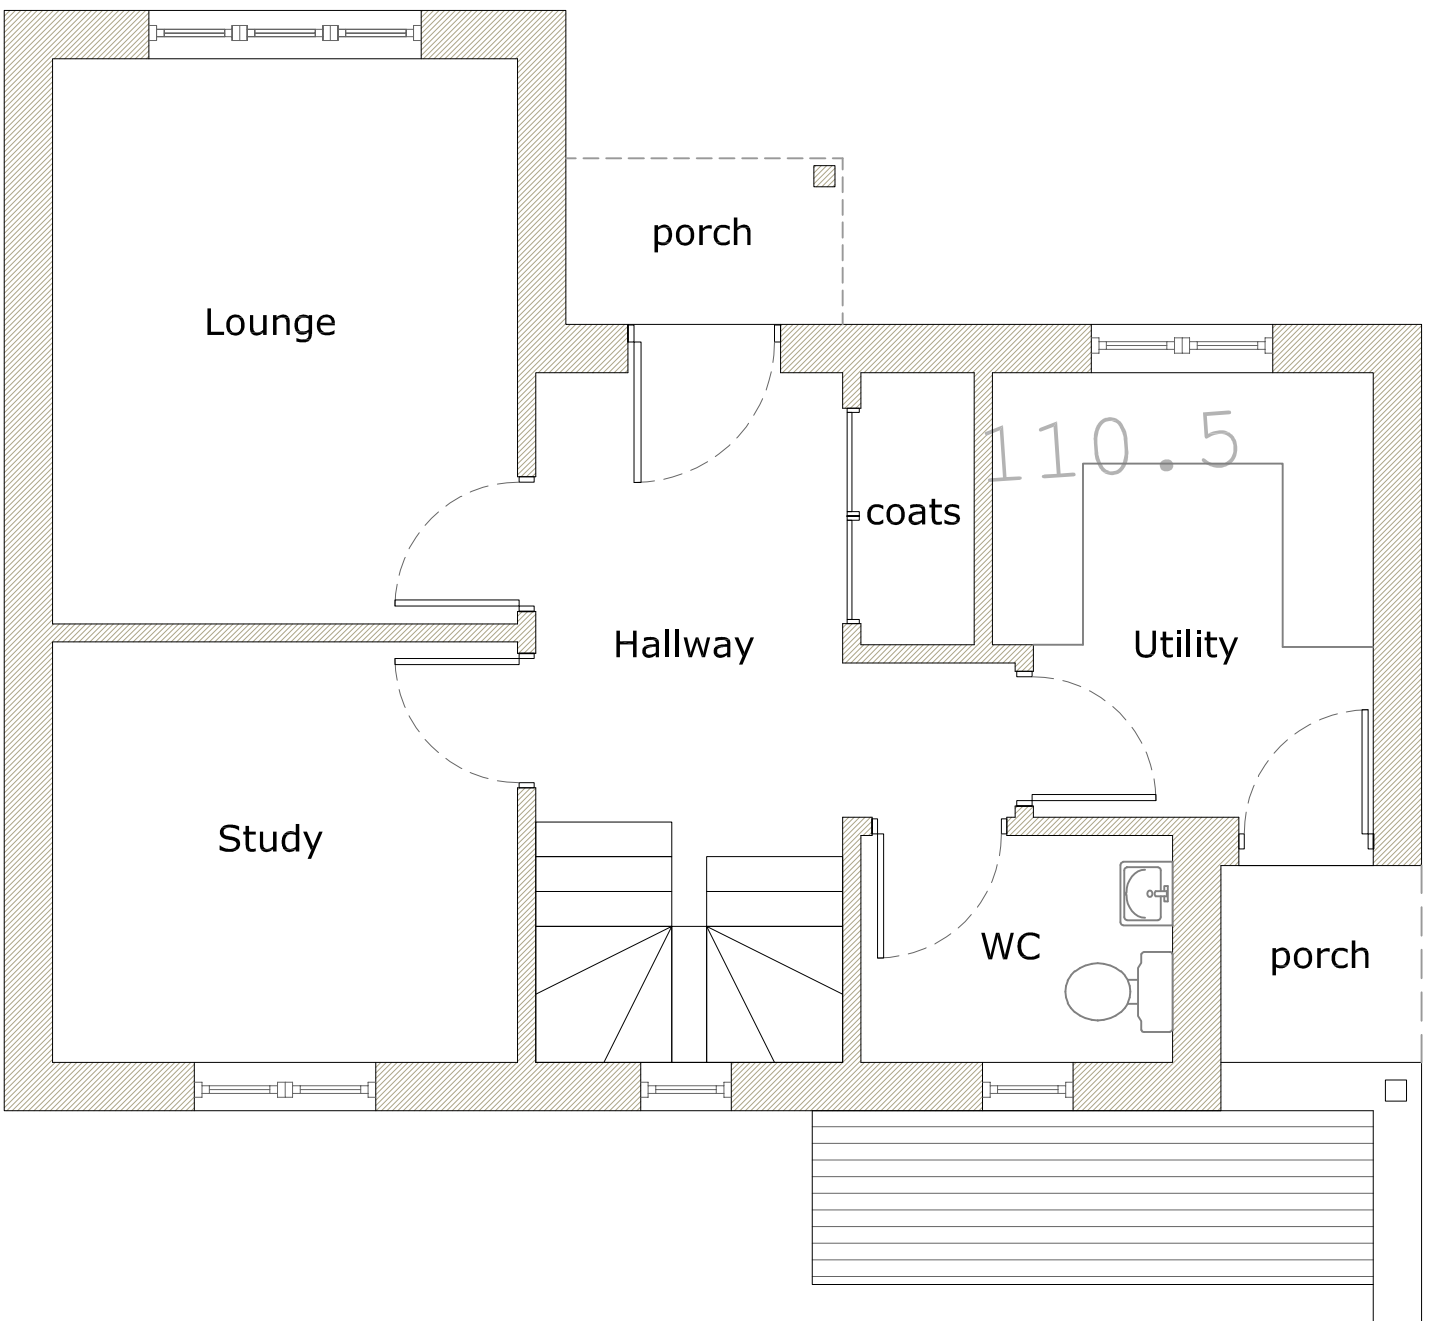

Ground Floor - 44.0m²

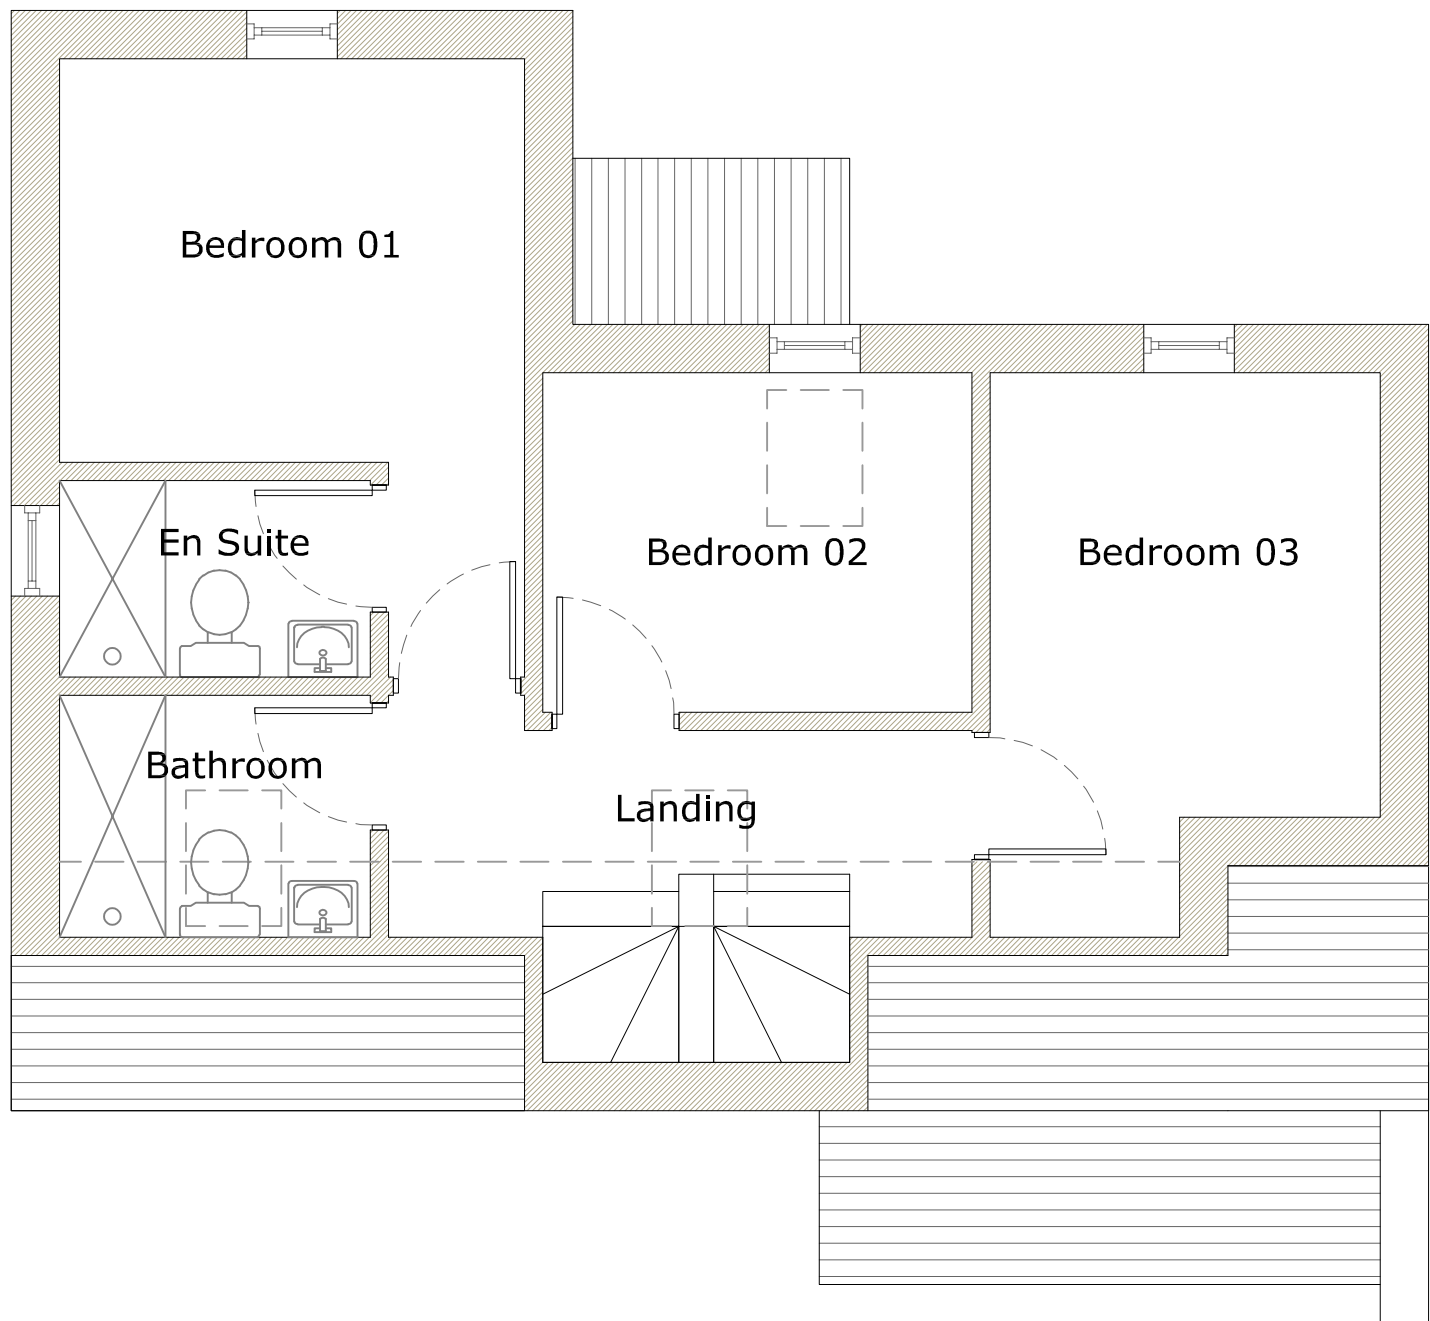

First Floor - 38.0m²