

PROPOSED TWO STOREY REAR EXTENSION

at

20 MORGAN STREET, TREBARNOS


for

Mrs Howard and Karen Walters

APRIL 2021 SCALE 1:100

REVISED

SEPT 2022

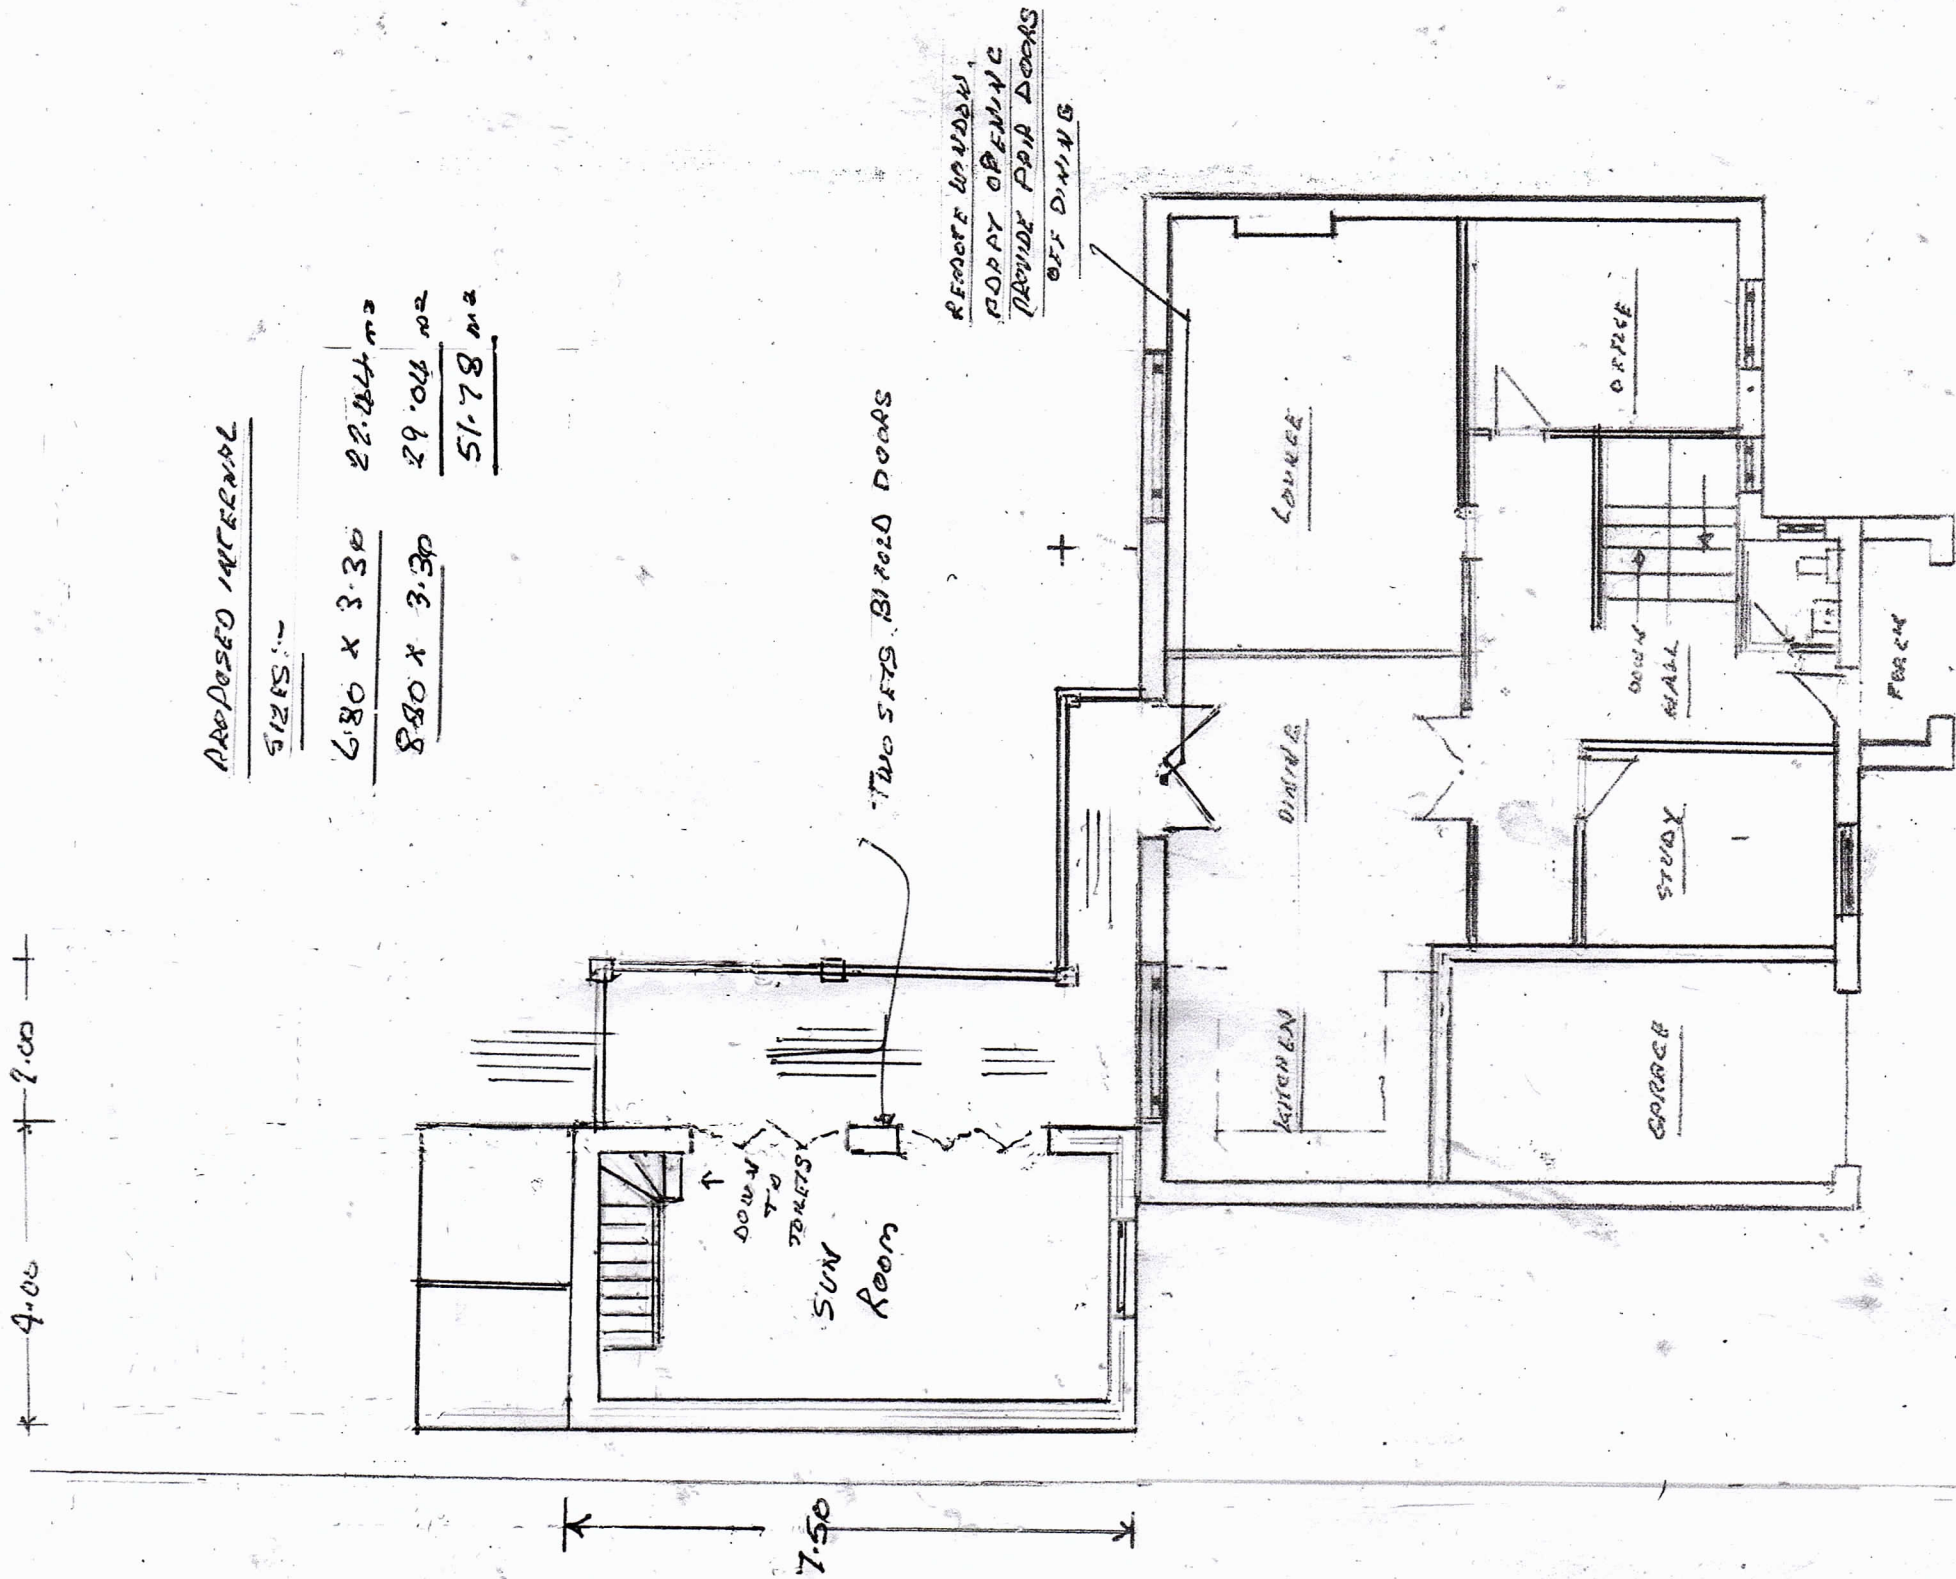

GROUND FLOOR EXISTING

GROUND FLOOR PROPOSED