



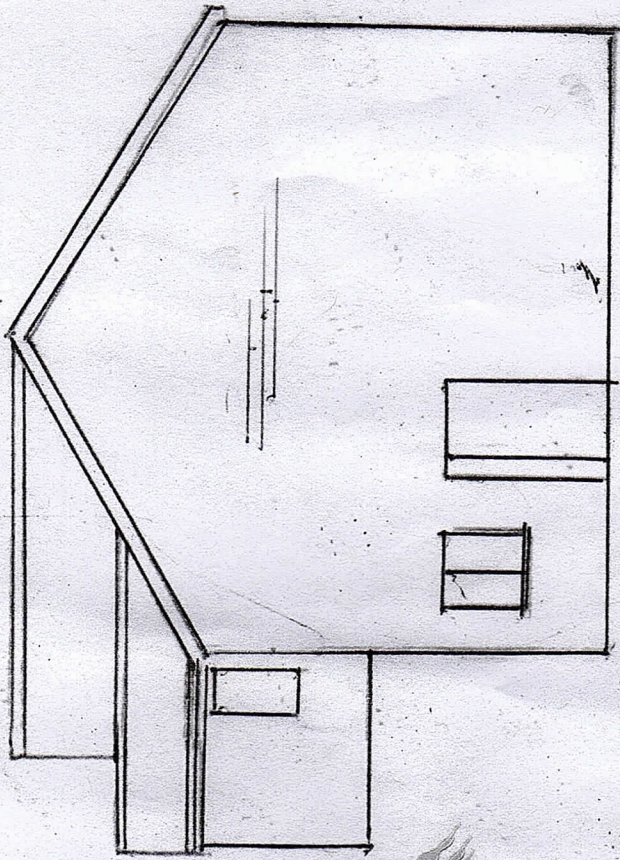

RIGHT SIDE ELEVATION EXISTING


ALL SCALES 1:100

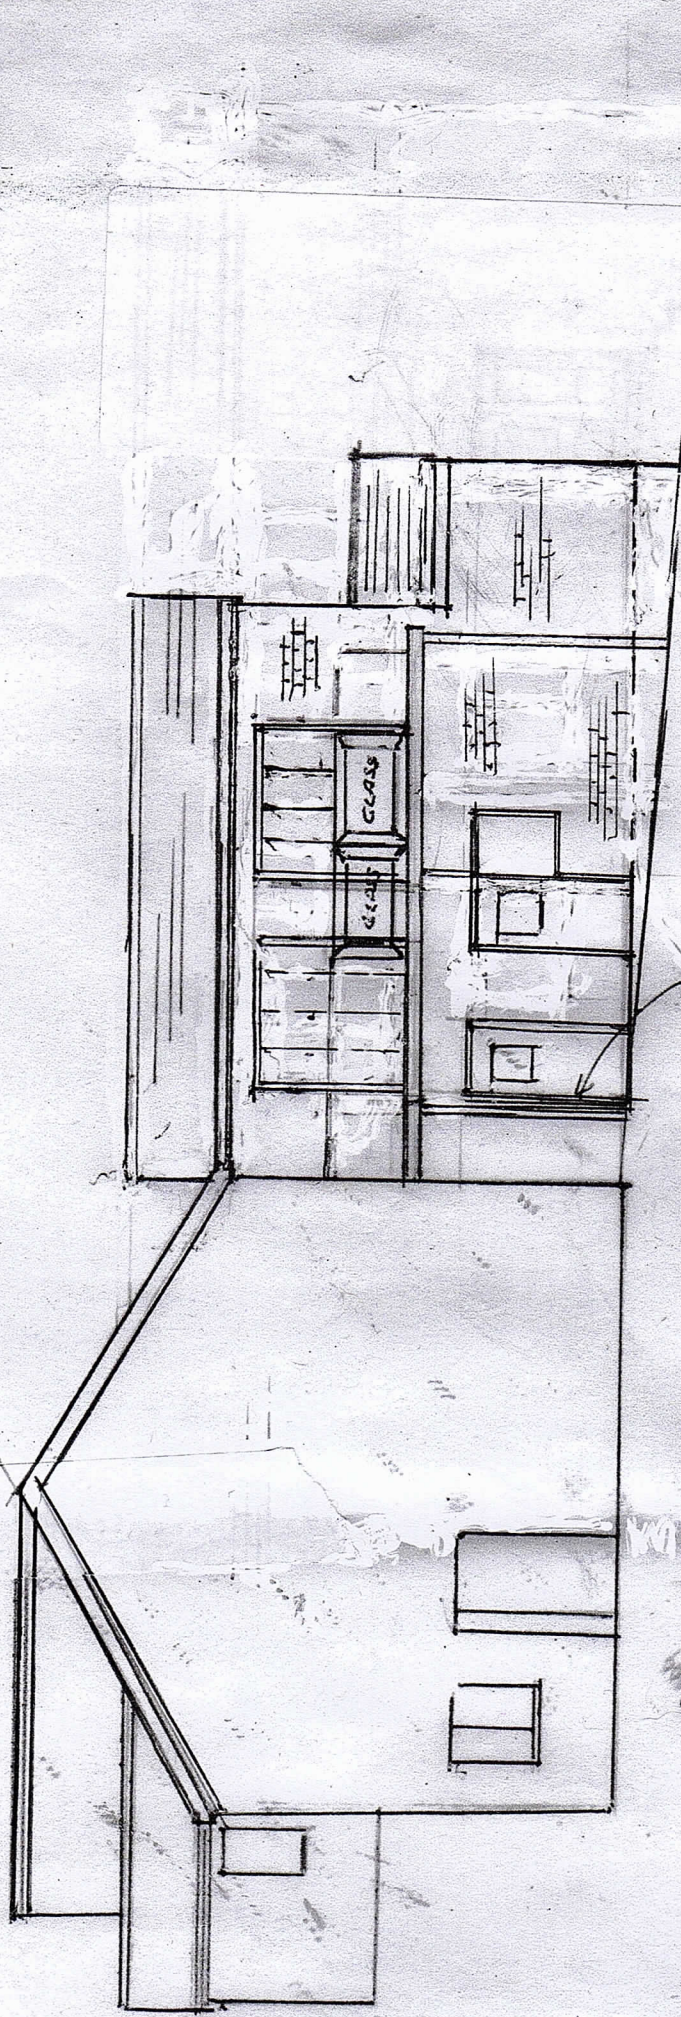


RIGHT SIDE ELEVATION PROPOSED

BALCONY WITH VERTICAL
COLUMNS DESIGNED BY
STRUCTURAL ENGINEER

GLASS/STAINLESS STEEL
BRAUSTRADING SHOWN
TYPICAL

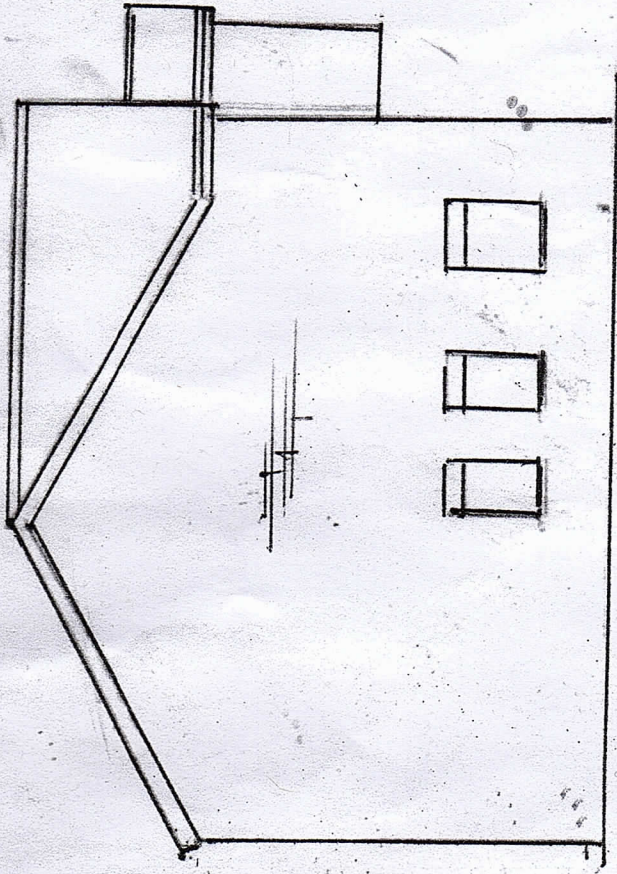

LEFT SIDE ELEVATION EXISTING

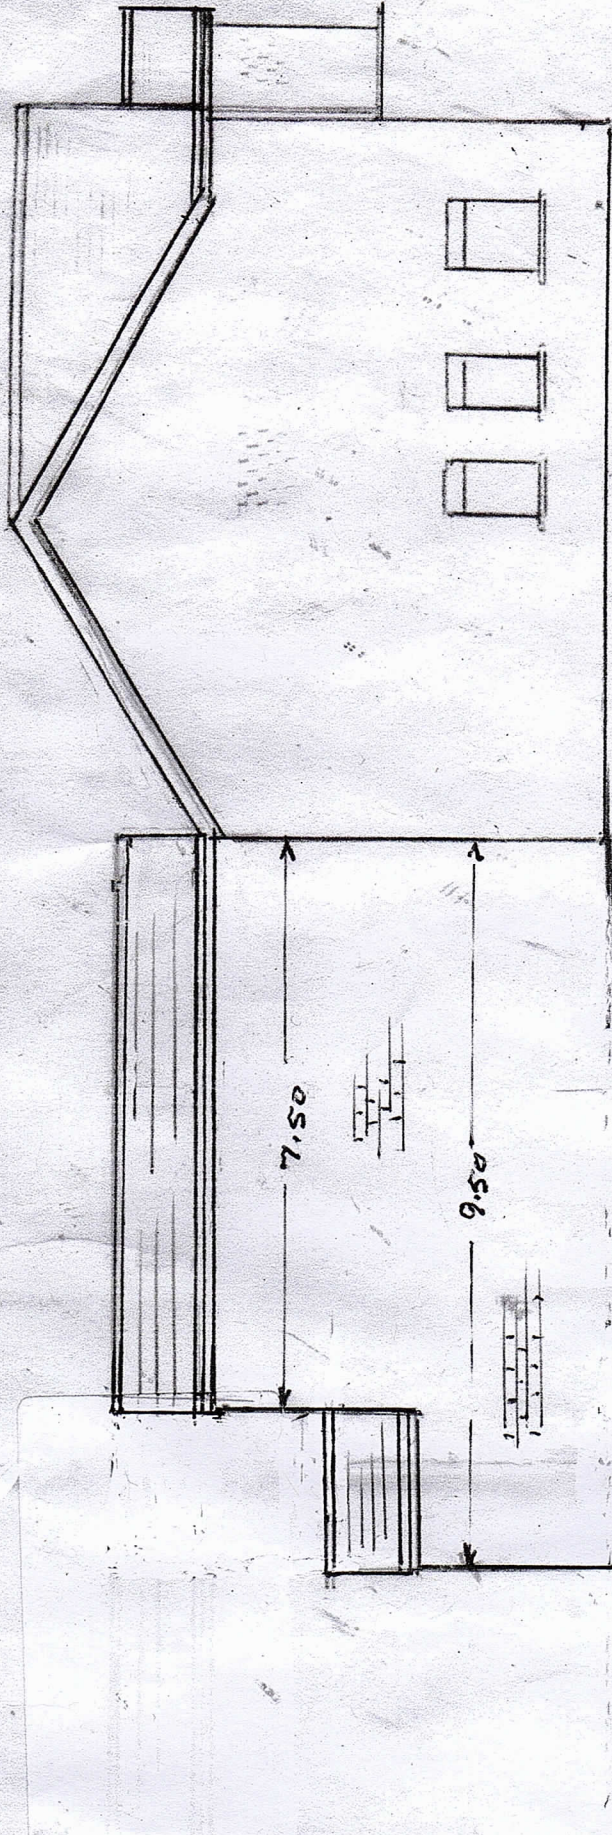

LEFT SIDE ELEVATION PROPOSED

GROUND LEVEL

ALL MATCHING & EXTERNAL FINISHES

BROWN FACING BRICKS

BROWN UPVC DOORS/WINDOWS

BROWN UPVC FOSIPS, VERTS, RAINWATER