
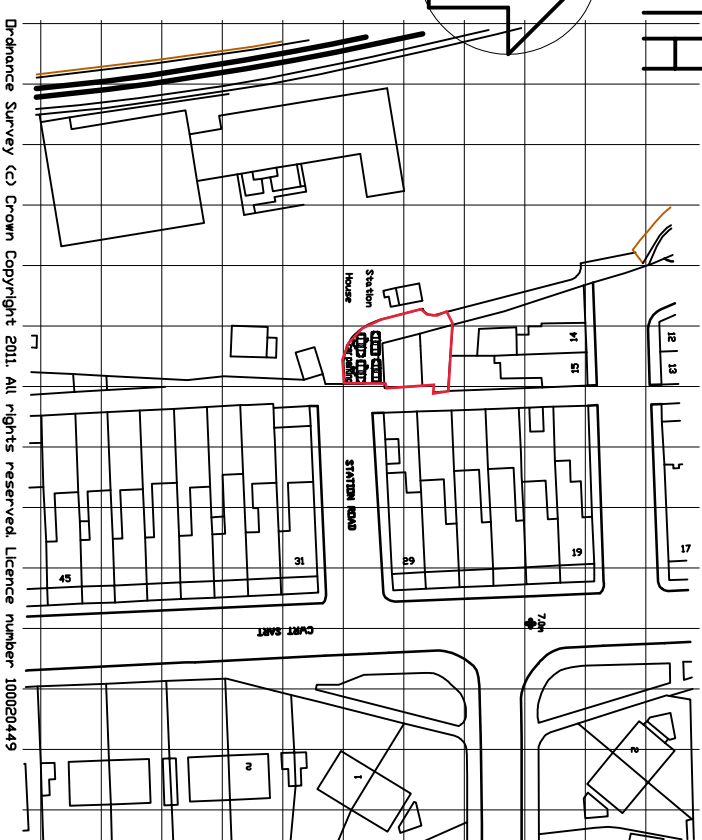
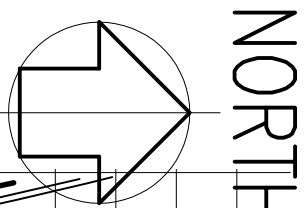
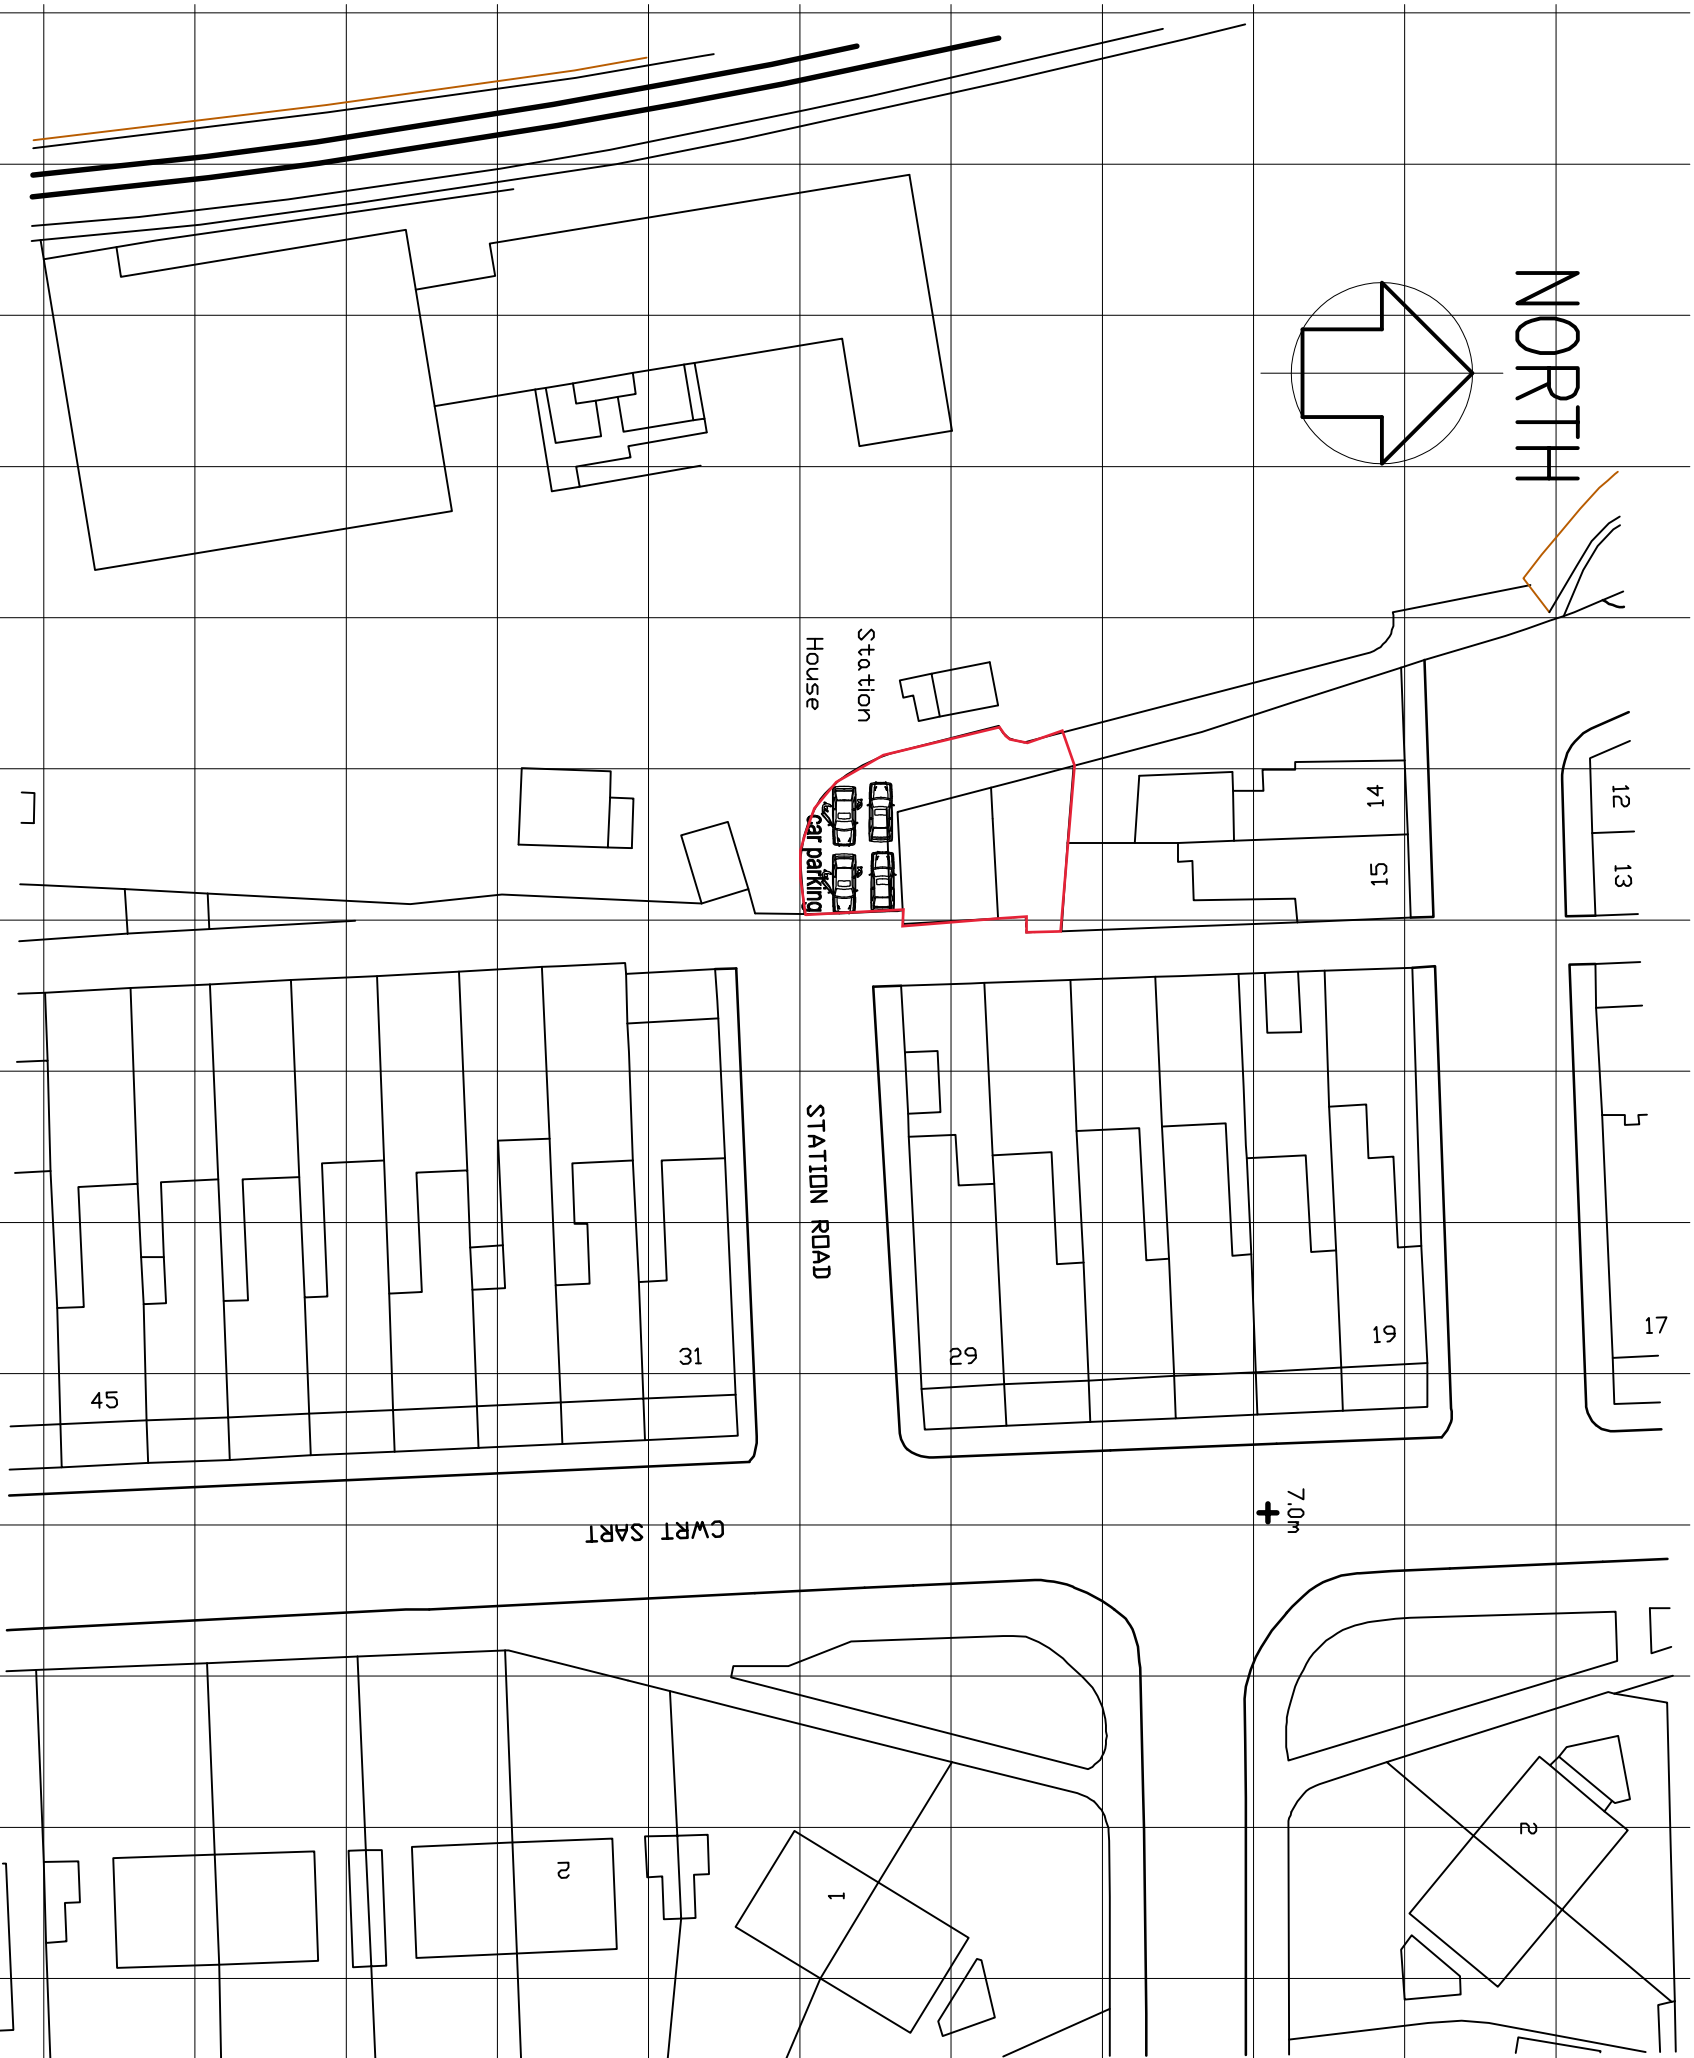


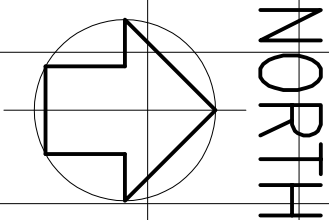

Drdnance Survey (c) Crown Copyright 2011. All rights reserved. Licence number 100020449

CLIENT

MISS D. ARMSTRONG

job title
PROPOSED CHANGE OF USE OF COMMERCIAL BUILDING
TO TWO BEDROOM DWELLING UNIT.
@ STATION HOUSE, STATION ROAD. BRITON FERRY.

drawing title

SITE LOCATION/BLOCK PLAN.

job No:	drawing No:	scales:
22.86	01	1:1250, @ A3 1:500, @ A3