



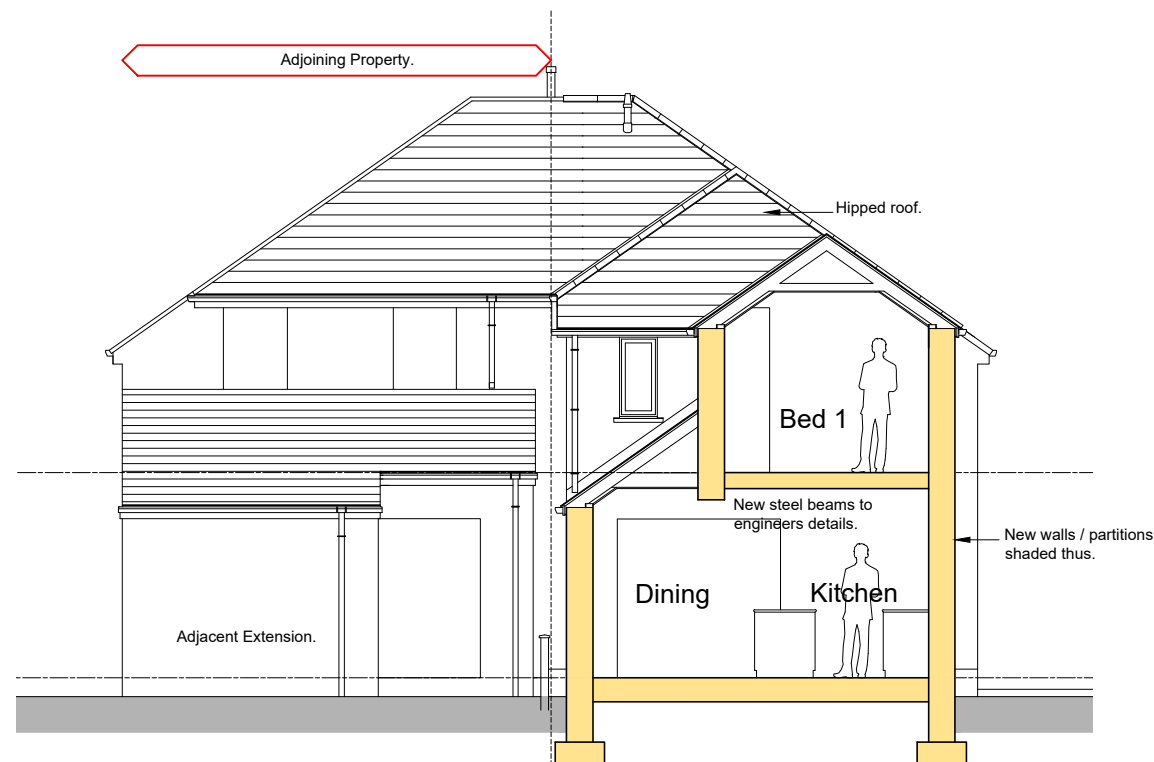


Proposed Section EE 1:100

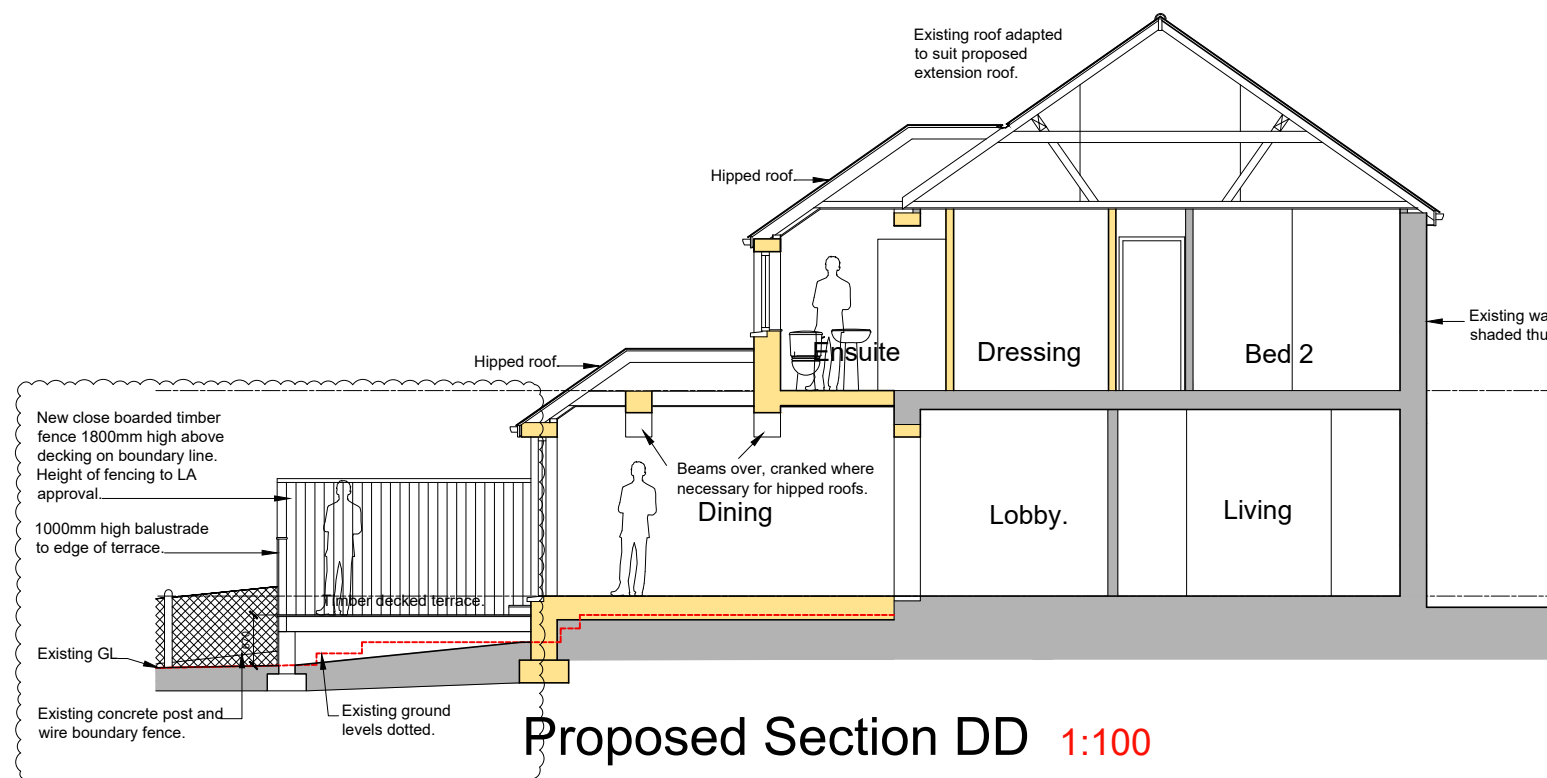

Proposed Section DD 1:100

SCALE IN METRES

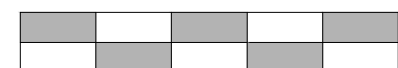

0 1 2 3 4 5

FOR PLANNING
PURPOSES ONLY

A	Timber decked terrace and fencing indicated on Section DD.	Sep '22
Revision	Description	Date
Drawing Title Proposed Sections		
Client Mr J. Owen		
Project Name Proposed Extension to 34 Treforgan Road, Crynant, Neath SA10 8PL		
Job No. 100	Drawing No. 09	Revision: A
Size: A3	Scale: 1:100	Date: May '22