



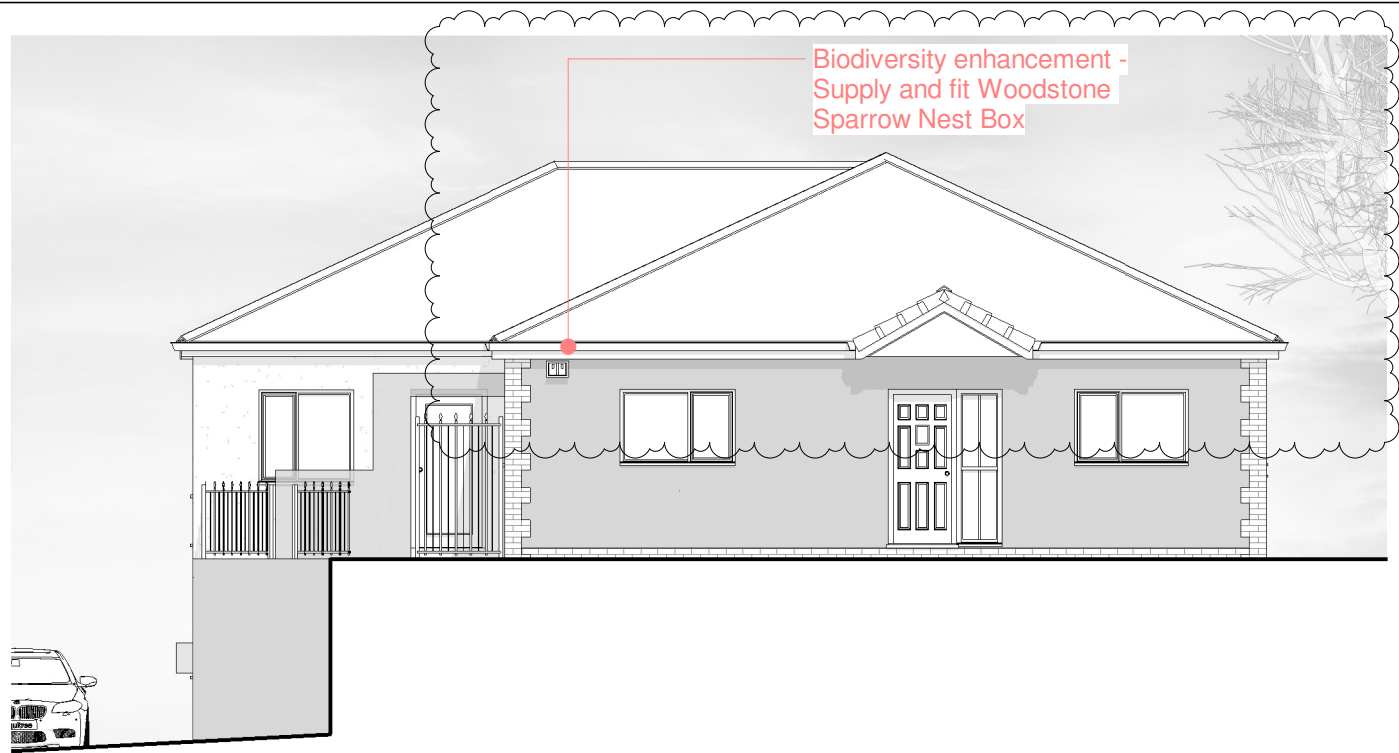


PROPOSED FRONT ELEVATION

1 : 100

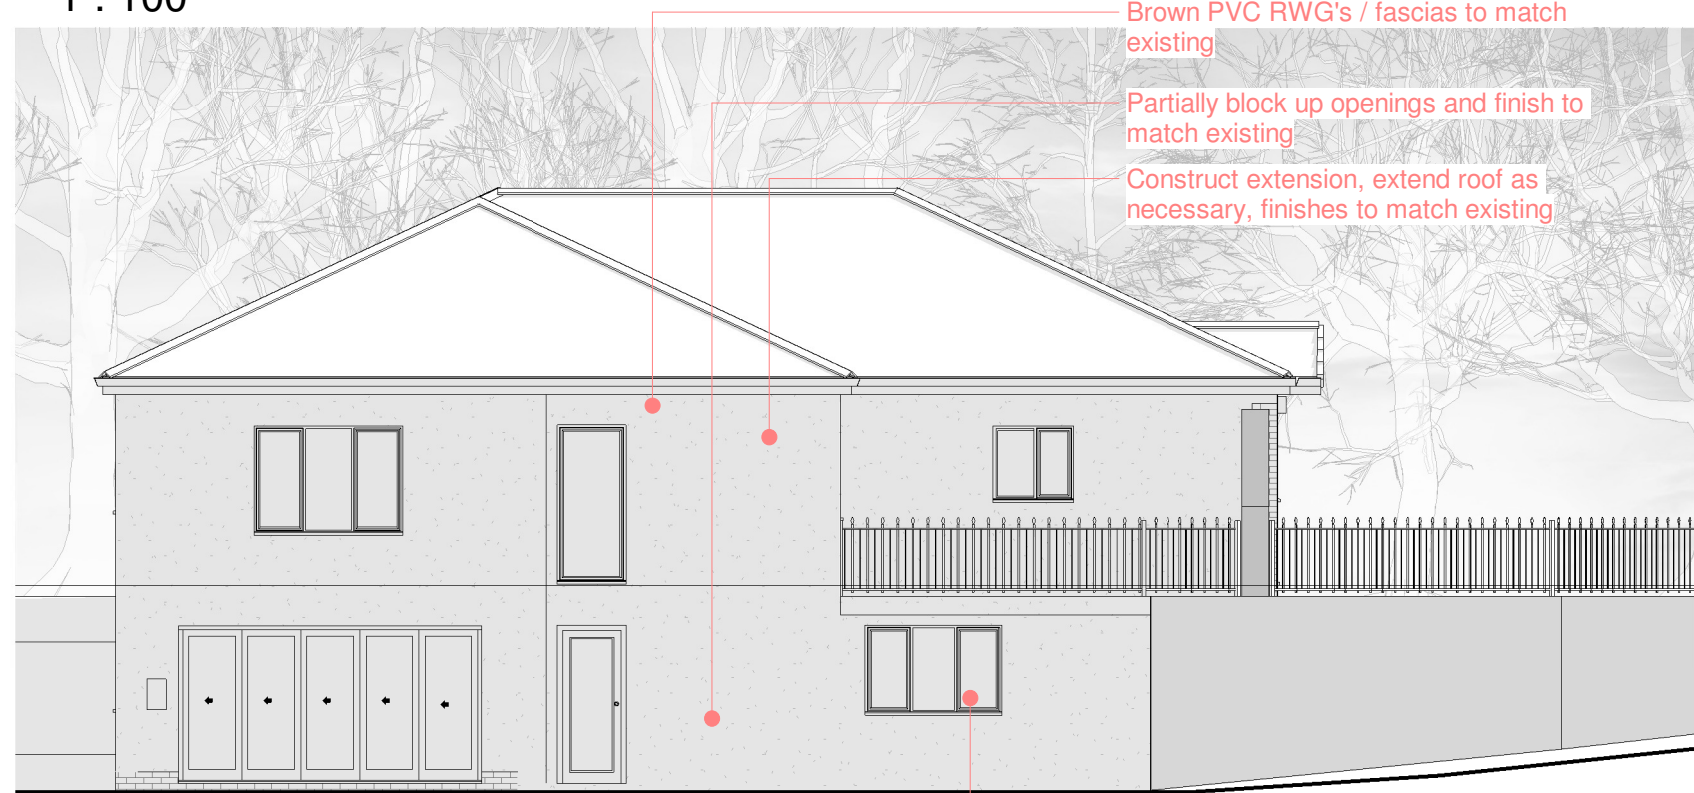

PROPOSED SIDE ELEVATION

1 : 100

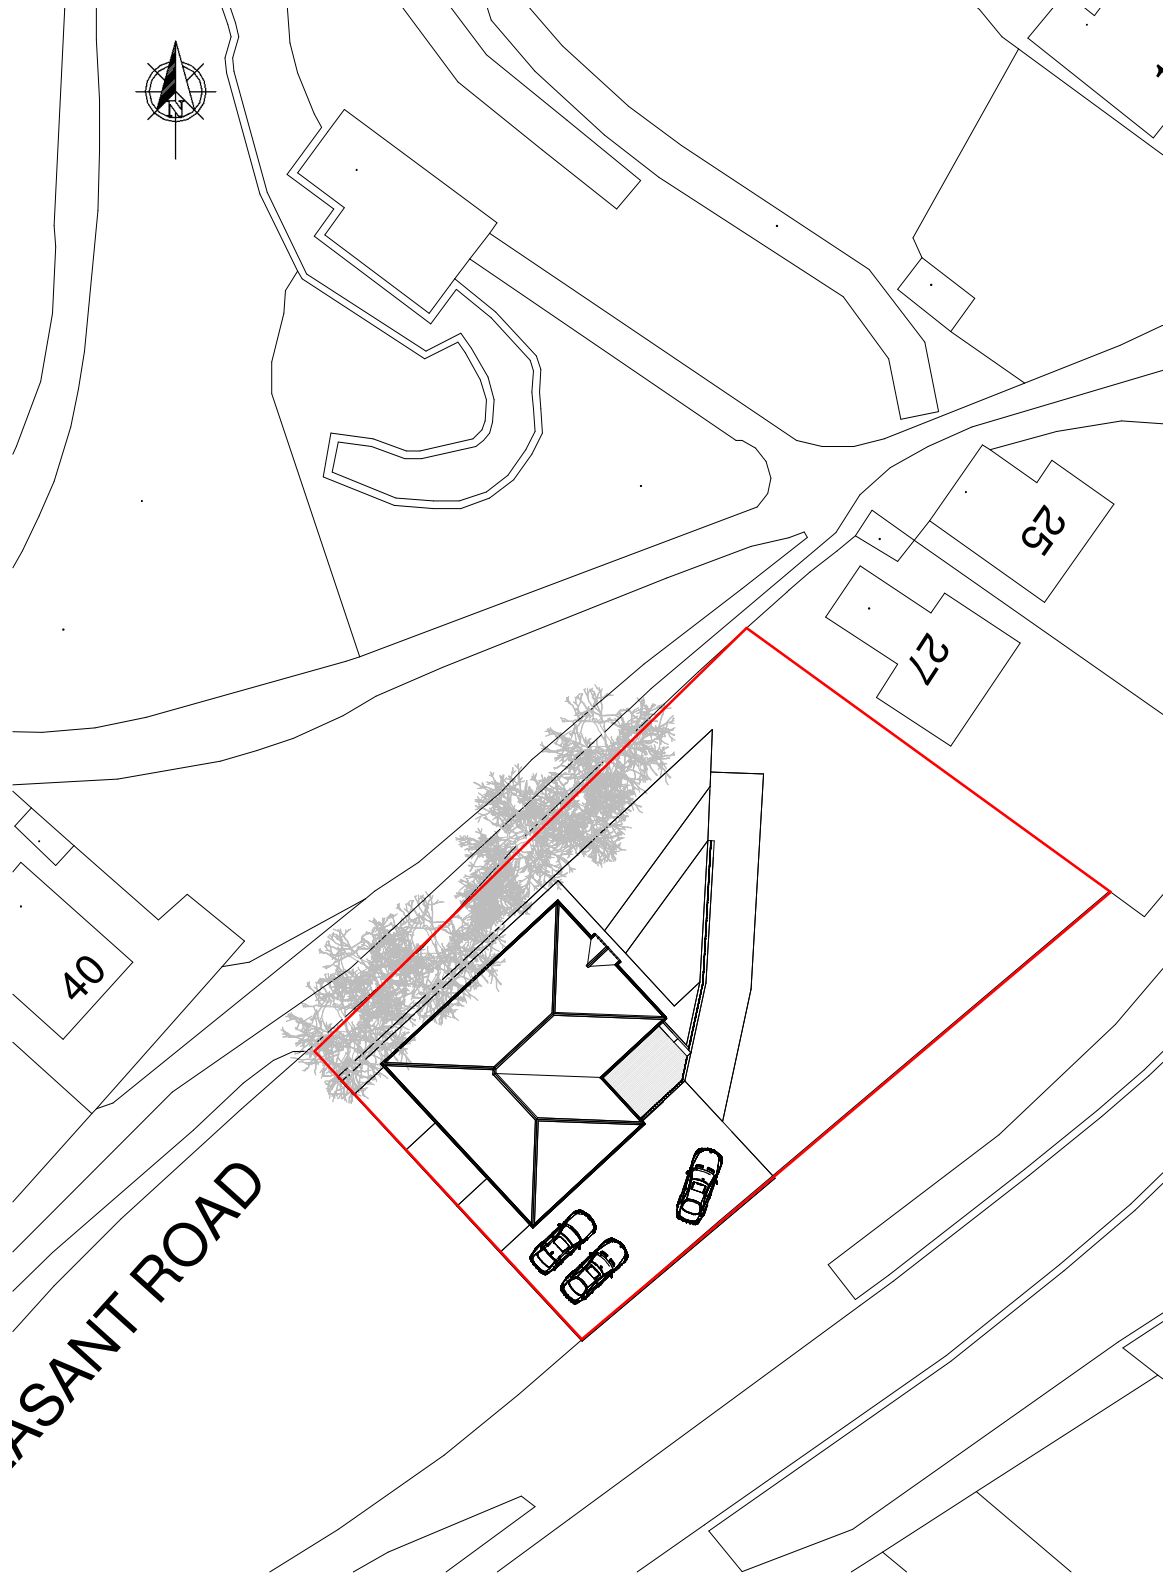

BLOCK PLAN

1 : 500