



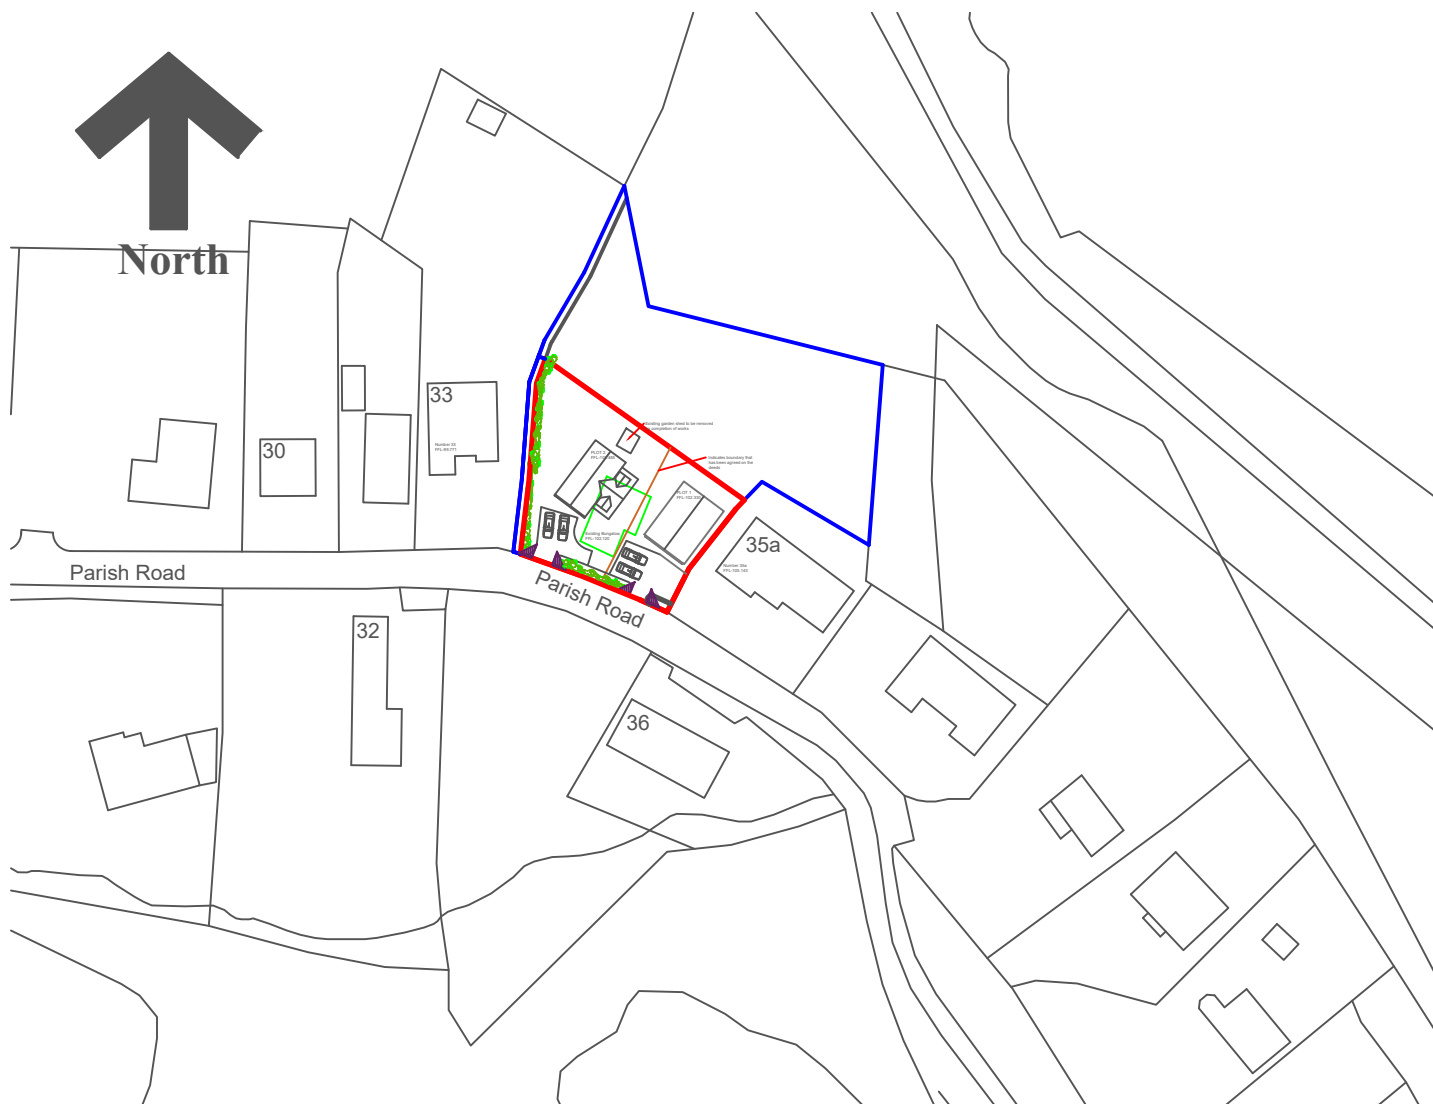

Location Plan  
Scale 1 : 1250

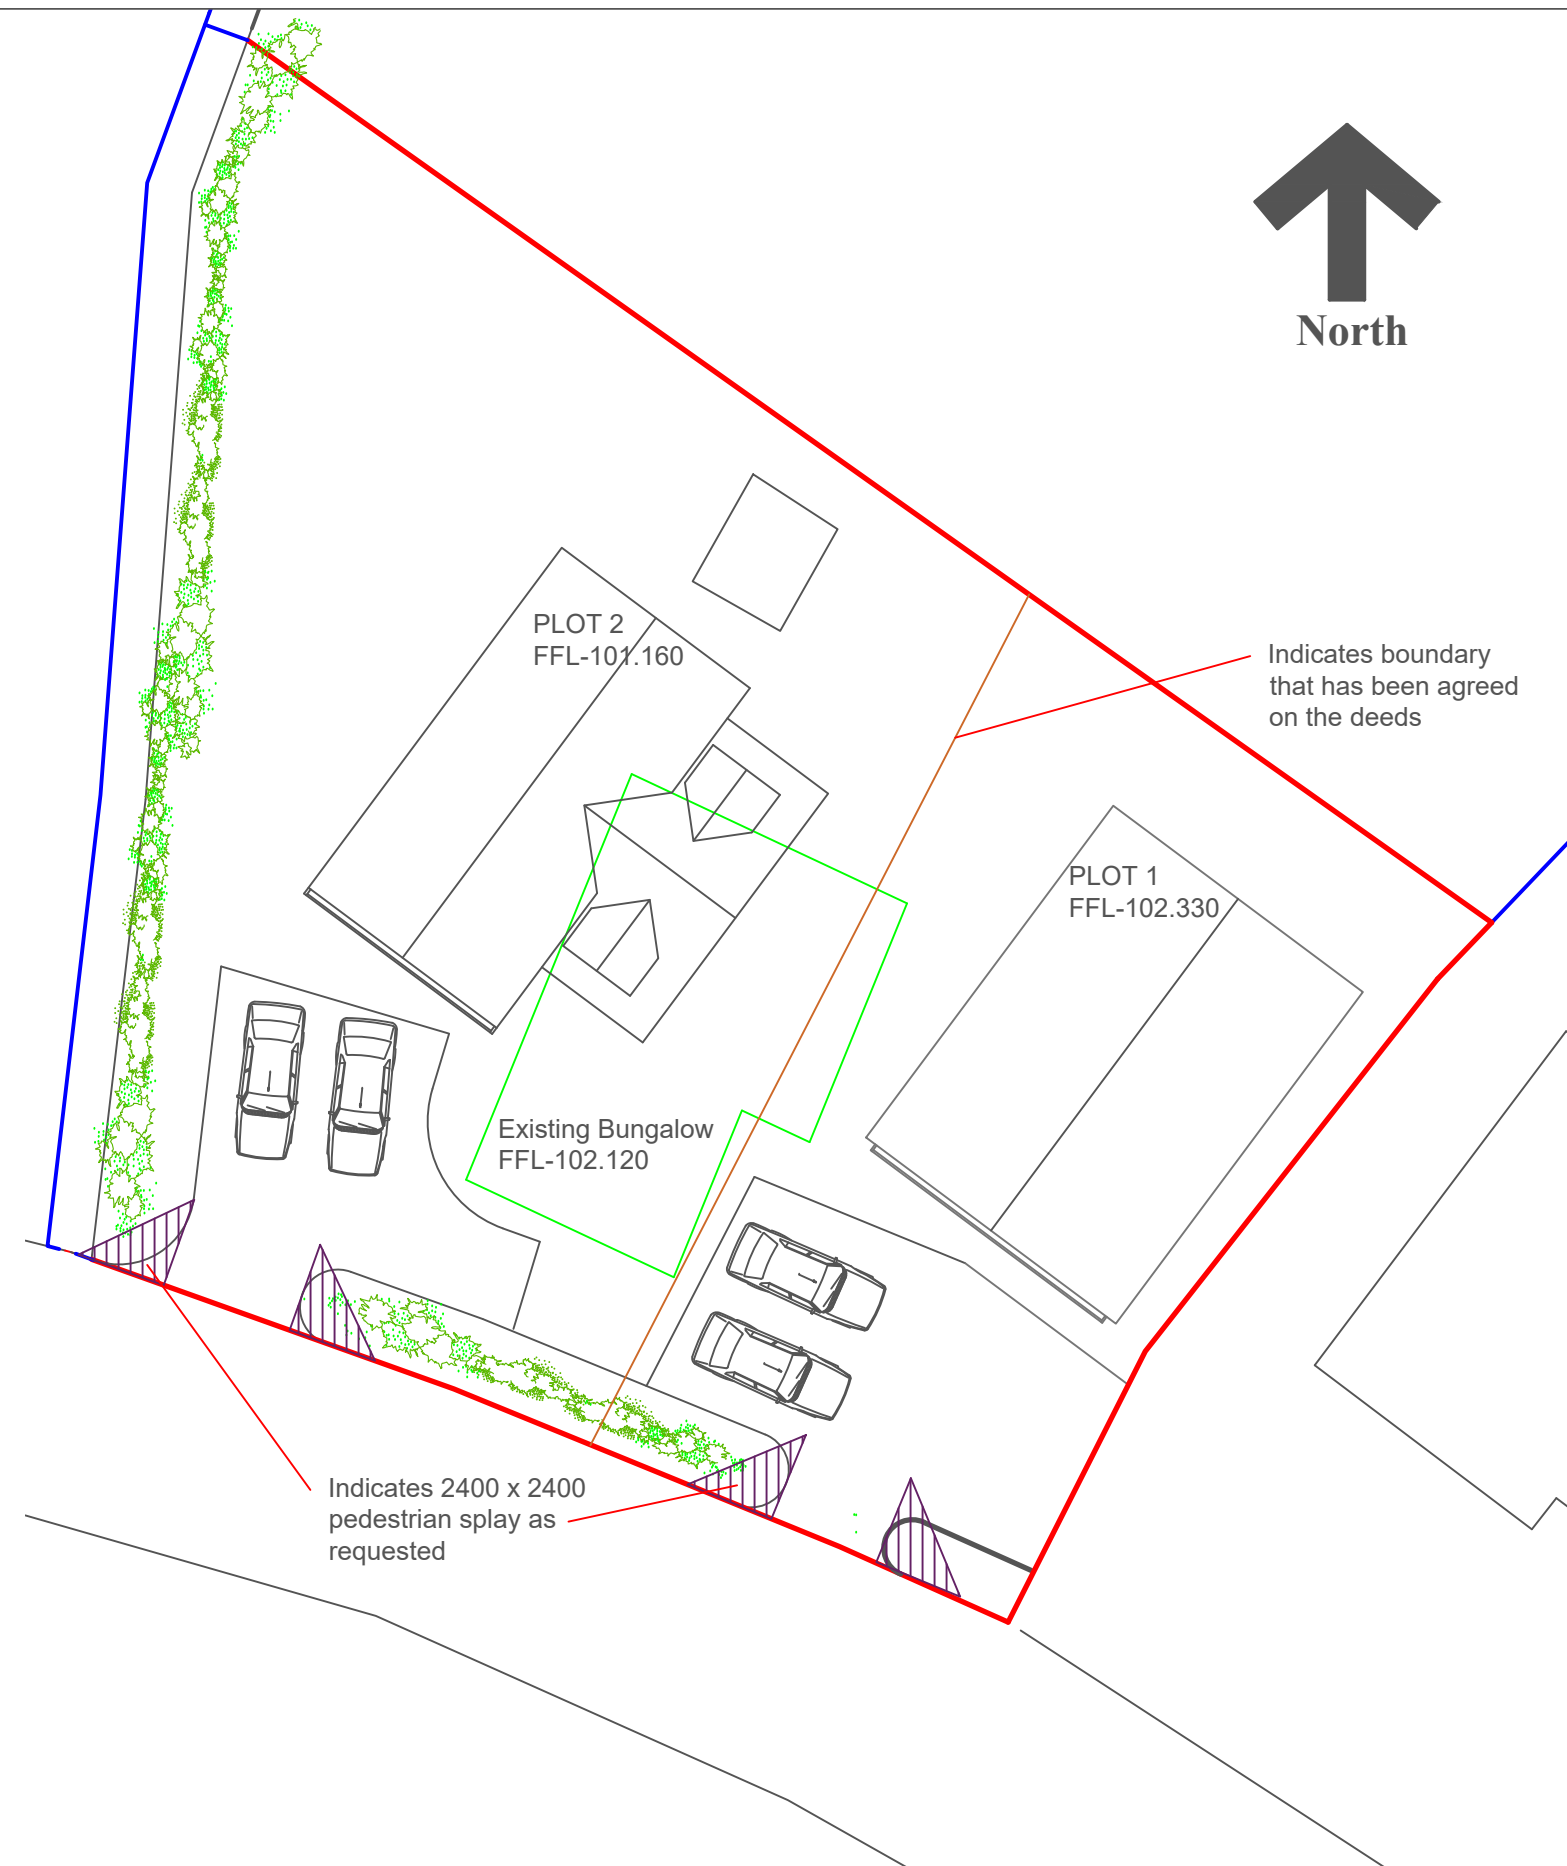

Block Plan  
Scale 1 : 200

|                                     |          |   |    |                                                    |           |
|-------------------------------------|----------|---|----|----------------------------------------------------|-----------|
| CLIENT<br>Mr and Mrs C Griffiths    |          | JOB TITLE<br>Proposed 2 Domestic Dwellings<br>and demolition of an existing<br>Bungalow at 35 Parish Road |    | DRNG. TITLE<br>Location and Block Plan<br>PROPOSED |           |
| DATE:<br>10 <sup>th</sup> July 2021 | CHECKED: | SCALE:<br>As Noted                                                                                        | A3 | DRNG. NO.<br>JD002                                 | REV.<br>C |