


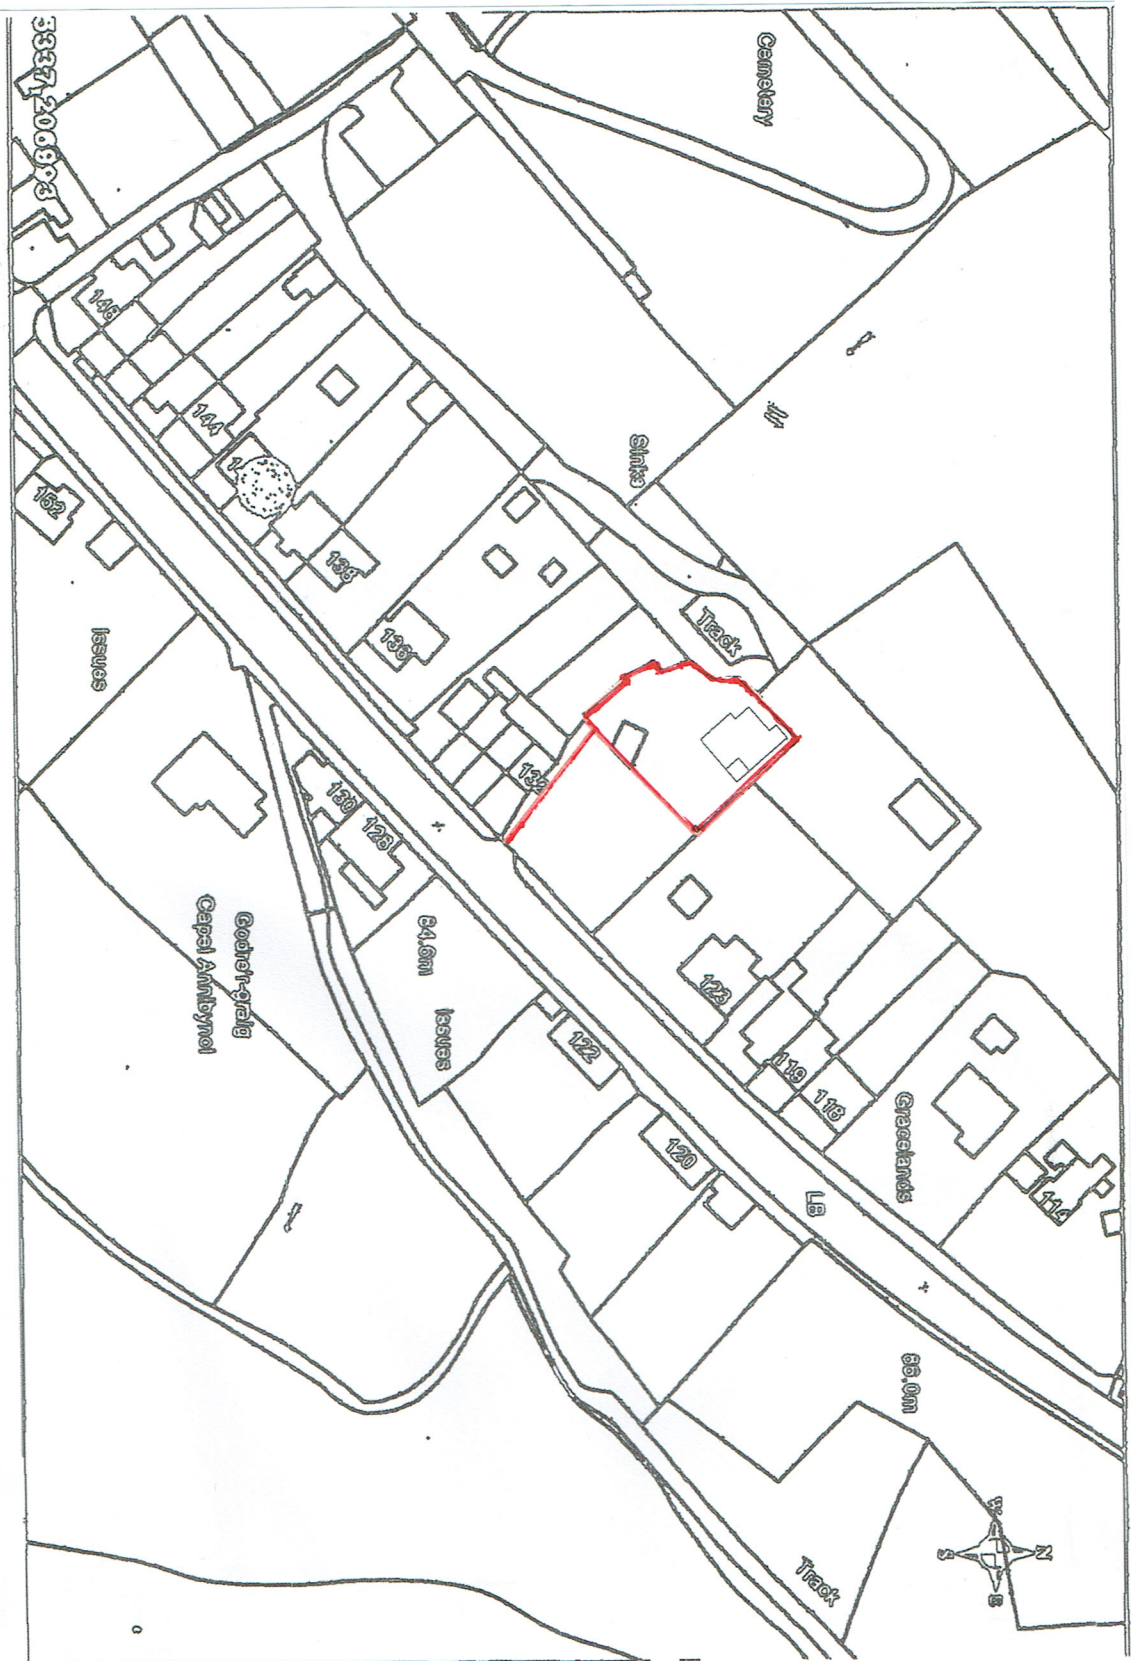

33321206903

Site Address

Title

Notes

Dimensions are in millimetres unless otherwise stated.

Date
30.05.21

Scale
1 : 1250

Drawn By

DD

Checked by

Drawing No

131GraigRd 6

Rev

Date

PROPOSED EXTENSION
AT 131 GRAIG ROAD,
GODRERGRAIG.

LOCATION PLAN