


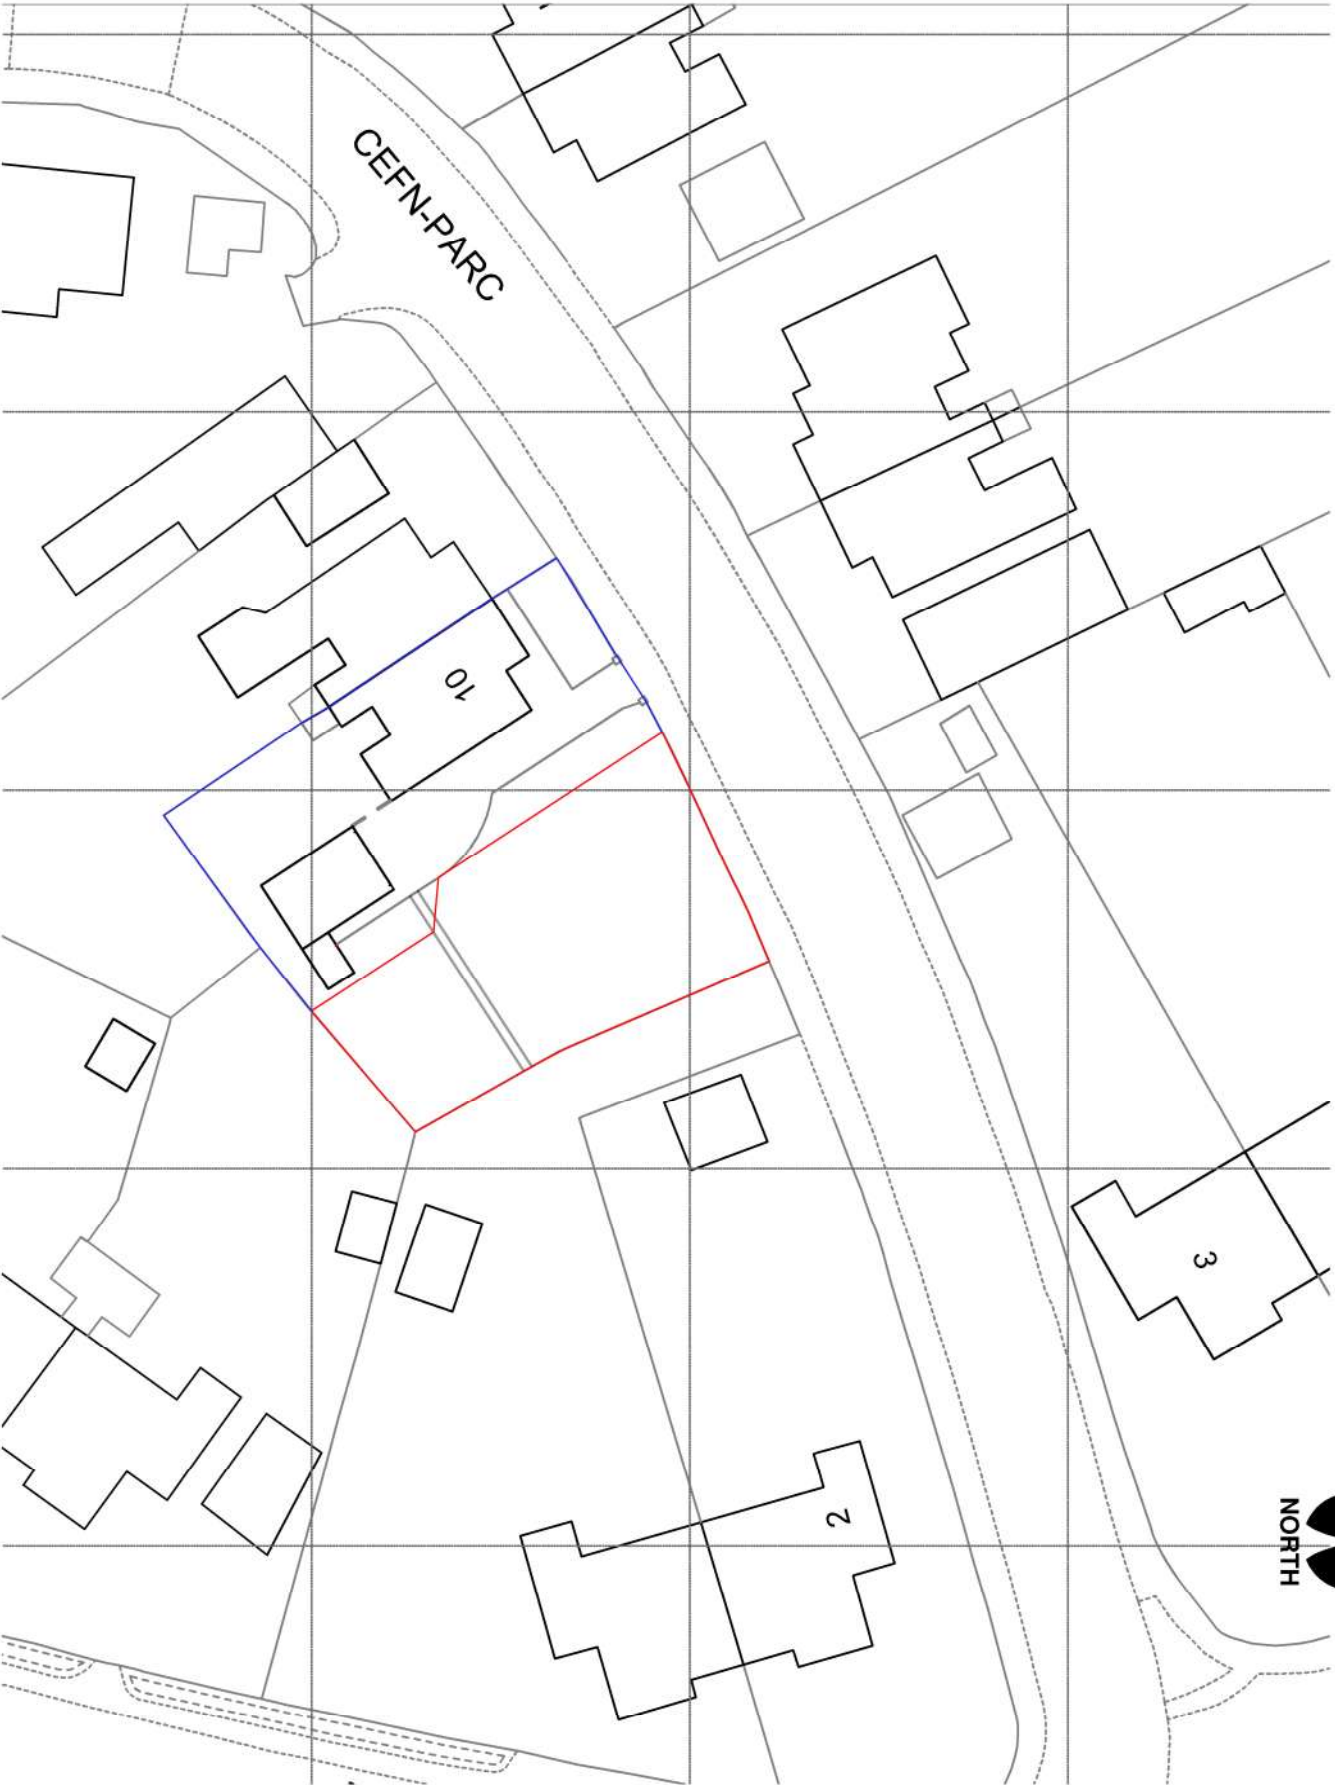

Location Plan 1/1250



Block Plan 1/500

This drawing is copyright ©
NOTE: All dimensions to be checked on
site and not scaled from the drawing.



CLIENT Mr Hooper		JOB TITLE Outline Dwelling at Cefn Parc, Skewen SA10 6YR		DRWG. TITLE Existing Os Extract	
DATE: October 2022	SCALE: As Shown	A3	DRWG. NO. 22.20.01	REV. ---	PURPOSE: Planning

Ferdale Architectural Solutions LTD
98 Neath Road, Resolven, Neath, SA11 4AN Tel:07970808768 Email:owen@ferdaleas.co.uk