



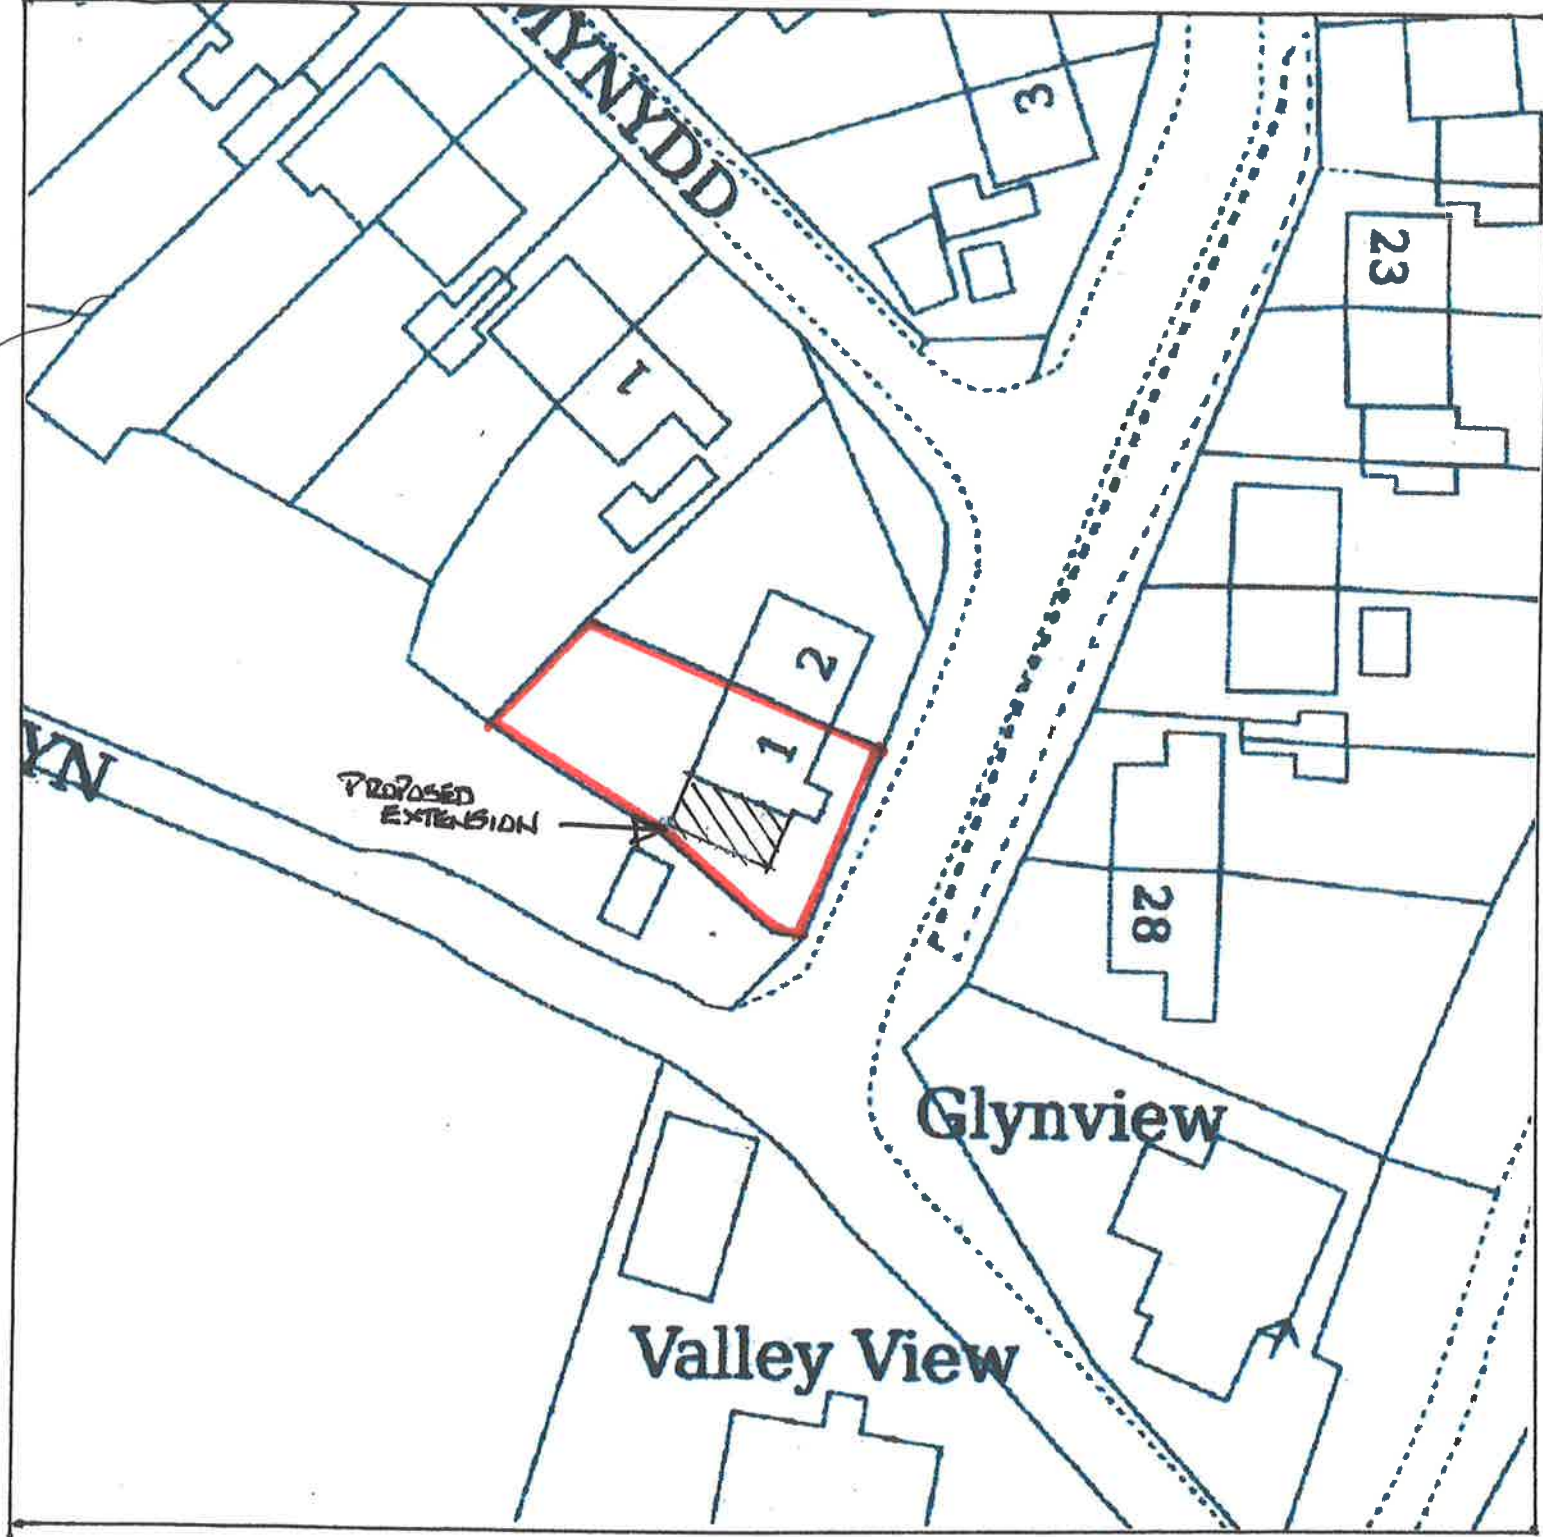

1:500 SCALE

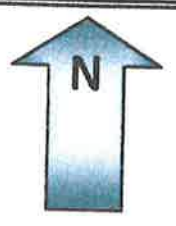

1 WOODLAND ROAD
GLYN CORNW.
PORT TALBOT
SA13 3BS

25m @ A4

