




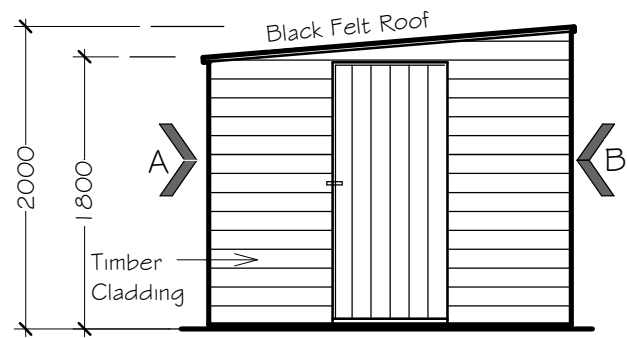

FRONT VIEW PROPOSED SHED

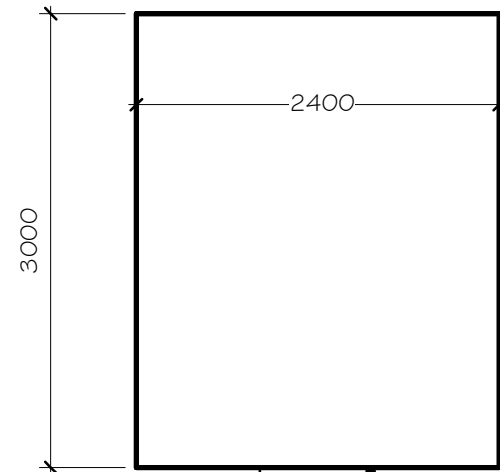


PLAN on PROPOSED SHED

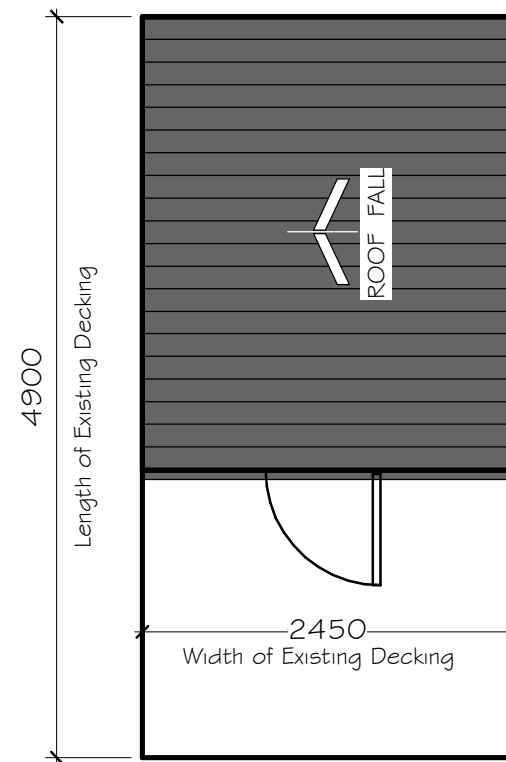


PLAN of SHED POSITIONED on EXISTING DECKING

DETAIL of SHED & DECK

Scale 1 : 50

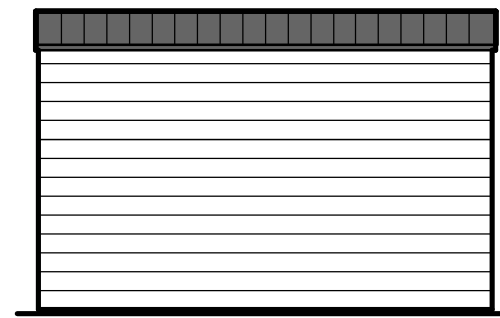



SIDE VIEW PROPOSED SHED on ARROW A

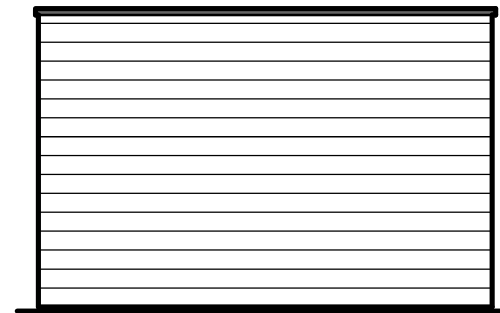

SIDE VIEW PROPOSED SHED on ARROW B



Visual Detail of panels
Do not scale

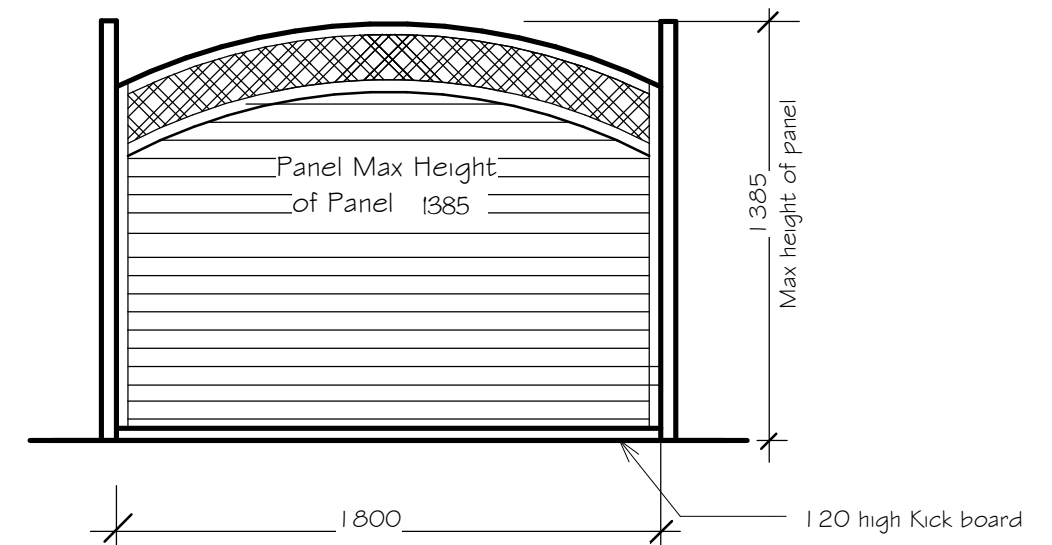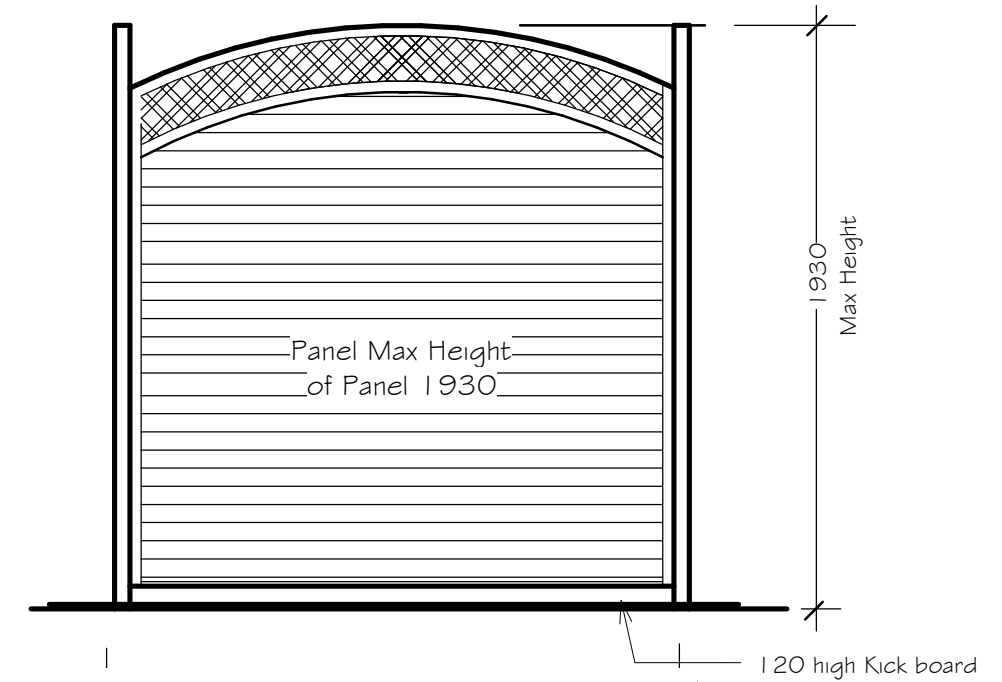

TYPICAL DETAIL of PANELS

Scale 1 : 25

David J GRIFFITHS. ARCHITECTURAL DRAWINGS.

Tel 01792 296749
07411 200351

davidgriffiths@live.co.uk

PROJECT

PROPOSED GARDEN SHED & FENCING at 13 TIR CELYN, COED HIRWAUN, MARGAM VILLAGE, PORT TALBOT.SA13 2UZ

SHEET

DETAILS of SHED
& FENCING PANELS

Date 17 05 22
Scale As Indicated
Drawn DG

Drawing No

2117/03

REV

C

C	Smaller panel height drawn to correct scale 1385	DG	23 10 22
B	Smaller panel height changed from 1250 to 1385	DG	23 08 22
A	Height of panels indicated as 1930 & 1250. Definitive Photographs of Fence panels shown	DG	10 06 22

REVISION	DETAILS	DATE
----------	---------	------