


SITE LOCATION PLAN 1:1250

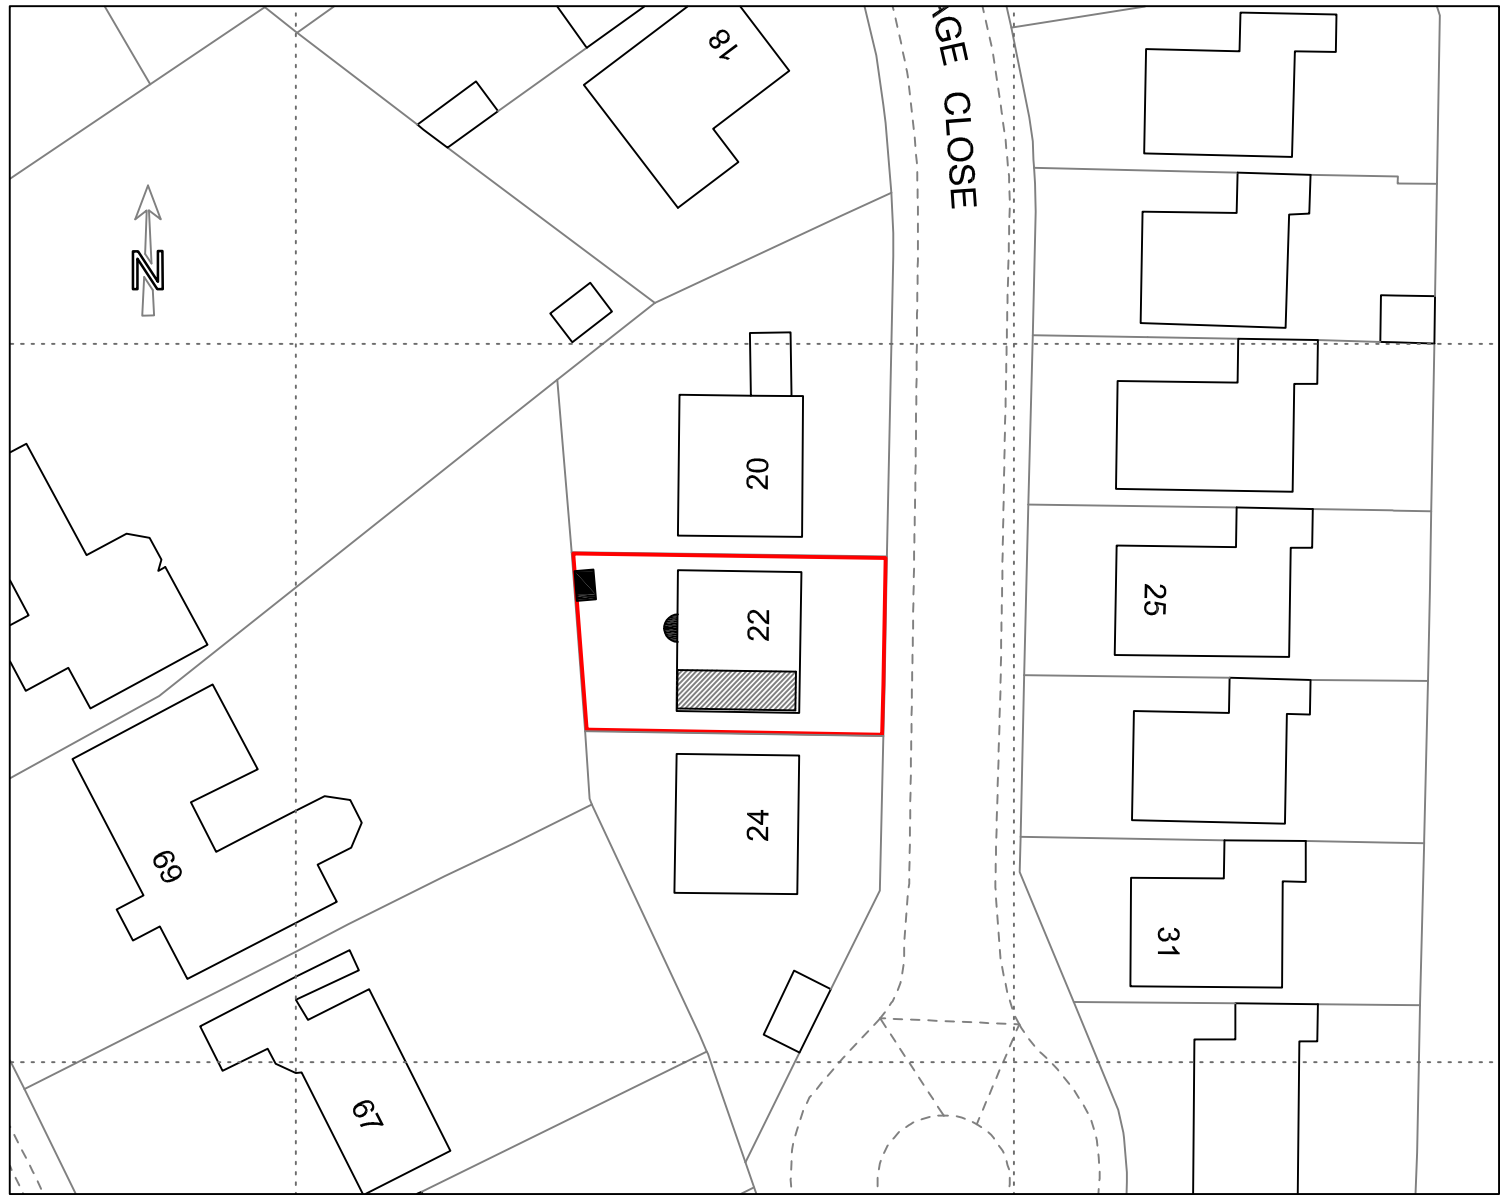

BLOCK PLAN 1:500

BIODIVERSITY KEY

Bird Box

Insect Block

Rev	Description	Date
A	Biodiversity key added to Block Plan.	12/10/22

07800 789453
01639 282789
carolineg@seagreydesign.co.uk
www.seagreydesign.com
design for: extensions / house renovations / conversions

SEAGREY

Site

JON & ZOE TUCKER
22 VILLAGE CLOSE
BRYNCOCH, NEATH SA10 7TE

Dwg TItle

SITE LOCATION PLAN
& BLOCK PLAN

Drawn By: CLG	Date: 28/07/2022
Scale: 1:1250 @ A3L 1:500 @ A3L	Dwg No: 22-407P/107

REV A