


BIODIVERSITY


- Provide RSPB approved classic nest box or other nest box for House Sparrow:-
- Wooden with 3 sub-divisions to support 3 nesting pairs. To be placed under the eaves of buildings.
- Entrance holes: 32mm diameter
- Dimensions: H310 x W370 x D185mm
- ALSO
- Over area of garden not less than 6 sq.metres.
- Prepare ground and sow and maintain mixed wild flower seeds, seedlings plants.

ALL SCALES 1:100

100mm PAREN UP TO EXISTING 1800 FENCE

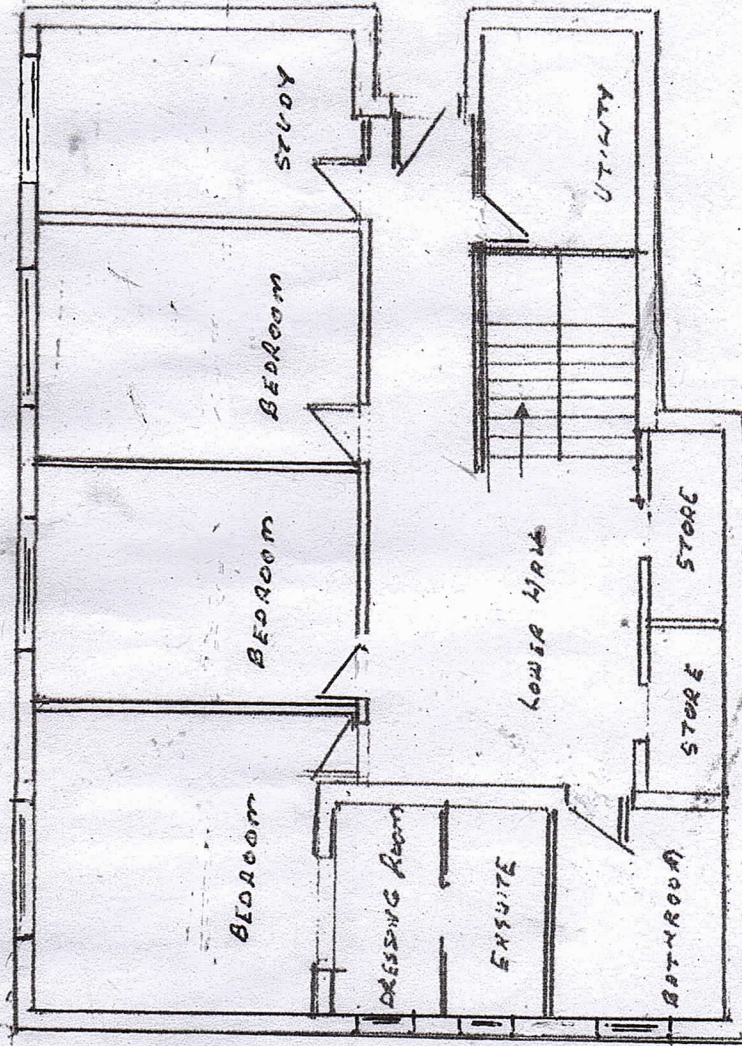

BASEMENT LEVEL EXISTING

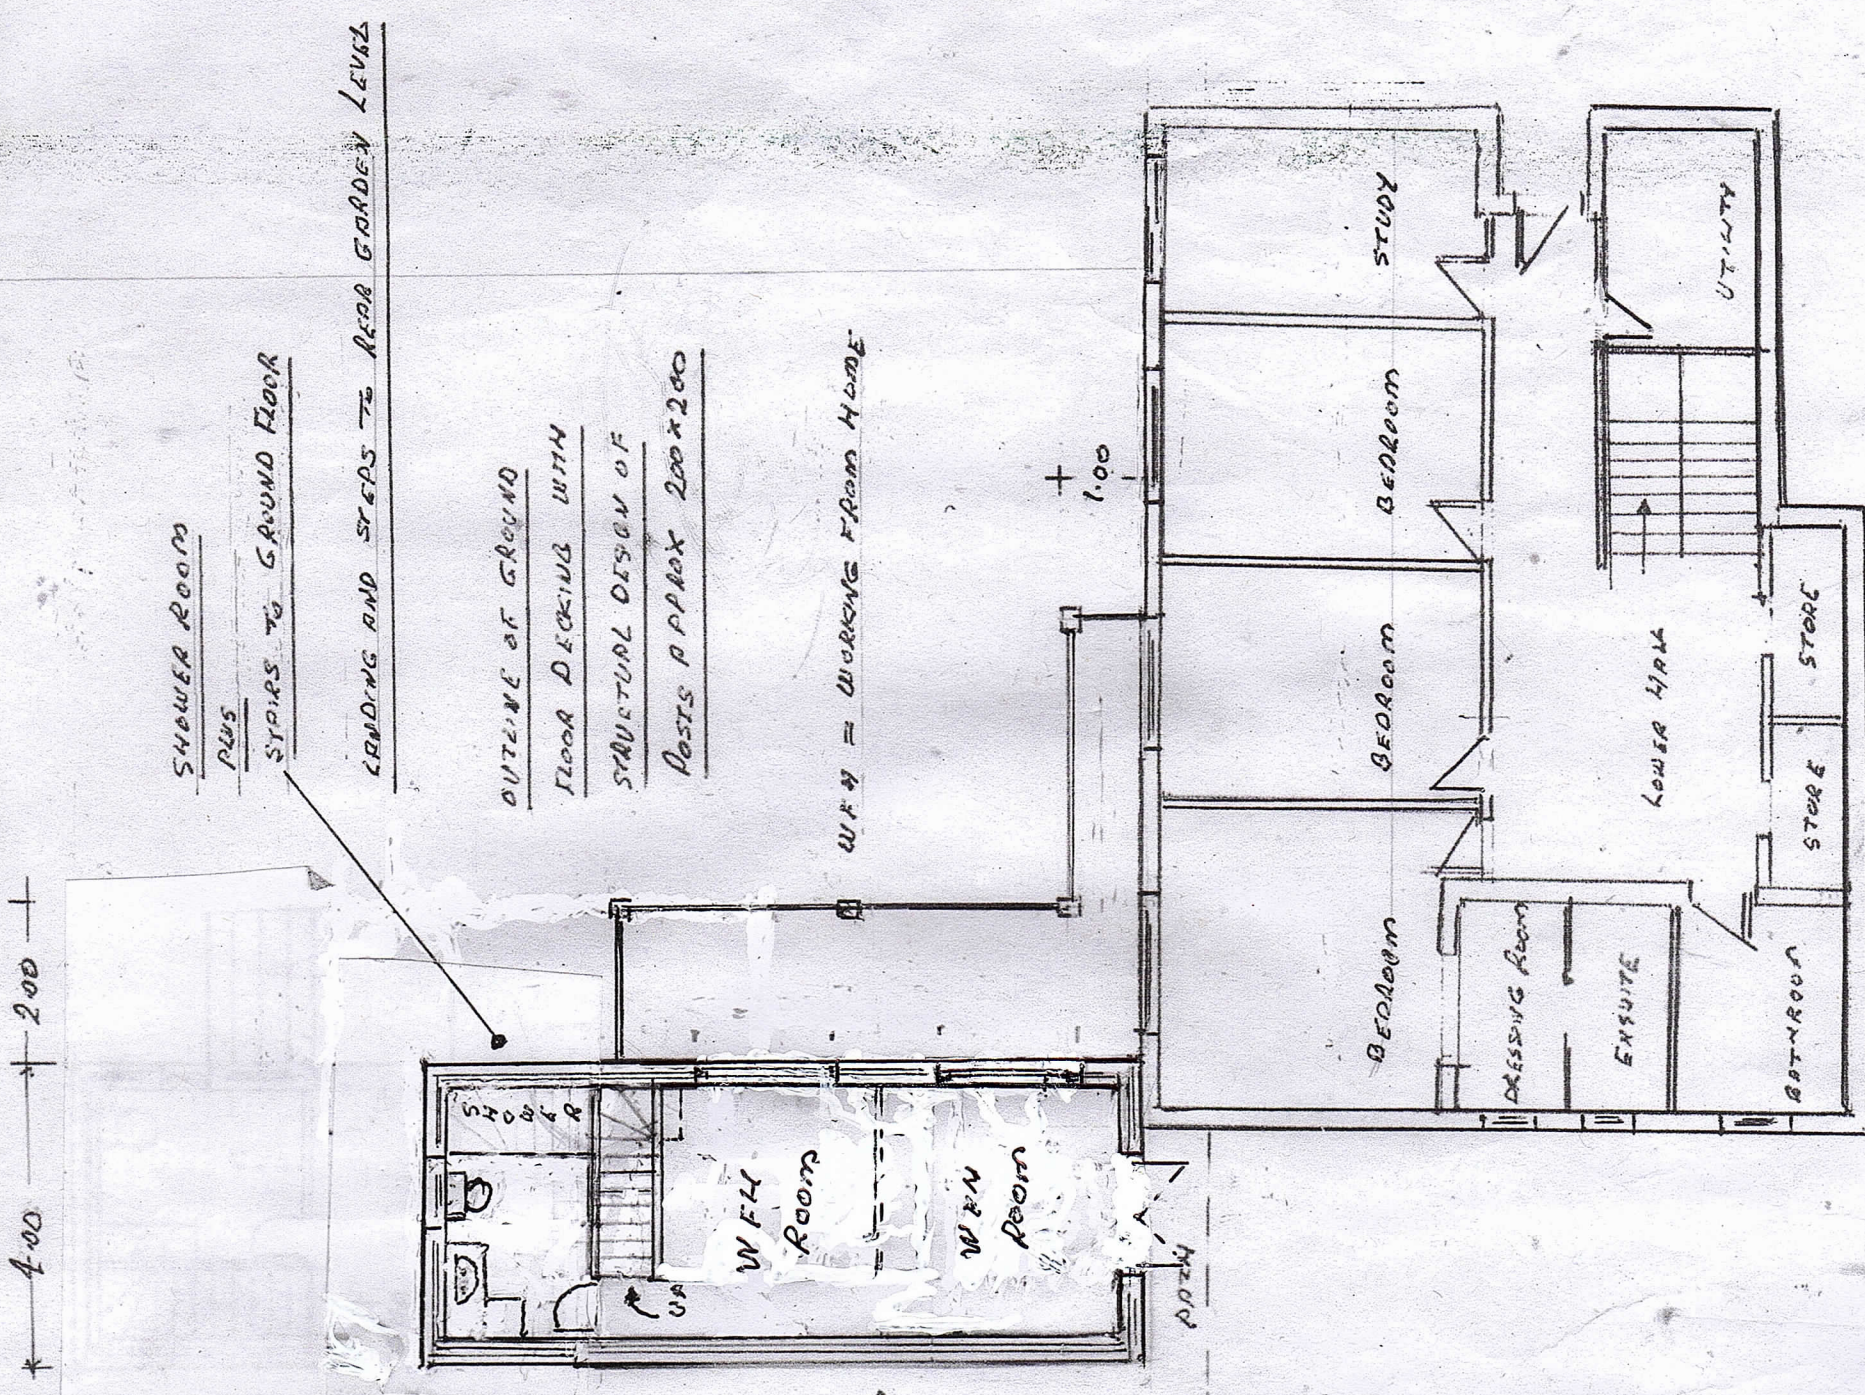

BASEMENT LEVEL PROPOSED