



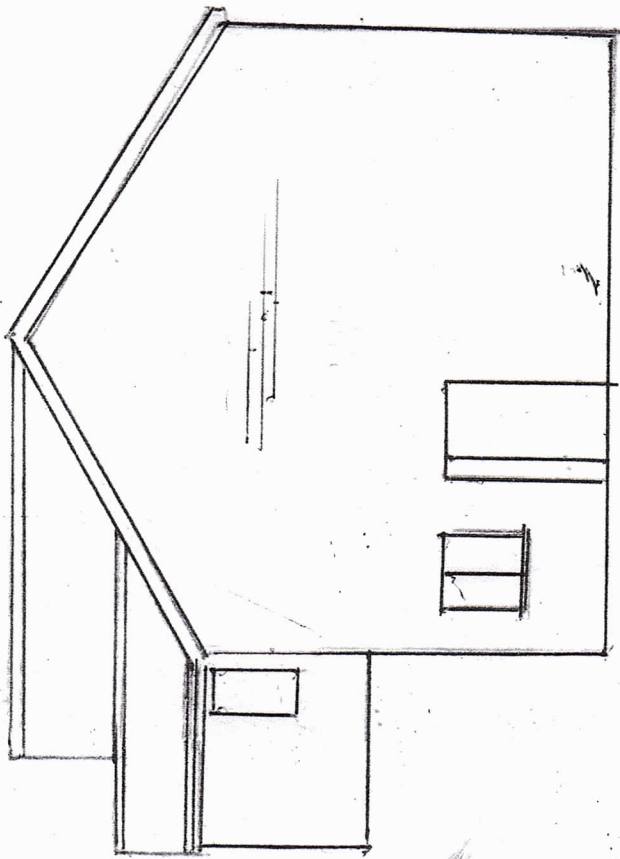

RIGHT SIDE ELEVATION EXISTING


ALL SCALES 1/1000

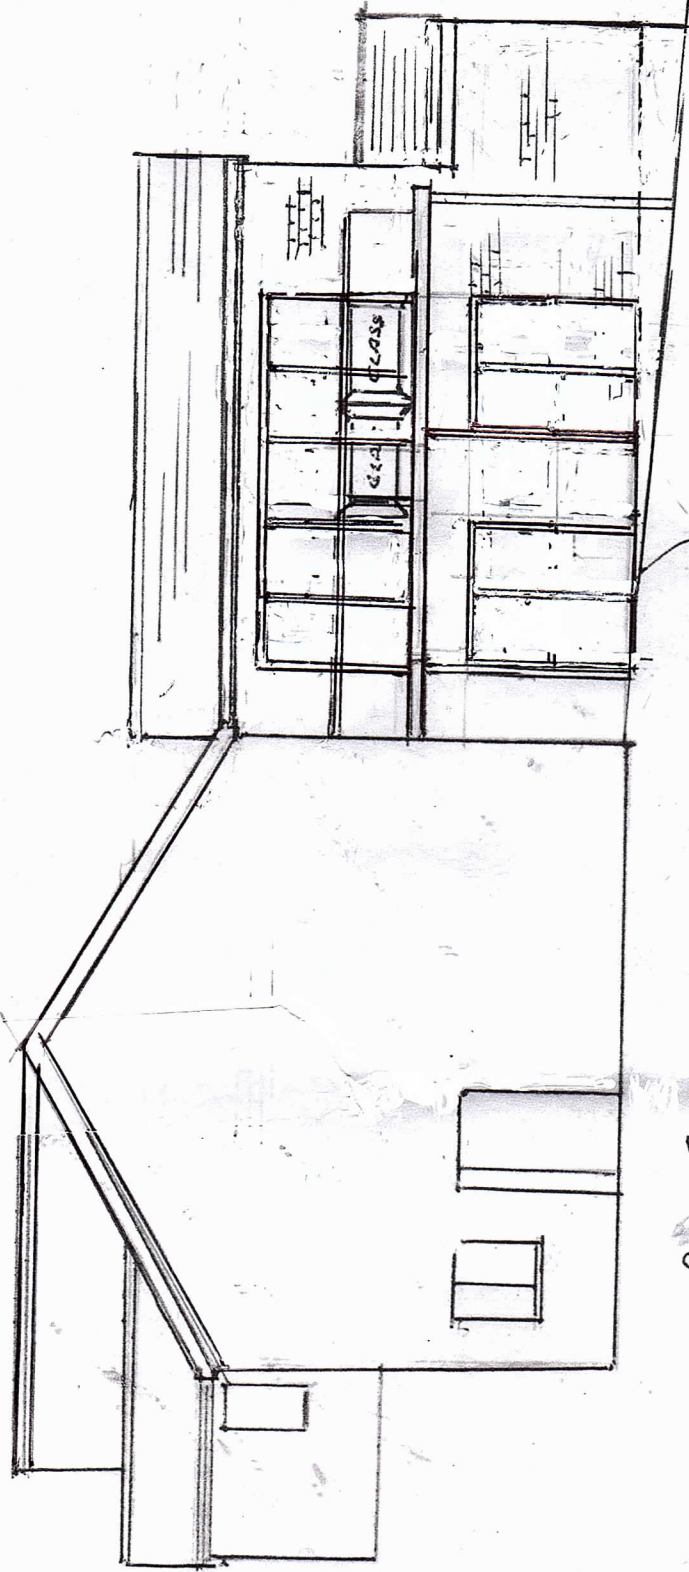


RIGHT SIDE ELEVATION PROPOSED

GLASS/STEEL MASS STEEL
BRACKETING SHOWN
TYPICAL.

BALCONY WITH VERTICAL
COLUMNS DESIGNED BY
STRUCTURAL ENGINEER.

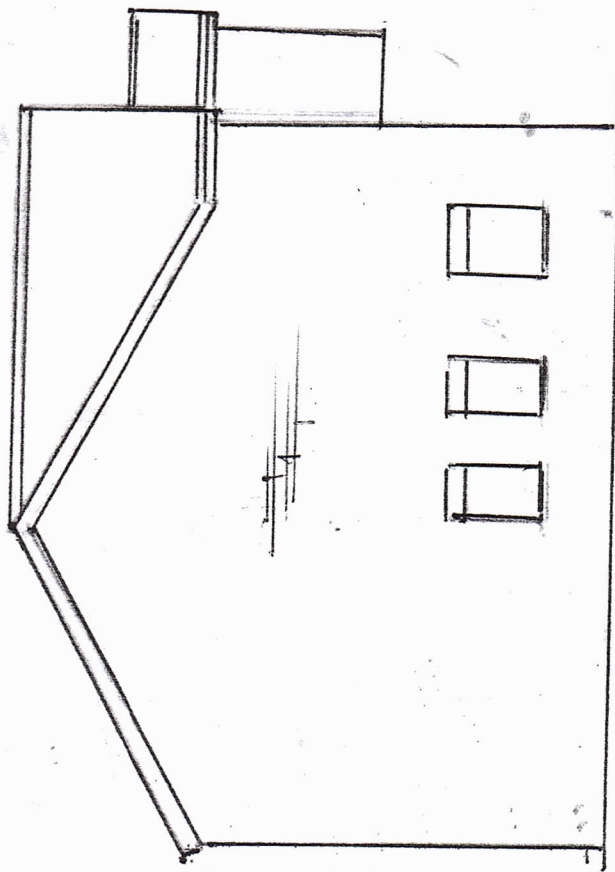

LEFT SIDE ELEVATION EXISTING

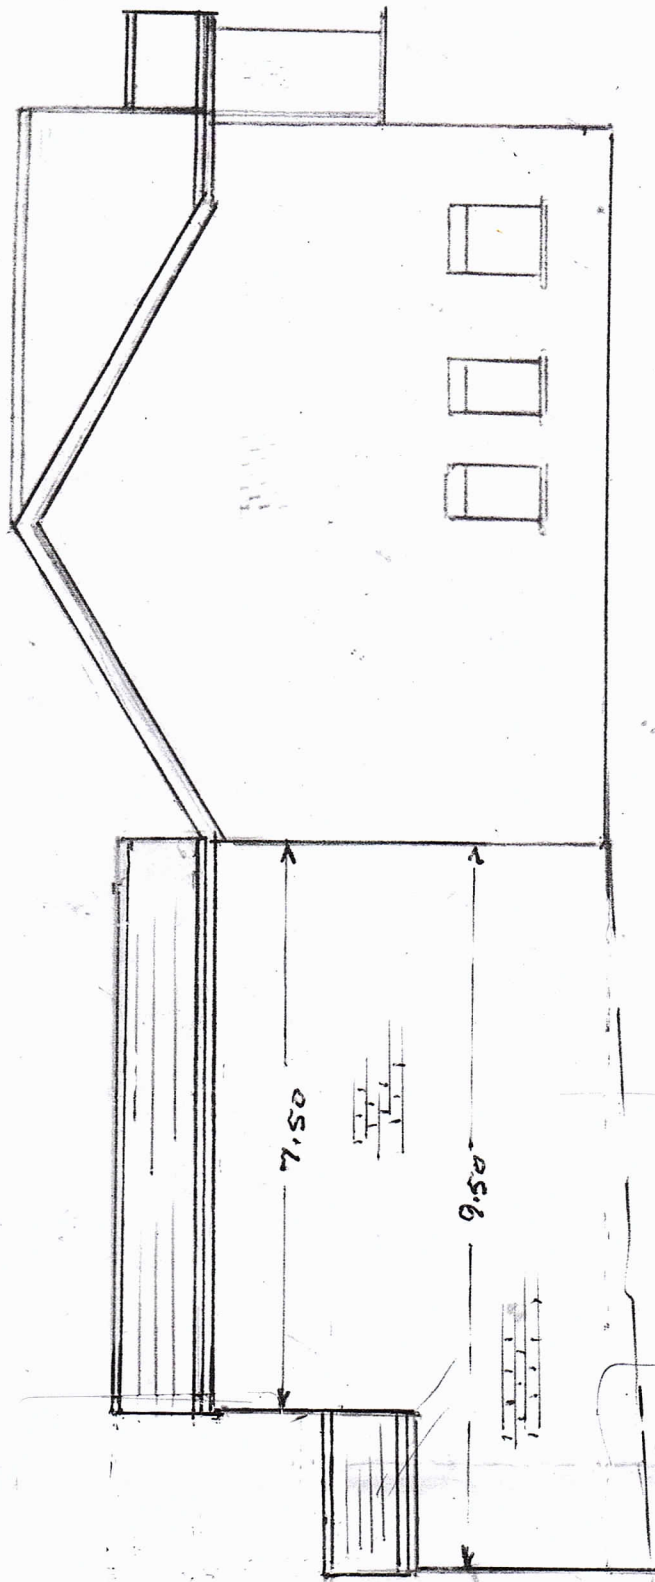

LEFT SIDE ELEVATION PROPOSED

GROUND LEVEL

ALL MATCHING EXTERNAL FINISHES

BROWN FACING BRICKS

BROWN UPVC DOORS/WINDOWS.
BROWN UPVC FINISH VERGES, RAINWATER