


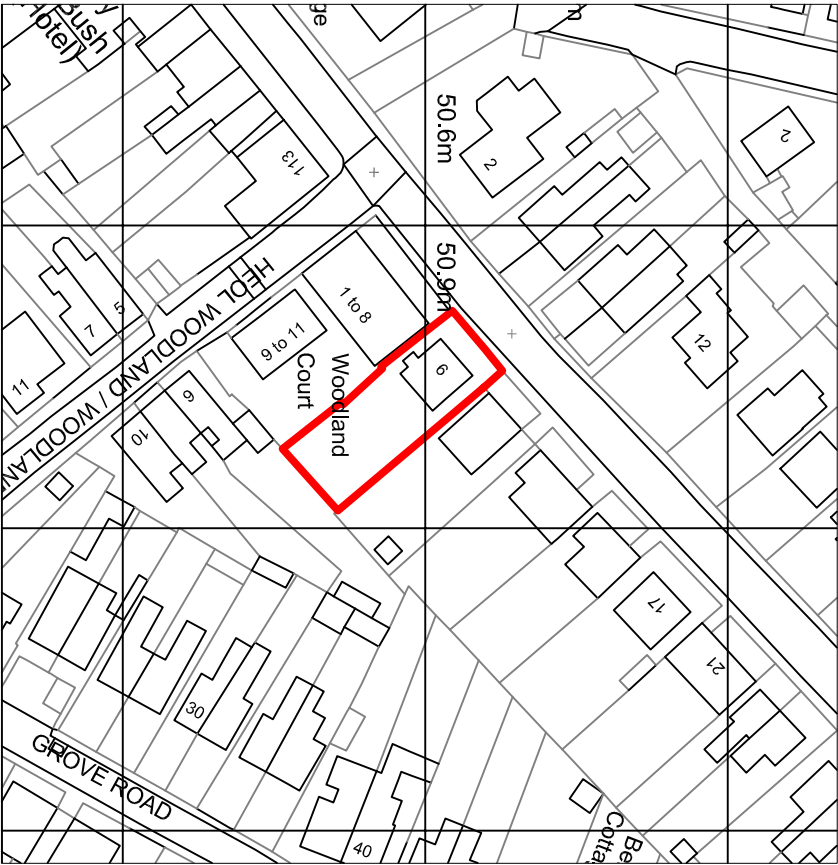
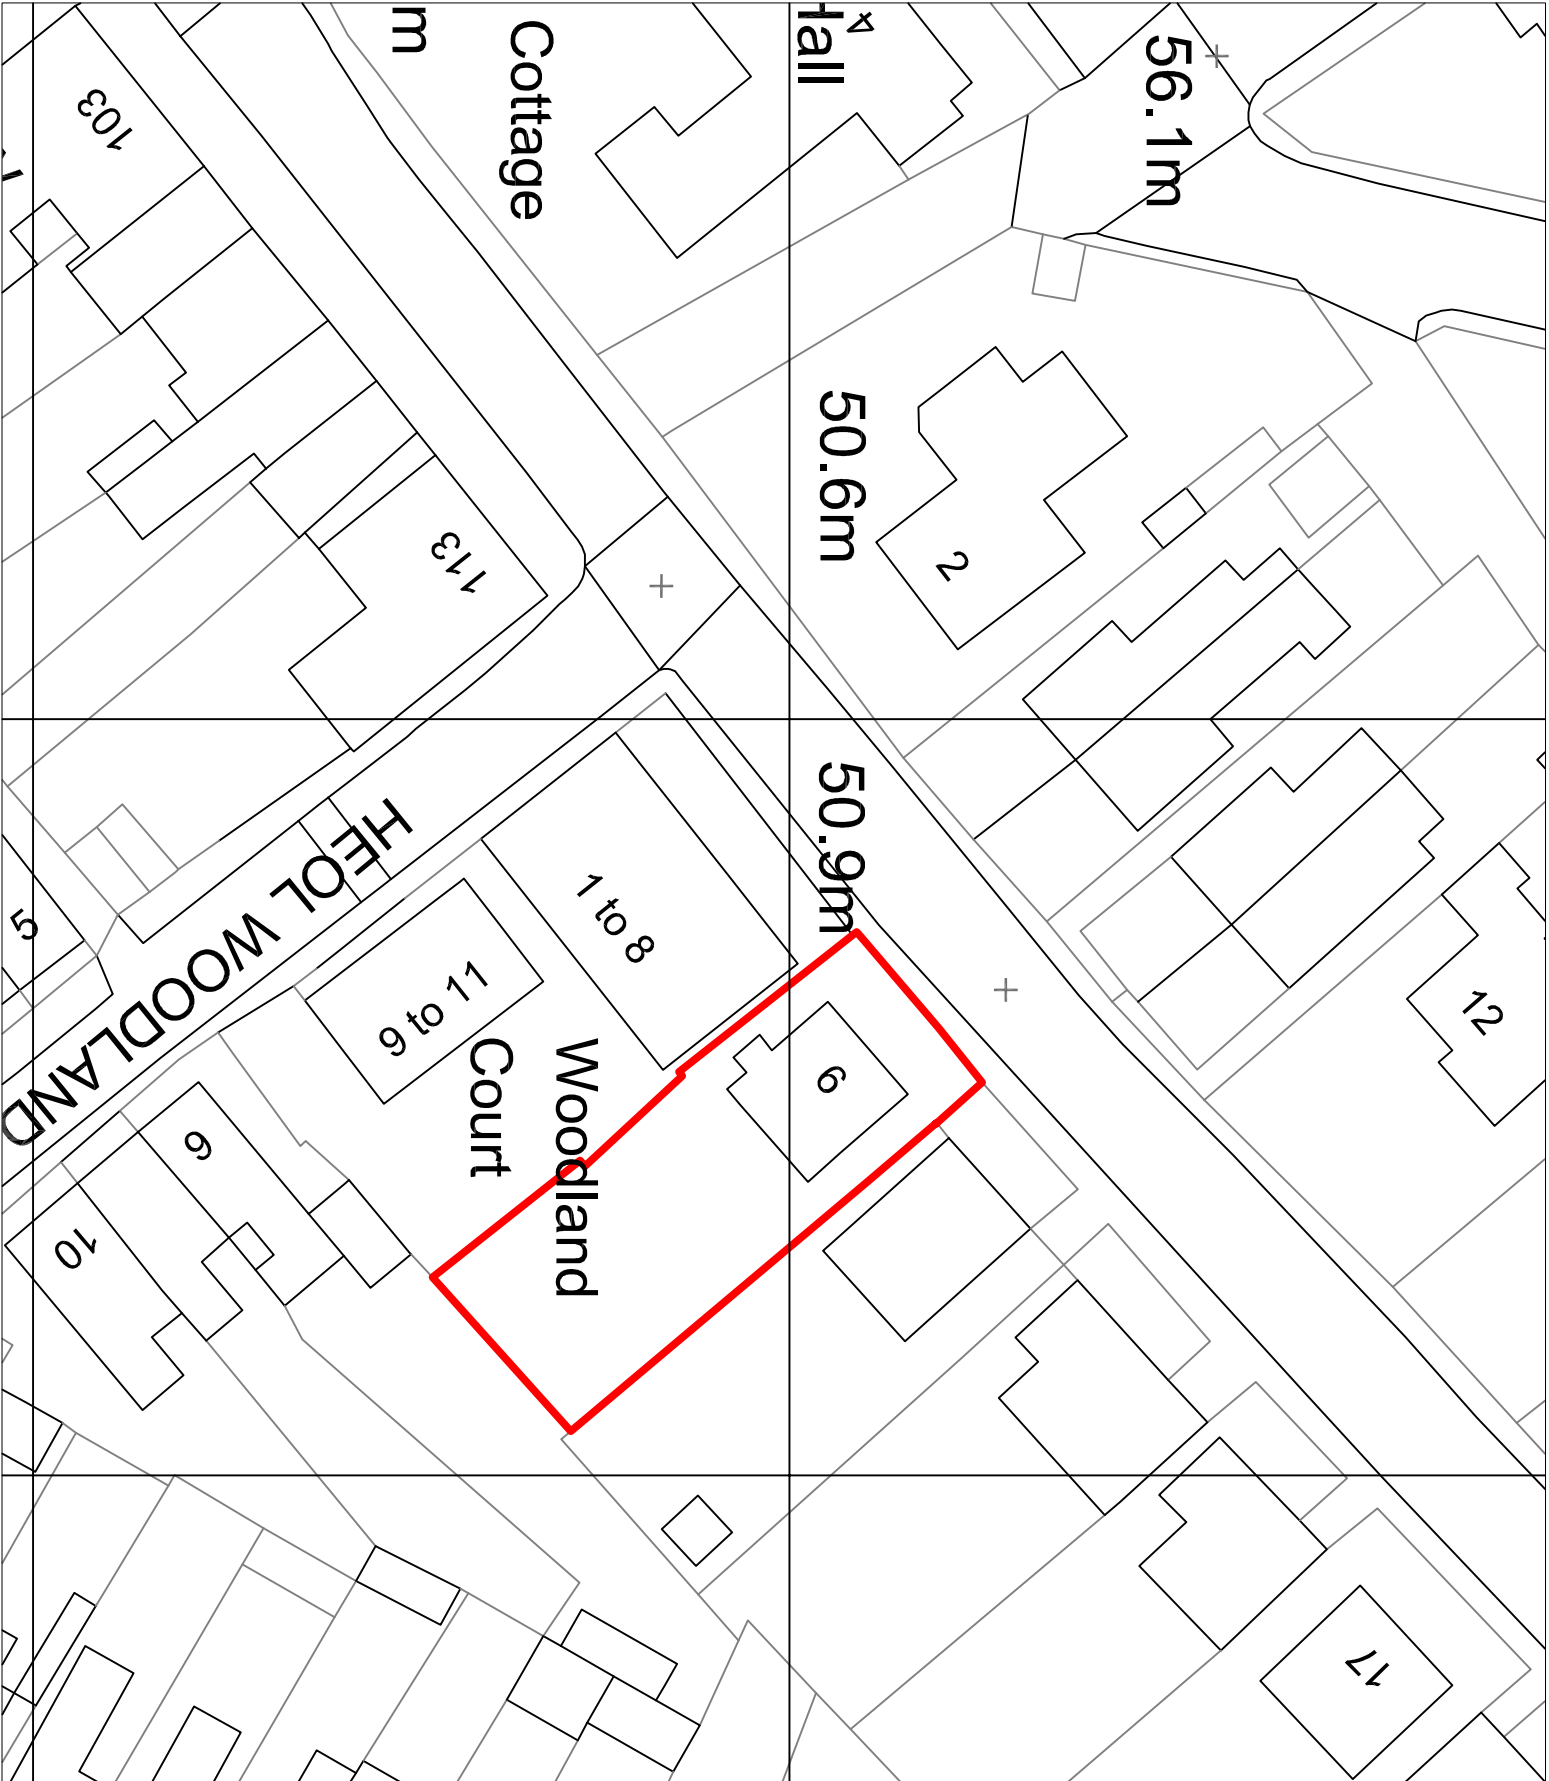


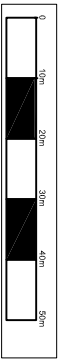

Existing Site Location Plan
Scale 1:1250

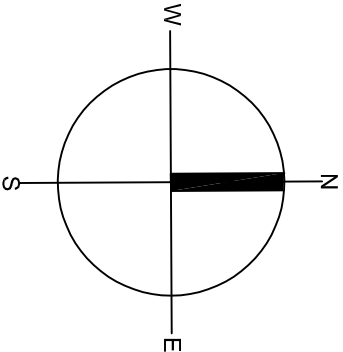

Existing Block Plan
Scale 1:500

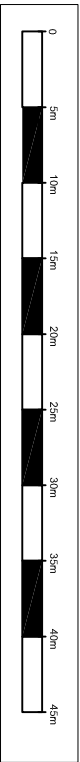

See specification notes for further details. If further information is required, please contact the designer. For ordering or manufacture, all dimensions should be checked with contractor or on site.				Client: Mr Aaron Maxwell 9 Brecon Road Pontardawe Swansea SA8 4PA				Site: 9 Brecon Road Pontardawe Swansea SA8 4PA					
This drawing is Copyright, do not scale this Drawing. The designers are to be notified of any Descrepancies or changes to this drawing.				Job title: Rear First Floor Extension				Job No: C475		Drawing No: C47/2022/100		Revision No: 1	
				Drawing title: Existing Block Plan				Scale: 1:1250 & 1:500		Paper Size: A3		Draw by: 	
				Date: 28/09/2022									

</