



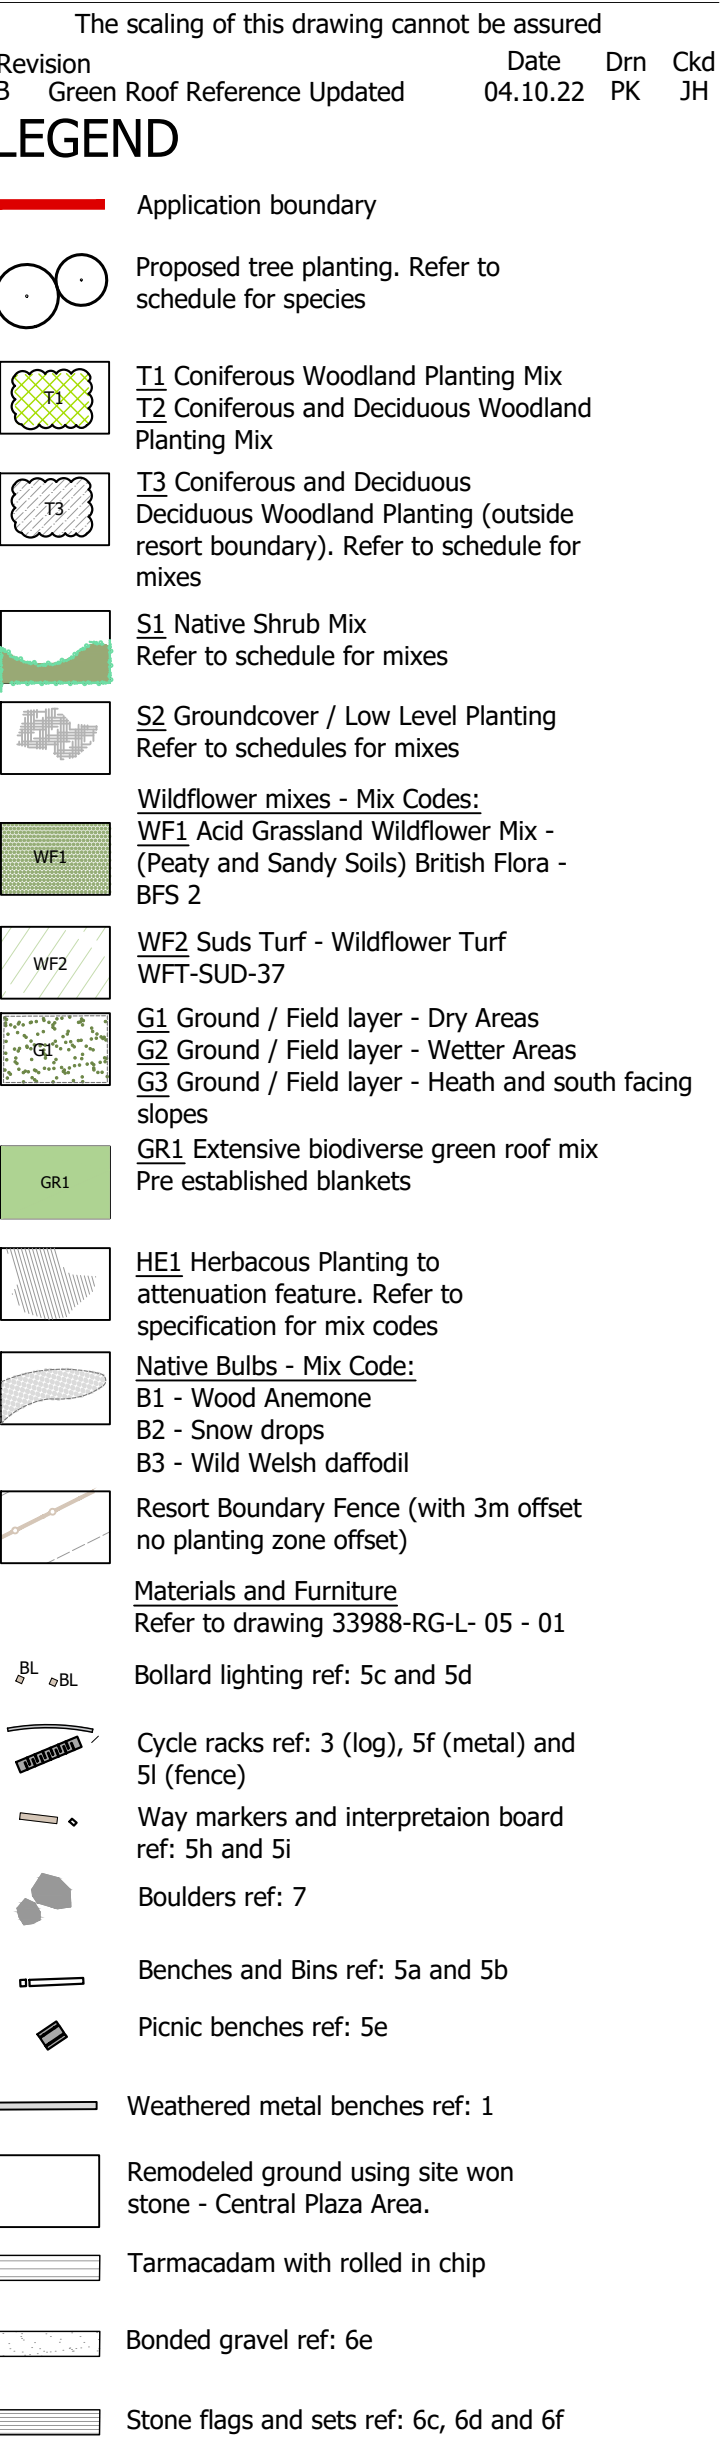

NOTES:
Not all Legend items appear on this drawing.
To be read in conjunction with Barton Willmore now Stantec drawing for Materials and Furniture, landscape details and specification. Cross refer to Stantec drawings for detail on Highways, Lighting, Keystone for Arboricultural information and Powell Dodson for Architecture.

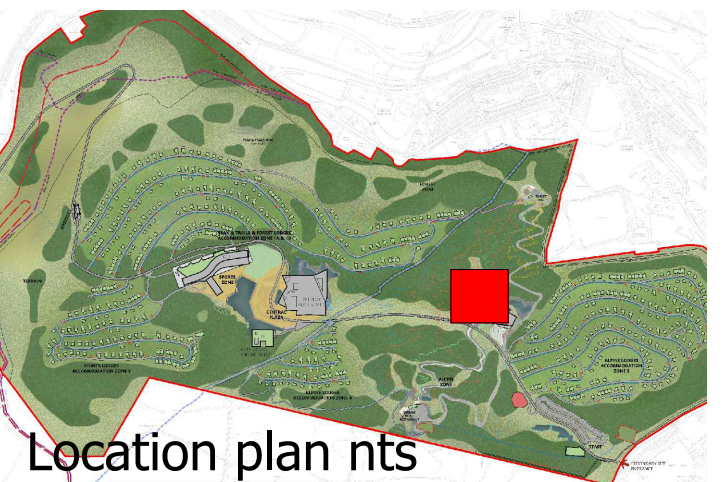

PLANNING

Project
Wildfox Resort
Afan Valley
Drawing Title
Landscape RMA GA
Wildfox Mountain

Date	Scale	Drawn by	Check by
08.07.22	1:200 @A1 1:400 @A3	AFS/PK	JH
Project No	Drawing No	Revision	
33988	RG-L-03-06	B	



Town Planning • Master Planning & Urban Design • Architecture •
Landscape Planning & Design • Infrastructure & Environmental Planning •
Heritage • Graphic Communication •
Communications & Engagement • Development Economics



Offices at Birmingham Bristol Cambridge Cardiff Ebbwfleet Edinburgh
Glasgow Leeds London Manchester Newcastle Reading Southampton