


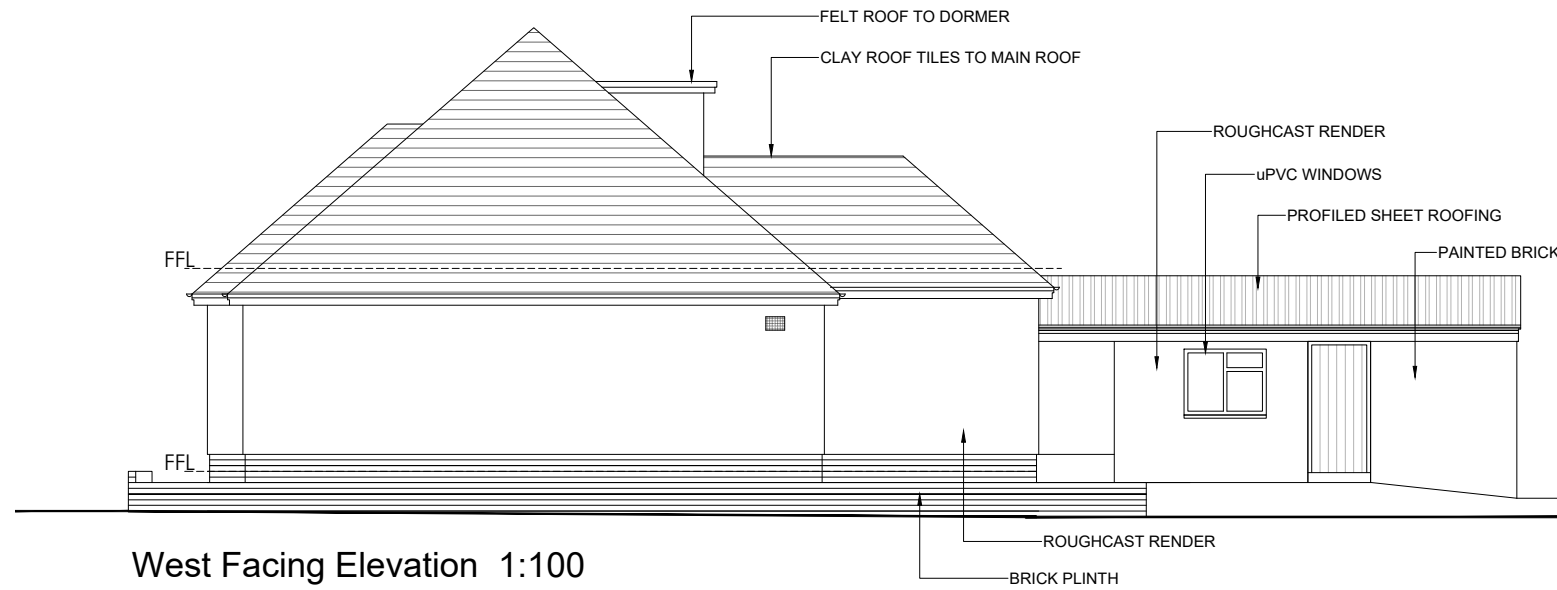


West Facing Elevation 1:100



Rear (South Facing) Elevation 1:100



Front (North Facing) Elevation 1:100

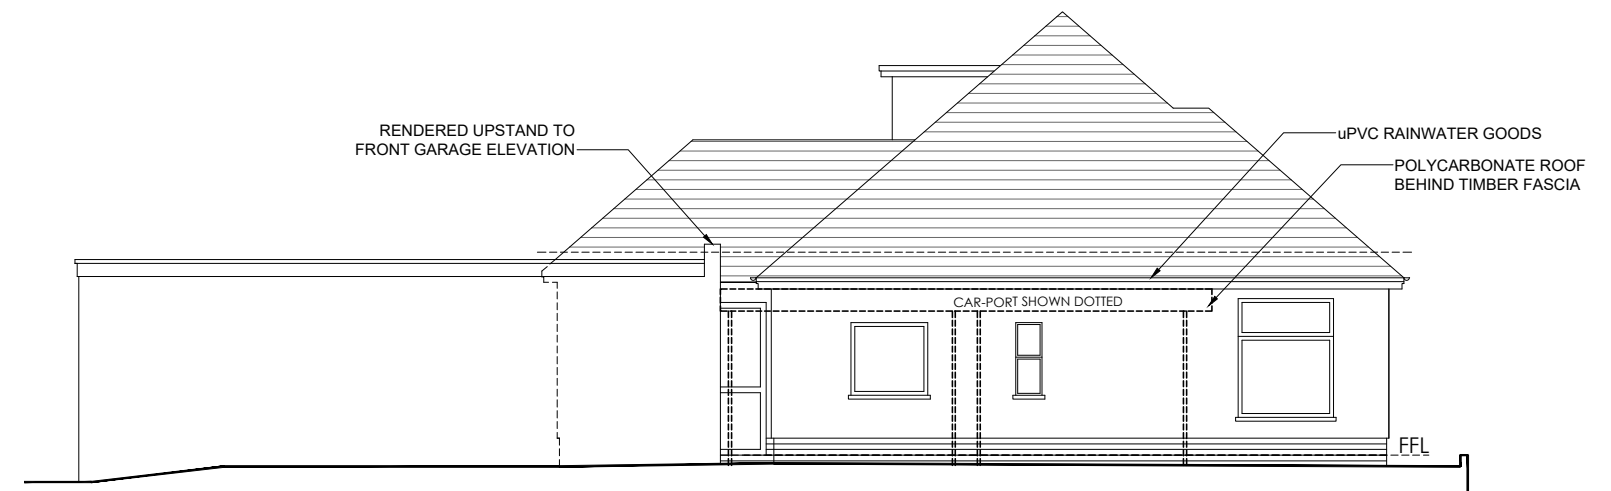

East Facing Elevation 1:100

PLANNING

karen gardner
architect

UNIT 12, THE OLD SCHOOL, NARBERTH, PEMBES, SA67 7DU
TEL/FAX: 01834 861221 MOB: 07980 428656



CLIENT: R Powel Williams
PROJECT: 9 Primrose Lane, Rhos, SA8 3ES
DRAWING: Elevations as Existing
SCALE: 1:100 DATE: OCT 2022 REVISION: