




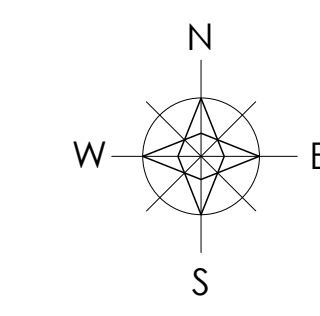


line key
--- existing levels
--- proposed levels

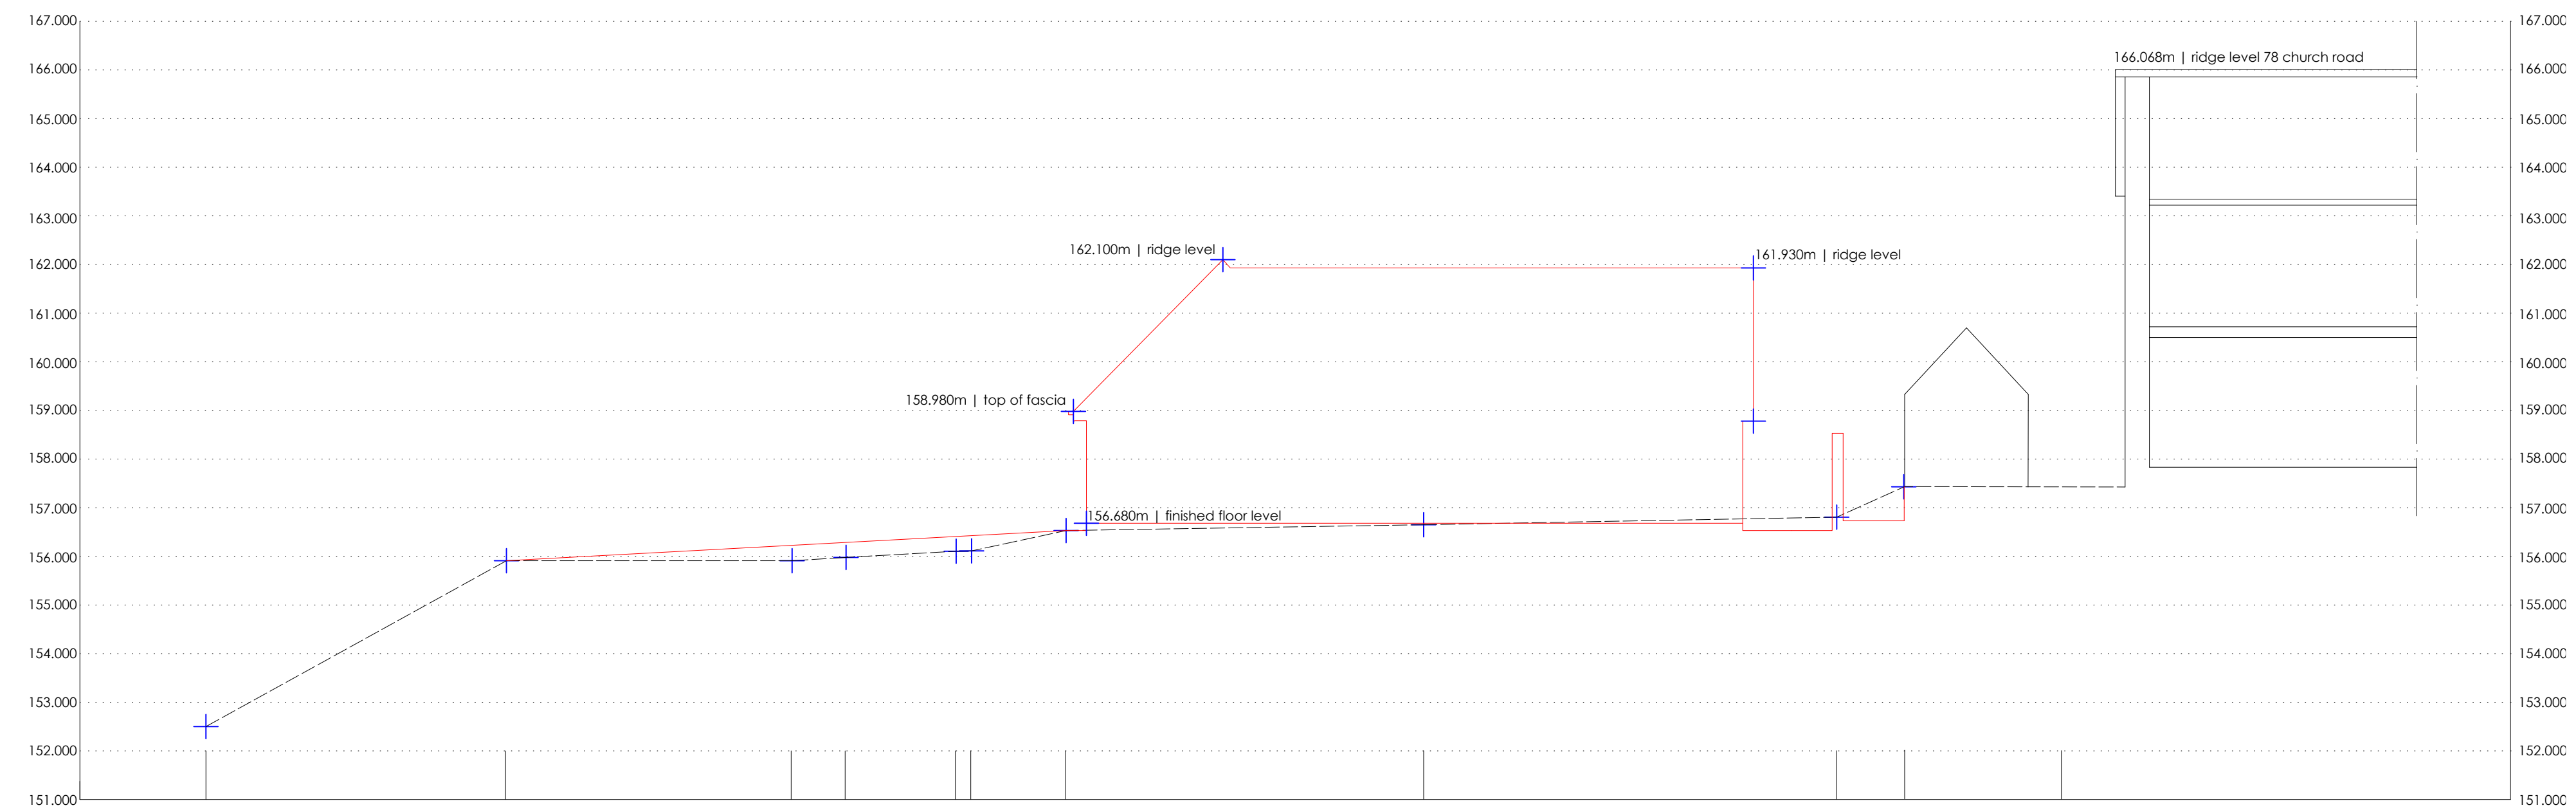

section c - c

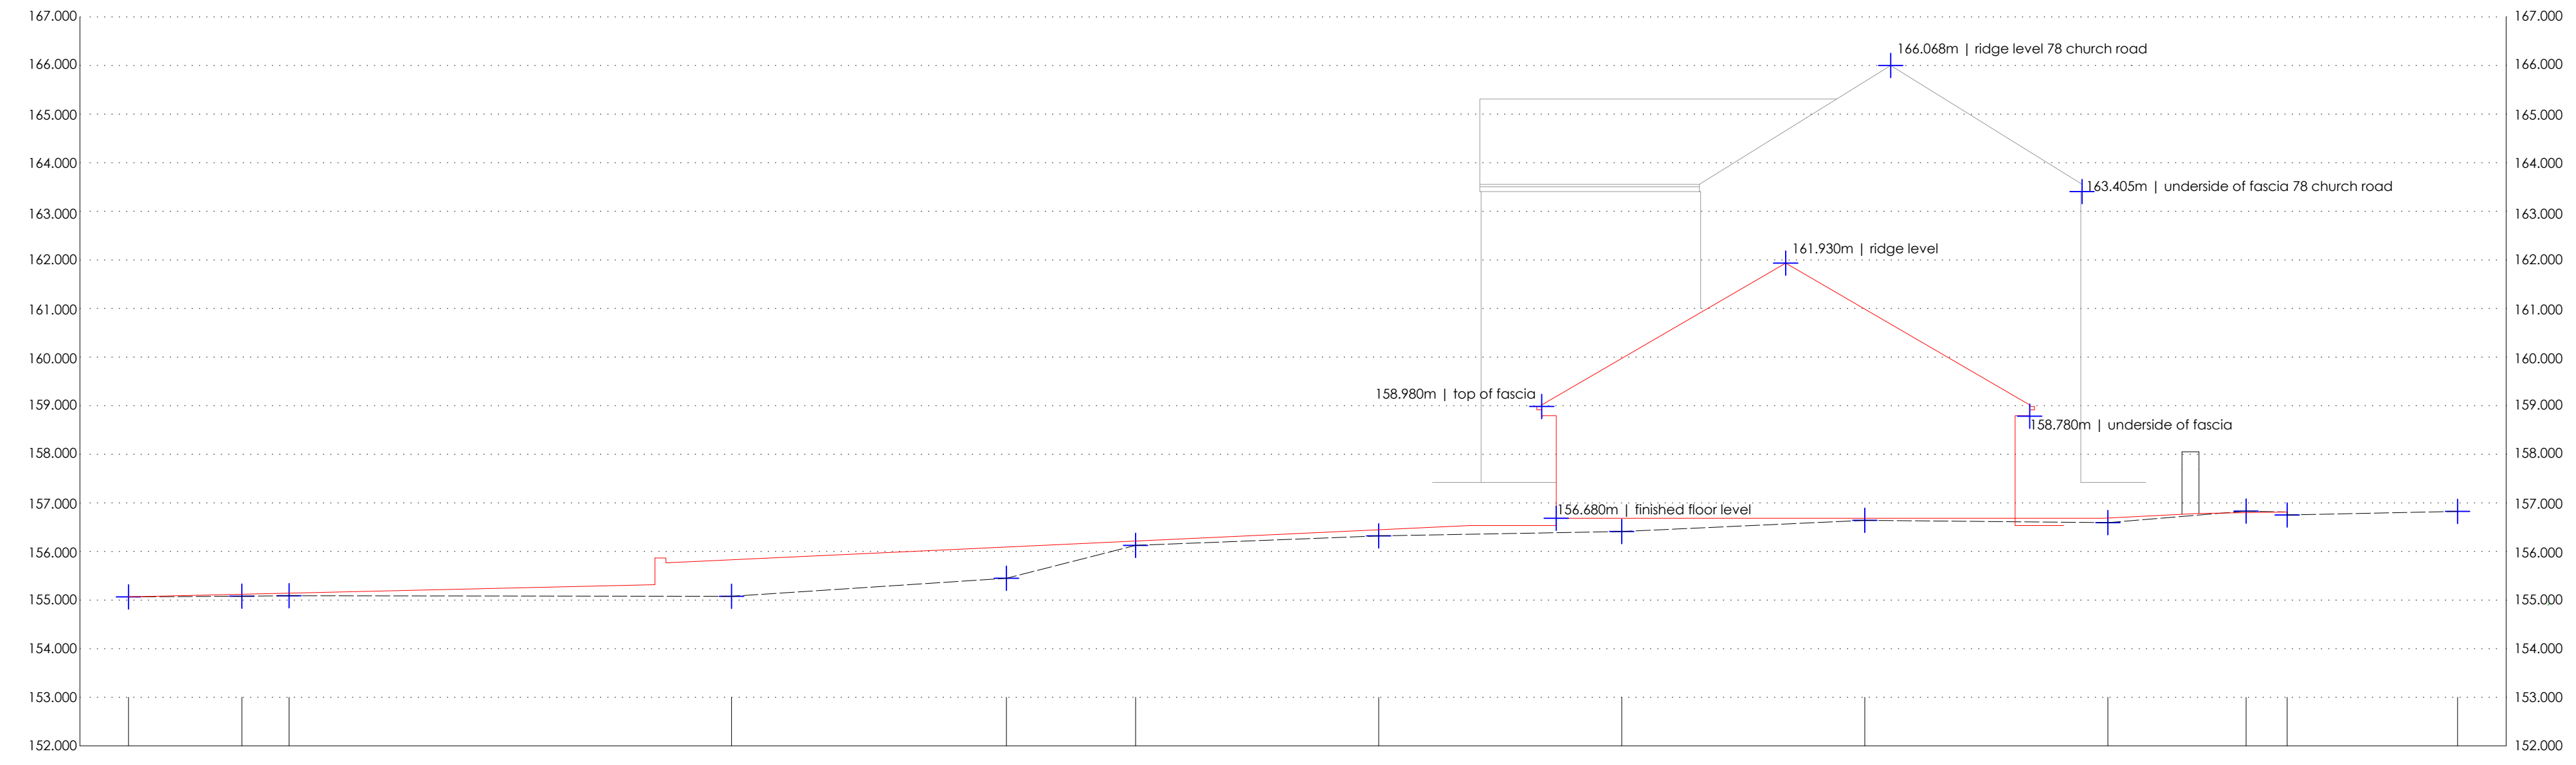

section d - d

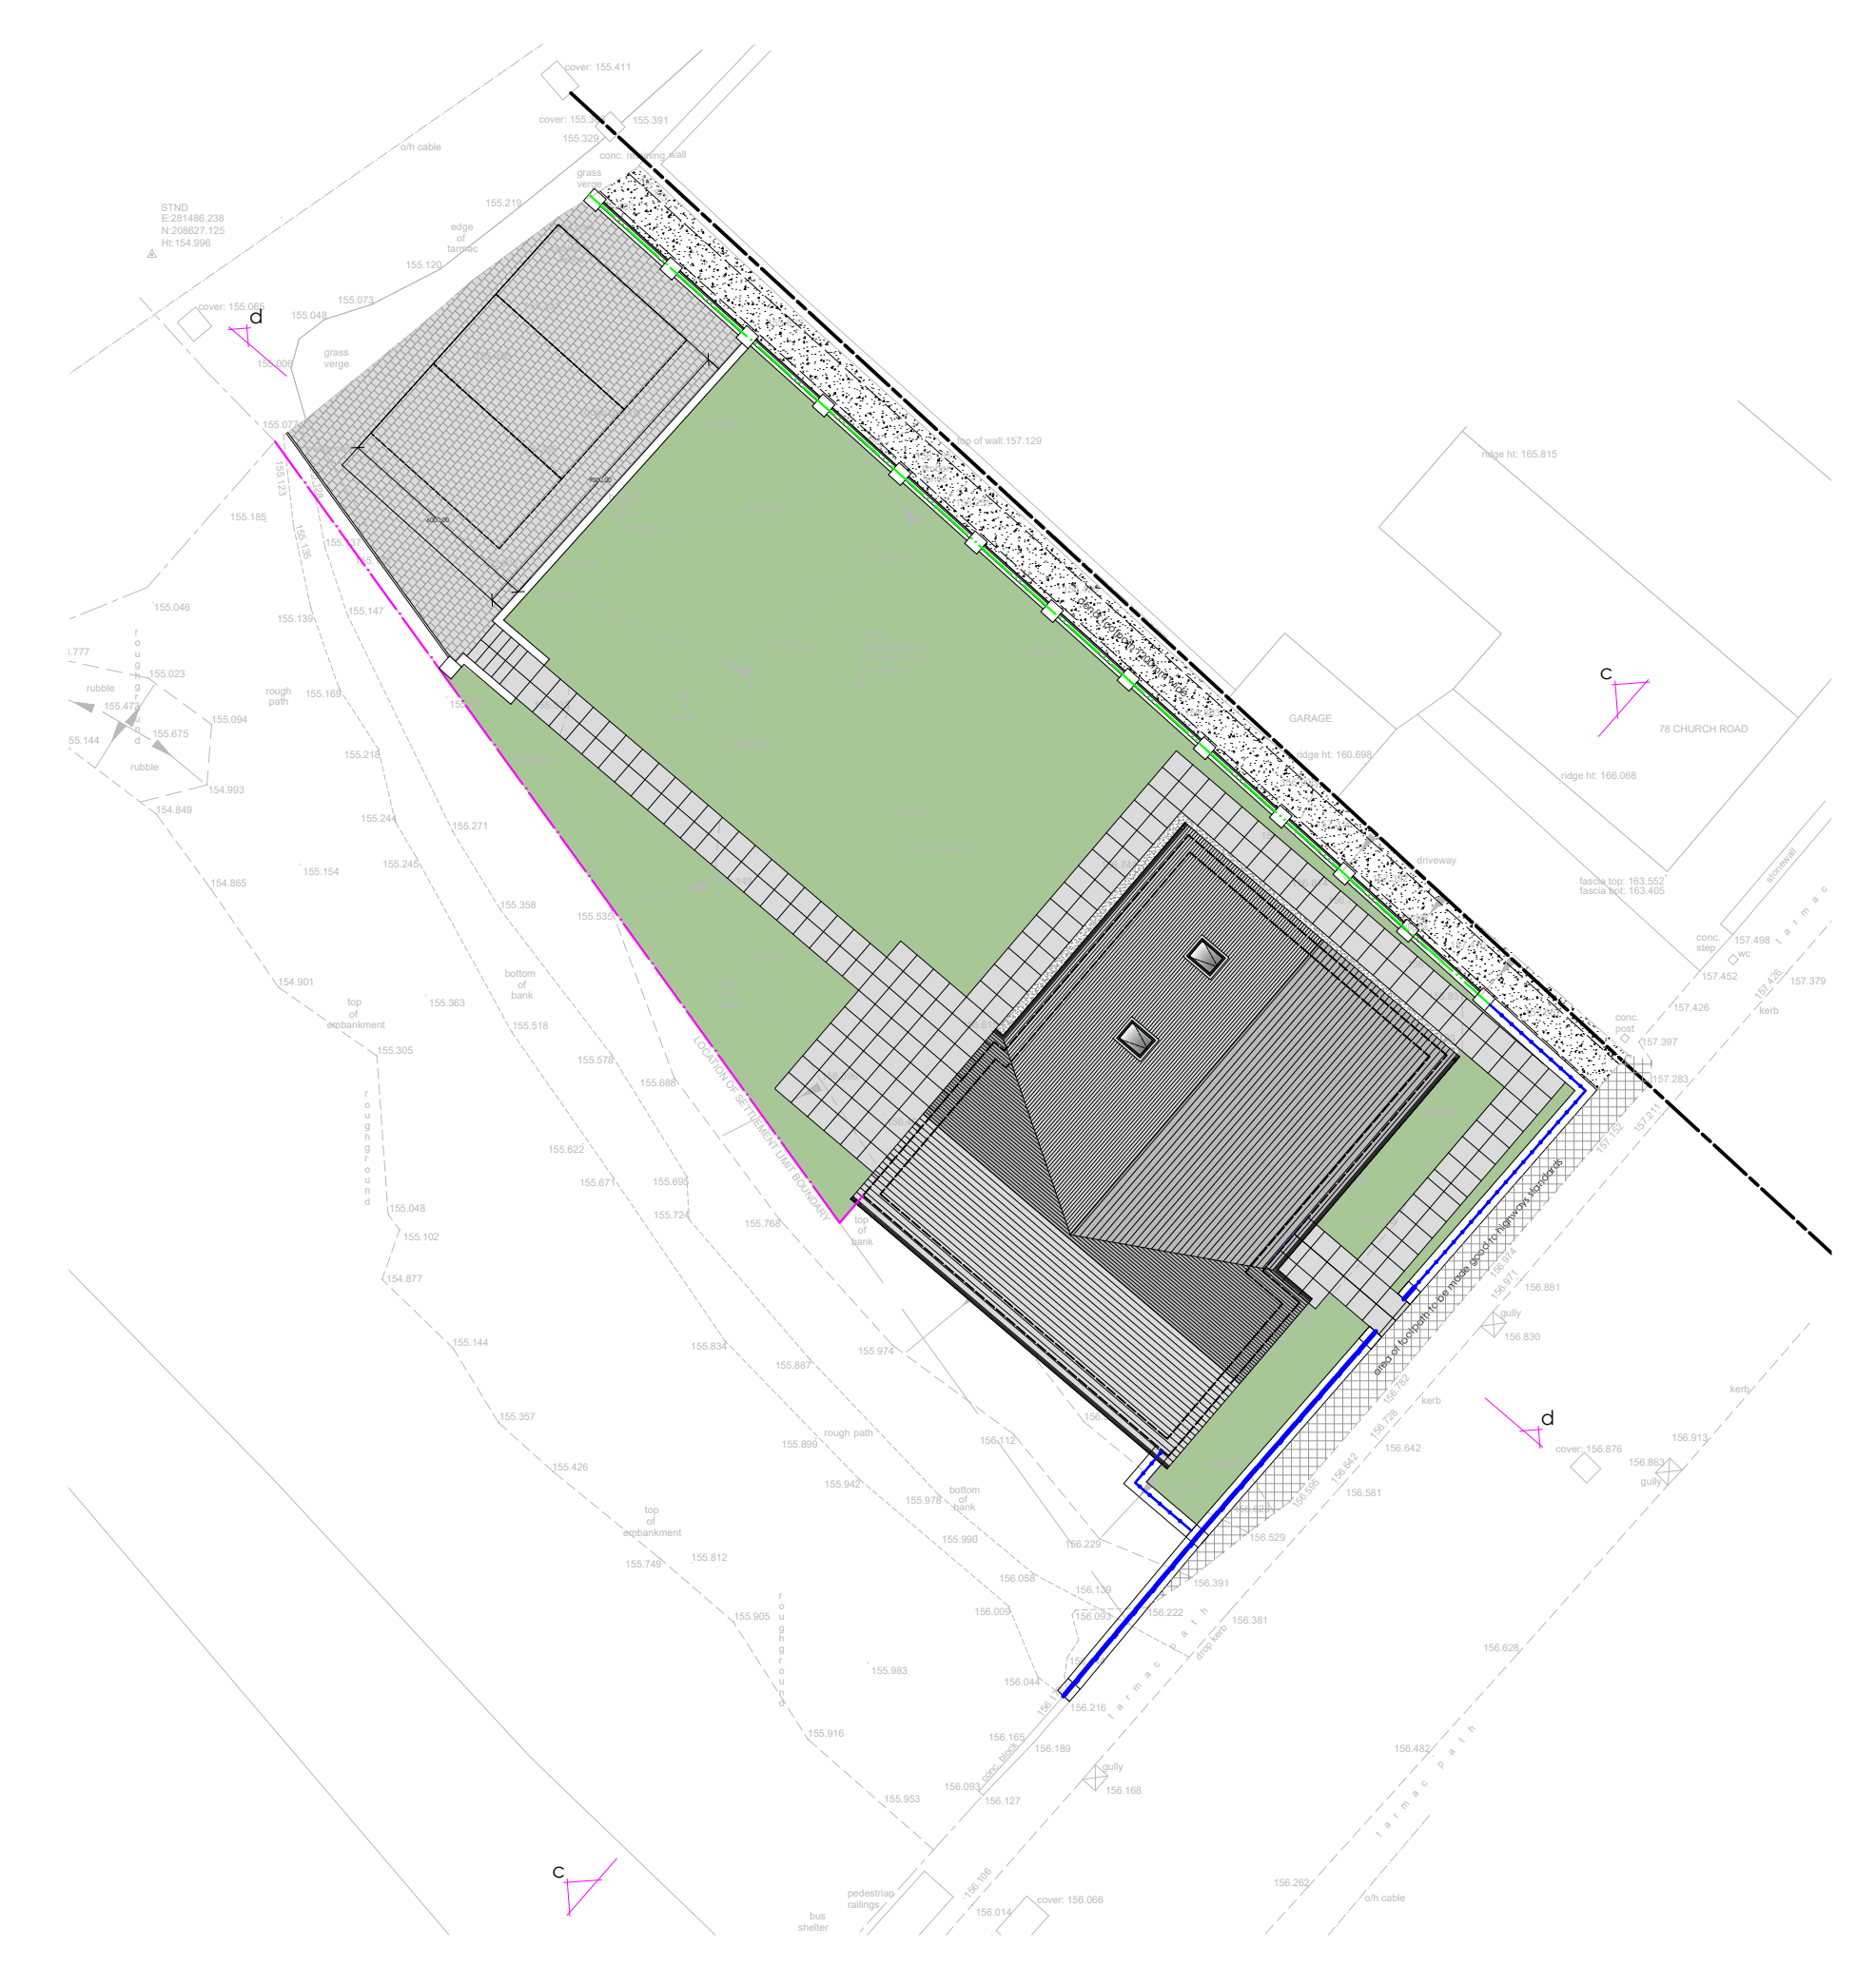

scale | 1:200



planning

revision	
a	drawing scale amended and line key added for clarification at the request of the lpa_11.10.22
b	boundary treatment amended at the request of the lpa_17.10.2022
c	
d	
e	
f	
g	

project	drawing	date
LAND ADJACENT 78 CHURCH ROAD, SEVEN SISTERS	EXISTING & PROPOSED SITE LEVELS	OCTOBER 2022
client	drawing no.	scale
MR & MRS DAVIES	22.268.05b	1 100 @ A1
www.ipanarchitecture.co.uk	hello@ipanarchitecture.co.uk	07765 660189