

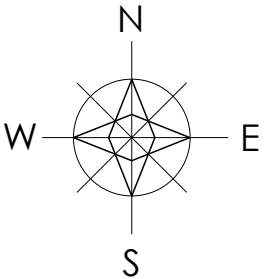


1200mm high timber fence

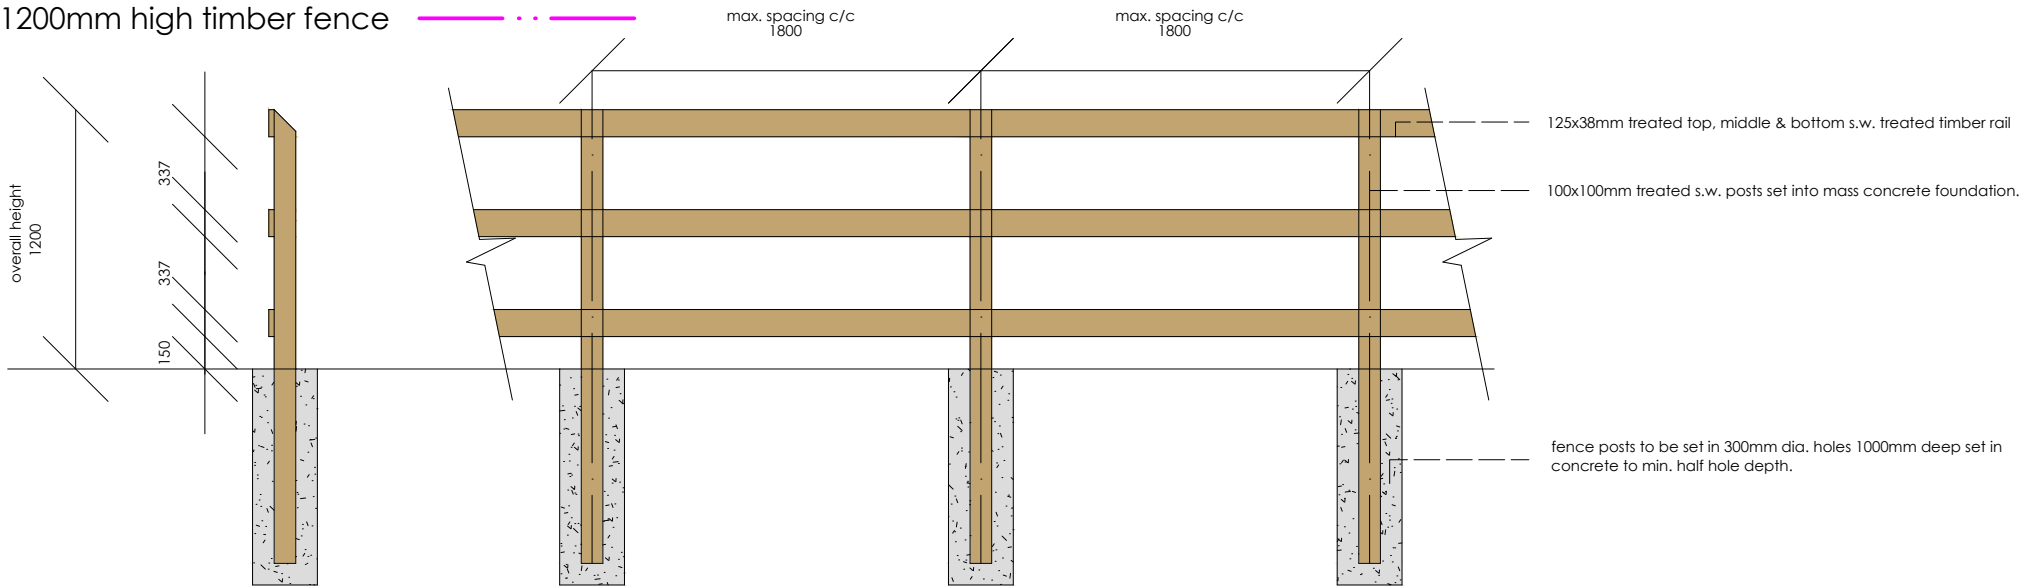


side boundary wall

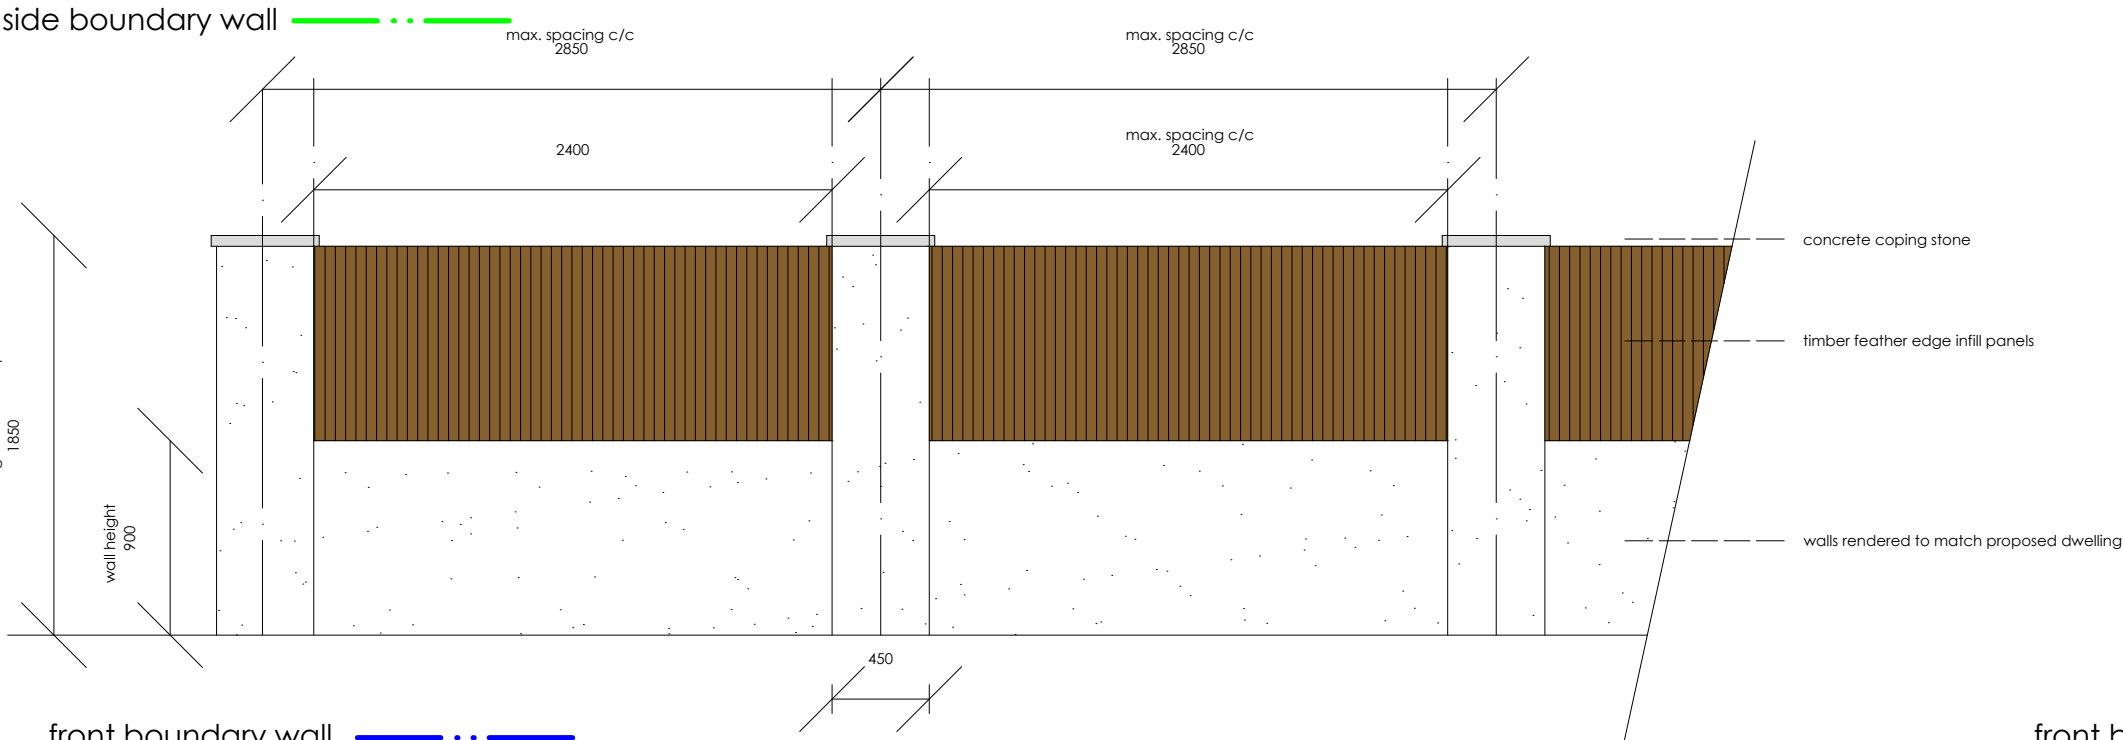


concrete coping stone
timber feather edge infill panels
walls rendered to match proposed dwelling

front boundary wall

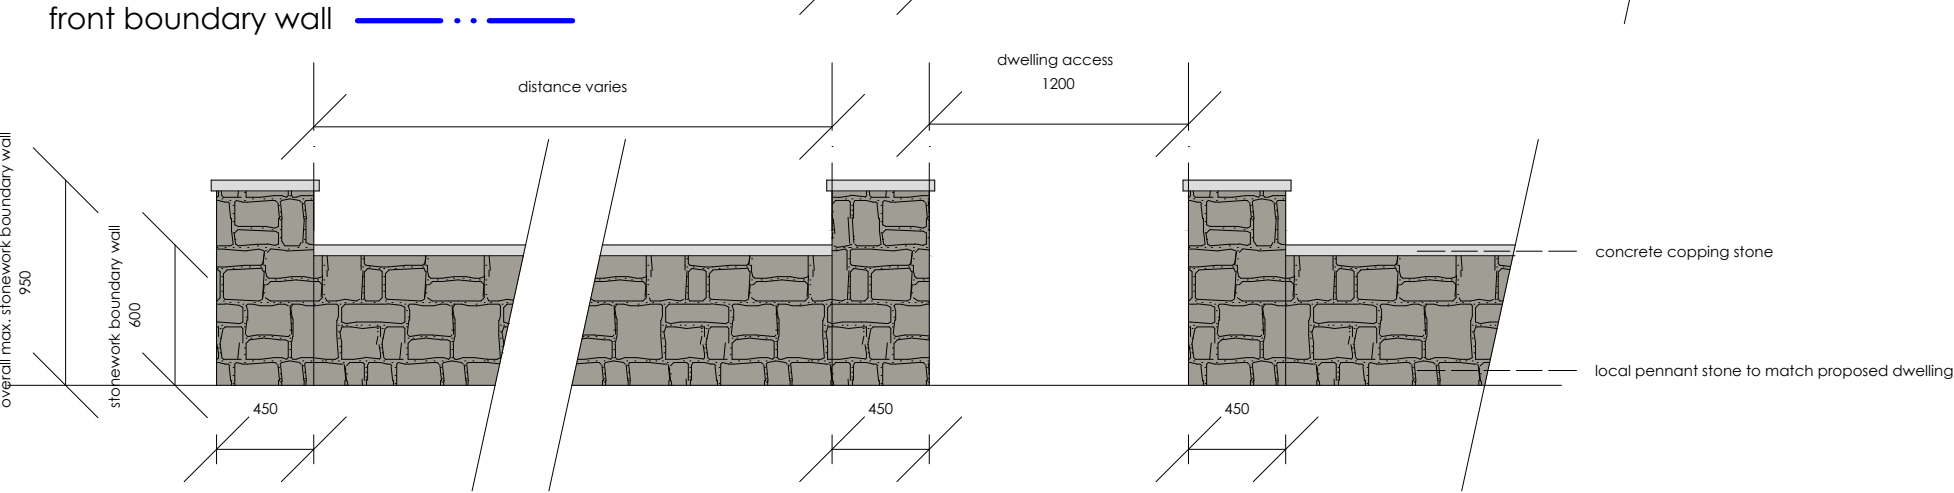

front boundary wall max. height 600mm

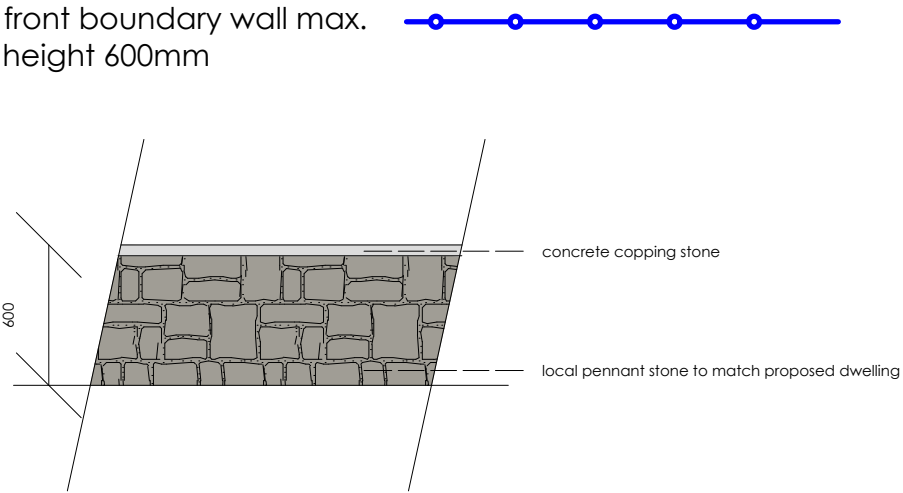

revision	
a	600mm max stone wall added at the request of lpa_17.10.2022
b	
c	
d	
e	
f	
g	

project	drawing	date
LAND ADJACENT 78 CHURCH ROAD, SEVEN SISTERS	BOUNDARY TREATMENT	OCTOBER 2022
client	drawing no.	scale
MR & MRS DAVIES	22.268.09a	1 35 @ A3
www.iplanarchitecture.co.uk	hello@iplanarchitecture.co.uk	07765 660189