




AMENDMENTS	REV	DETAILS		DATE	MADE BY	CHKD BY
	REF					

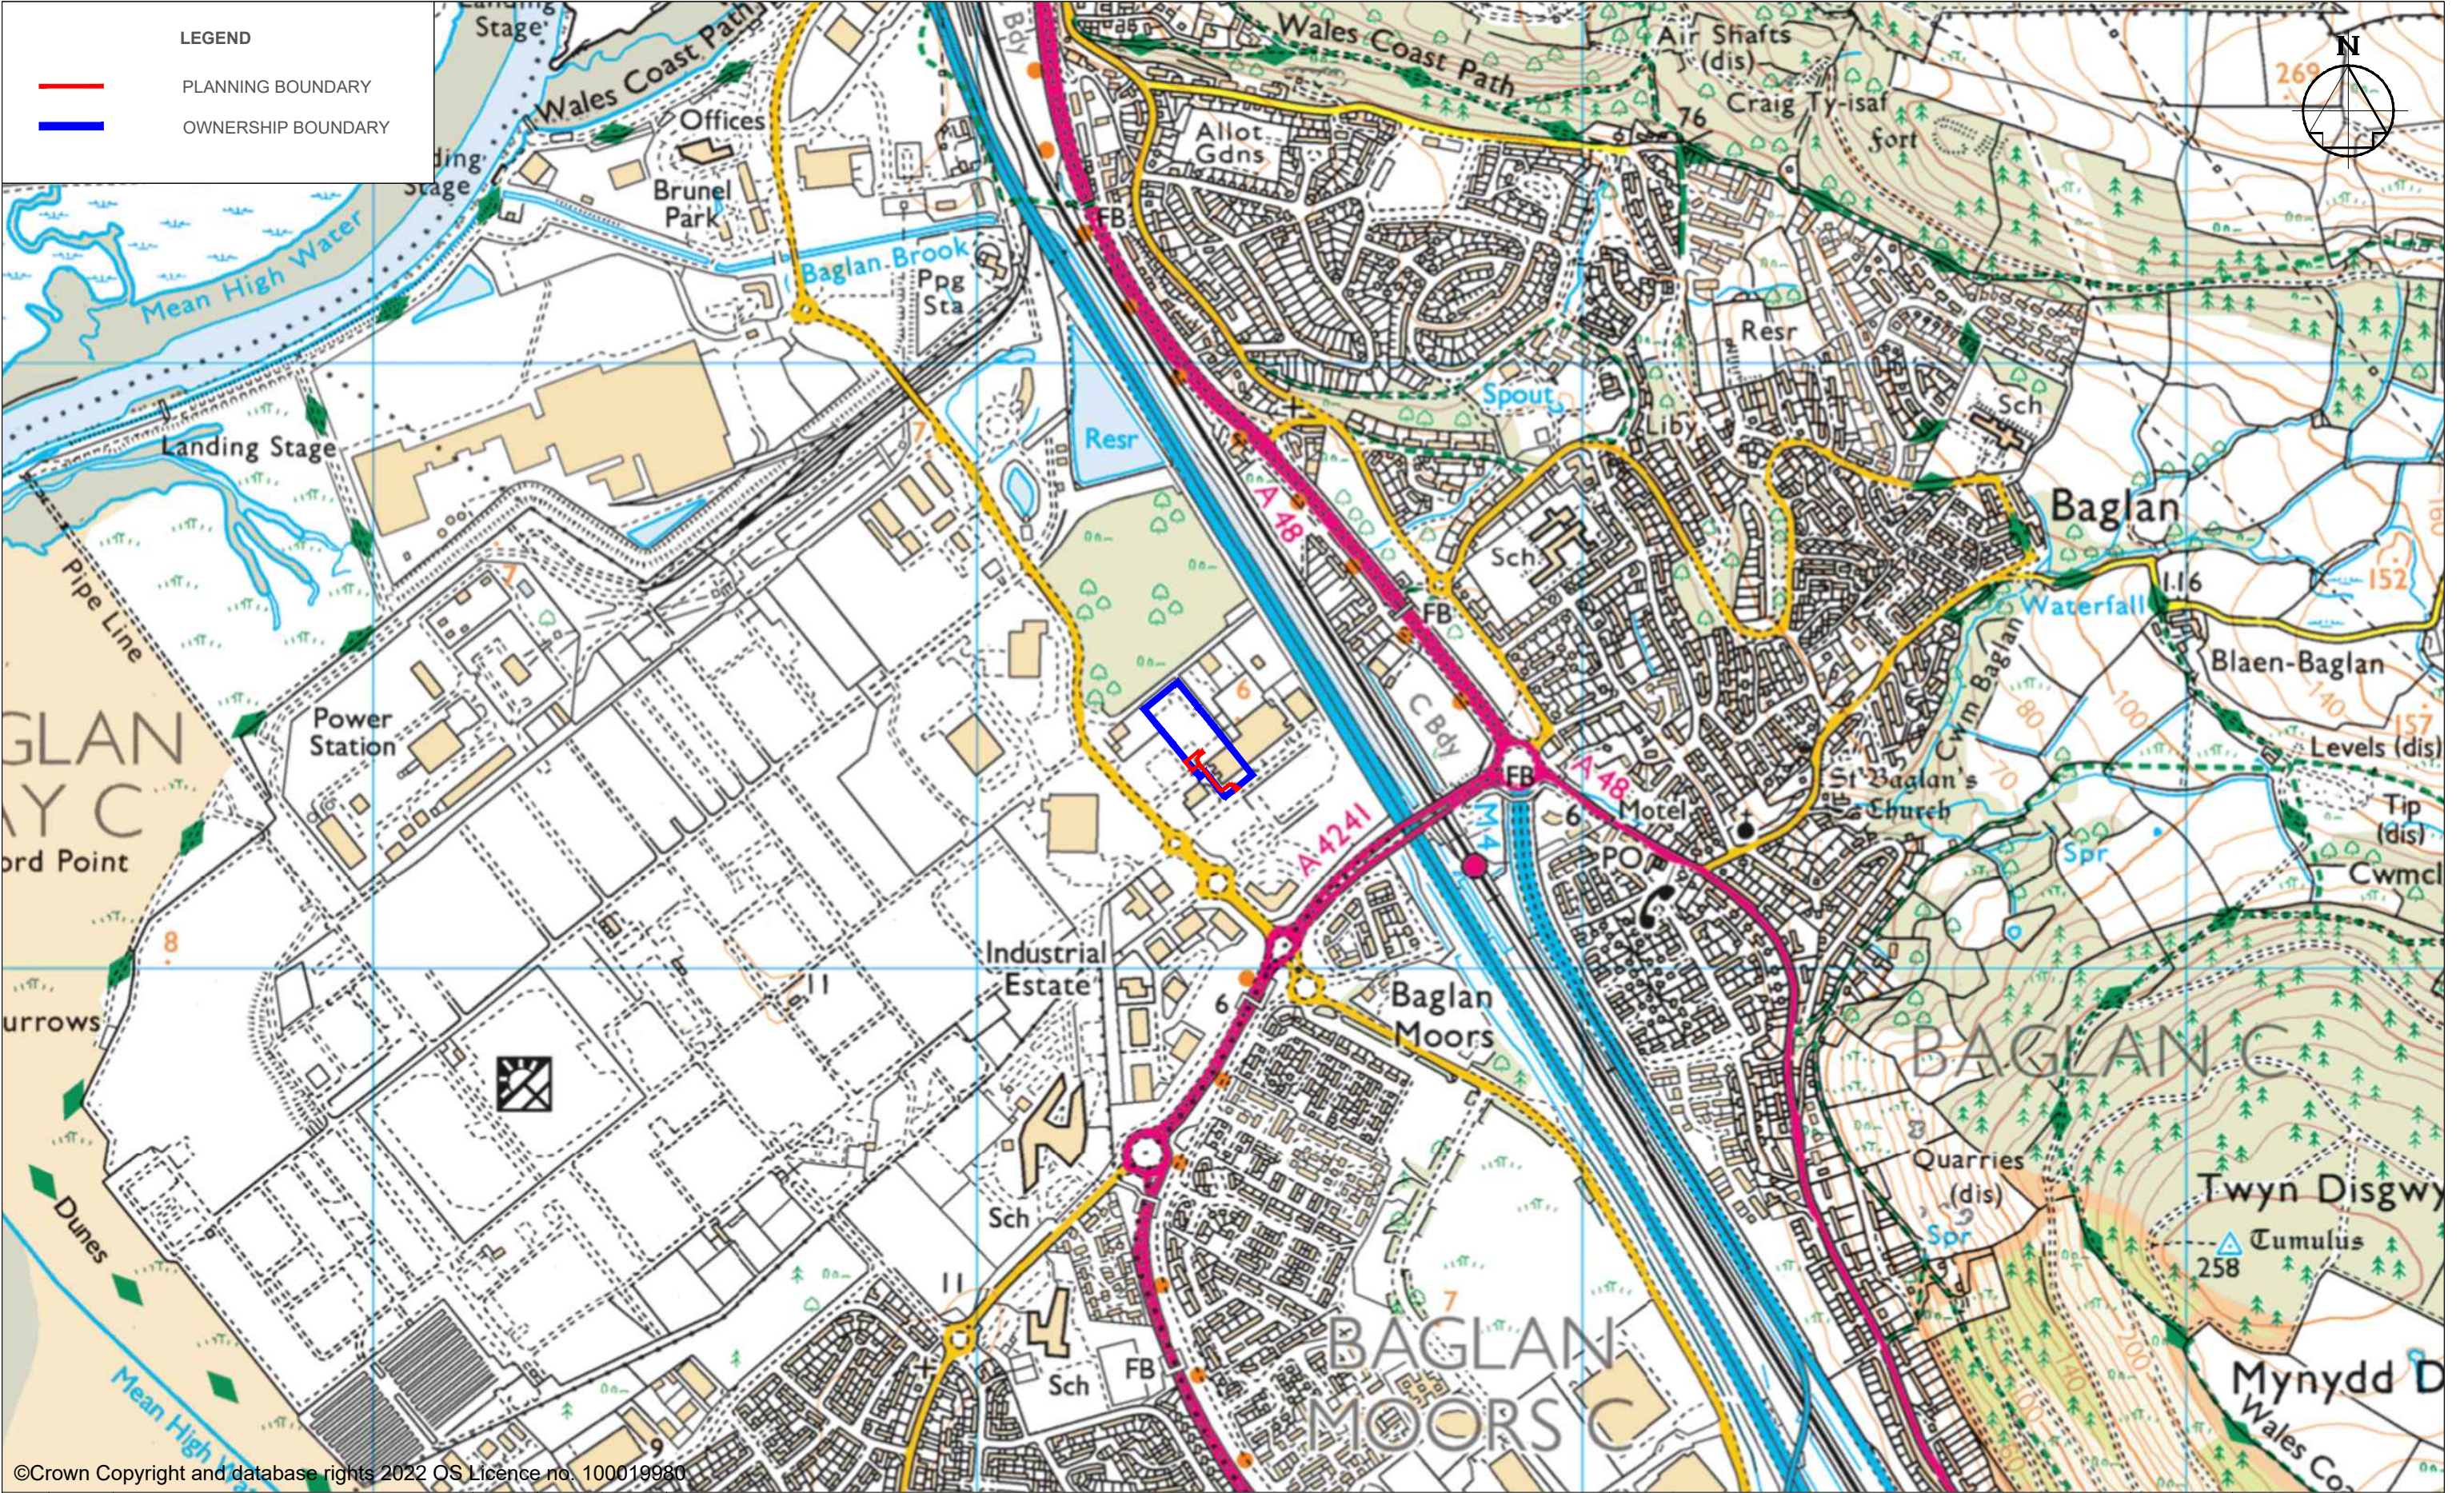

TECHNIA ENVIRONMENT AND PLANNING LTD
UNIT 1, FOXES LANE, OAKDALE BUSINESS PARK
BLACKWOOD, NP12 4AB
TEL: 02921 900400
EMAIL: PLANNING@TEPL.EU

LAND AT UNITS 1-3 SIRIUS DRIVE, BAGLAN ENERGY PARK, NEATH PORT TALBOT, SA12 7BR				Drawn	SW	Scale 1:10,000
				Ch'kd	CJ	
SITE AND SURROUNDING AREA				Appr'd	CJ	@A3
				Date	01/05/22	
Job No.	AE	Drg No.	11099 - 000 - B			