

rev	date	description	drawn	checked
A	01.10.09	slab. Notes updated. Root level and translucent wall panel height revised to match planning elevations/sections. Under slab insulation revised to suit active vent system to S.E details. Airbrick and periscope vent added.	SJC	
B	07.12.09	insulation amended. Floor construction confirmed. Cavity TENDER ISSUE Floor construction revised: tackler sheets for underfloor heating added. Floor insulation thickness reduced to 70mm. Floor construction revised: insulation moved above PAG vent layer. GL 8: Cladding revised to Kingspan Microb system. Fire stopping added at floor junctions. GL A: Louvre & glazing details added. General: PAG Ventlayer added below	JL	MA/
C	22.12.09	Floor construction confirmed.	PAC	MA
D	05.05.10	CONTRACT ISSUE	CNM	MA

baileypartnership
CONSTRUCTION AND PROPERTY CONSULTANTS
www.baileypartnership.co.uk

www.baileypartnership.co.uk

REPLY TO

☐	01179 474380	BRISTOL
☐	01392 433241	EXETER
☒	01752 229259	PLYMOUTH
☐	01732 885835	SEVENOAKS
☐	01872 561686	TURRO

Project

PROPOSED SPORTS CENTRE
LLANDARCY PARK



Time

DETAILED SECTIONS

Client

NEATH
DWR Y FELIN ROAD
NEATH PORT TALBOT COLLEGE

Drawing No.	JL	Checked	MAF	Date	Issue Status	CAD ref:	Revision
1:20	17.09.09	CONTRACT					
DO NOT SCALE FROM THIS DRAWING CHECK ALL DIMENSIONS ON SITE THIS DRAWING IS COPYRIGHT ©							

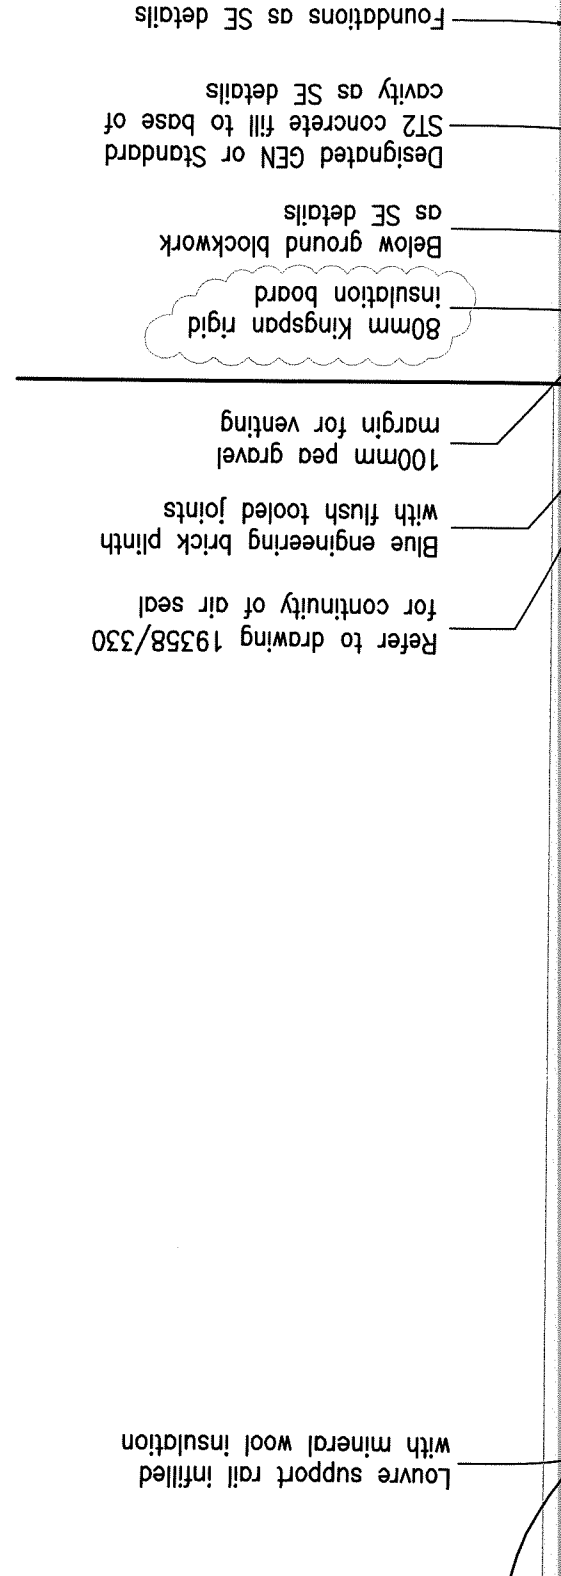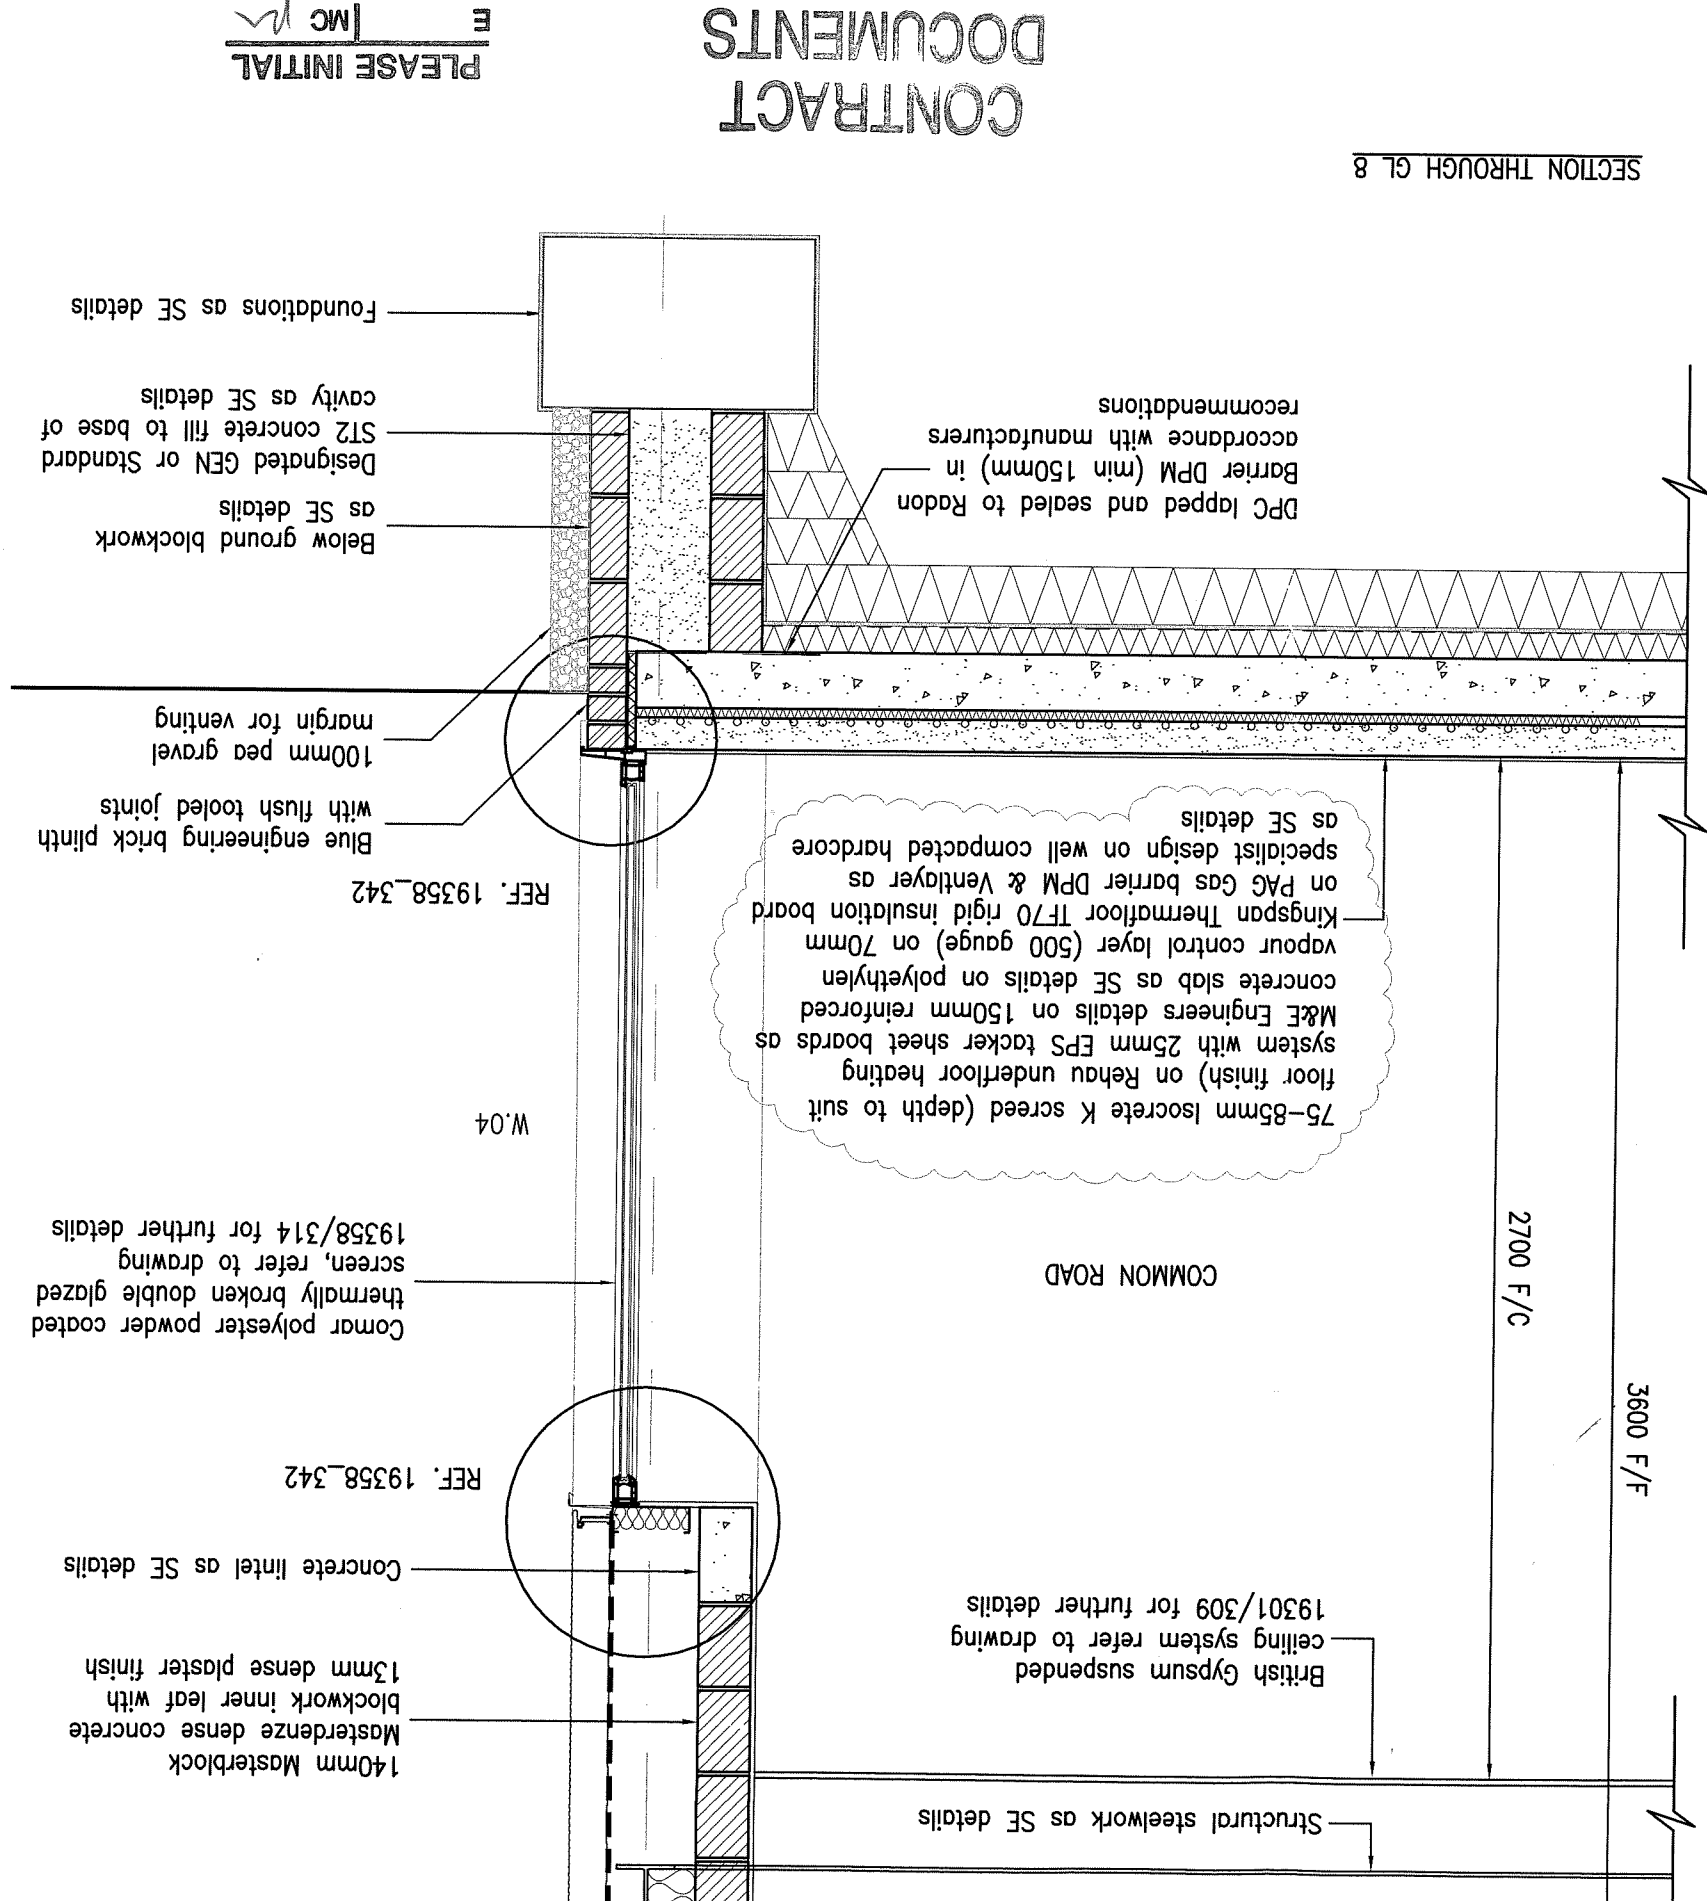

SECTION THROUGH GL 8

CONTRACT DOCUMENTS

PLEASE INITIAL