


EARLSWOOD TRAINING CAMPUS - MAIN SITE & BLOCK PLAN

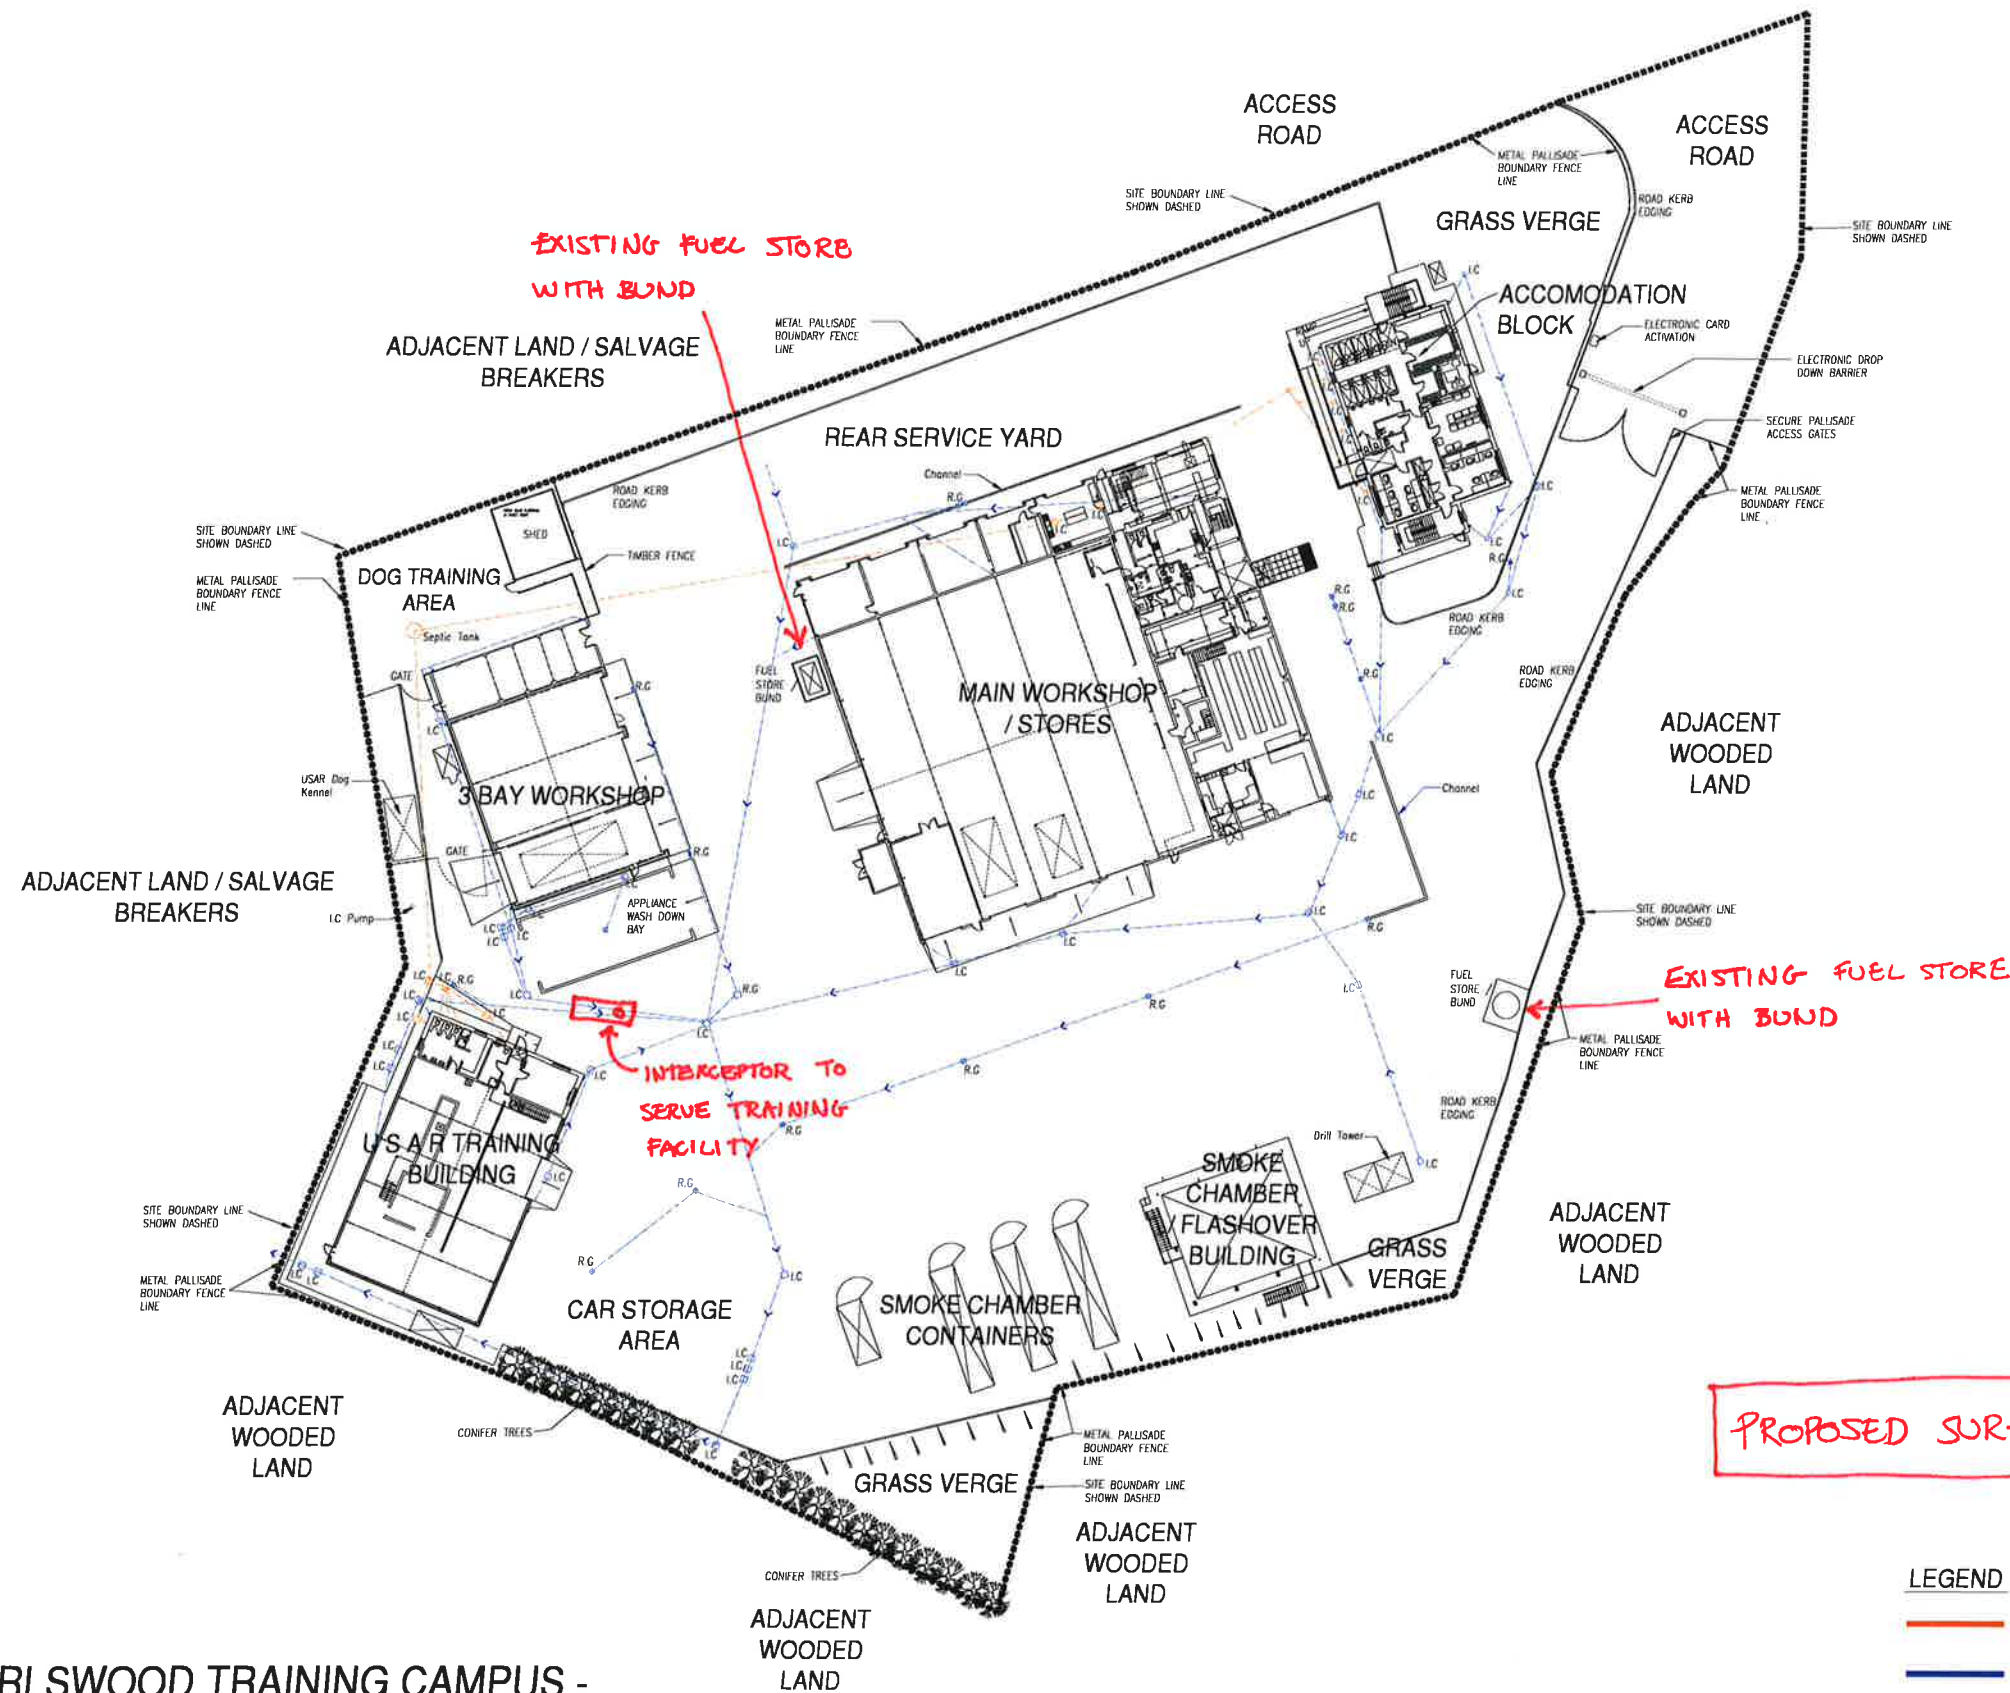

PROPOSED SURFACE WATER INTERCEPTOR

19.10.22

LEGEND

- FOUL DRAINAGE SYSTEM
- SURFACE WATER DRAINAGE SYSTEM

Client: Gwasanaeth Ton ac Achub Canolbarth a Gogledd Cymru
Mid and West Wales Fire and Rescue Service

Agent: Tony Jones - Architectural Design Ltd, 37 Bryn Dreinog, Lotwen Road,
Capel Hendre, Ammanford, Carmarthenshire. SA18 3RJ.
Tel: 01269 831306 Mob: 07870 702106 E-mail: dtanyjones@googlemail.com

Project: Earlswood Training Campus

Date: November, 2015

Scale: 1:500 @ A2

Drawing no. T02/001.

Title: Main Site & Block Plan.