




Reproduced from an Ordnance Survey map with the permission of the
Controller of Her Majesty's Stationary Office. Crown Copyright reserved

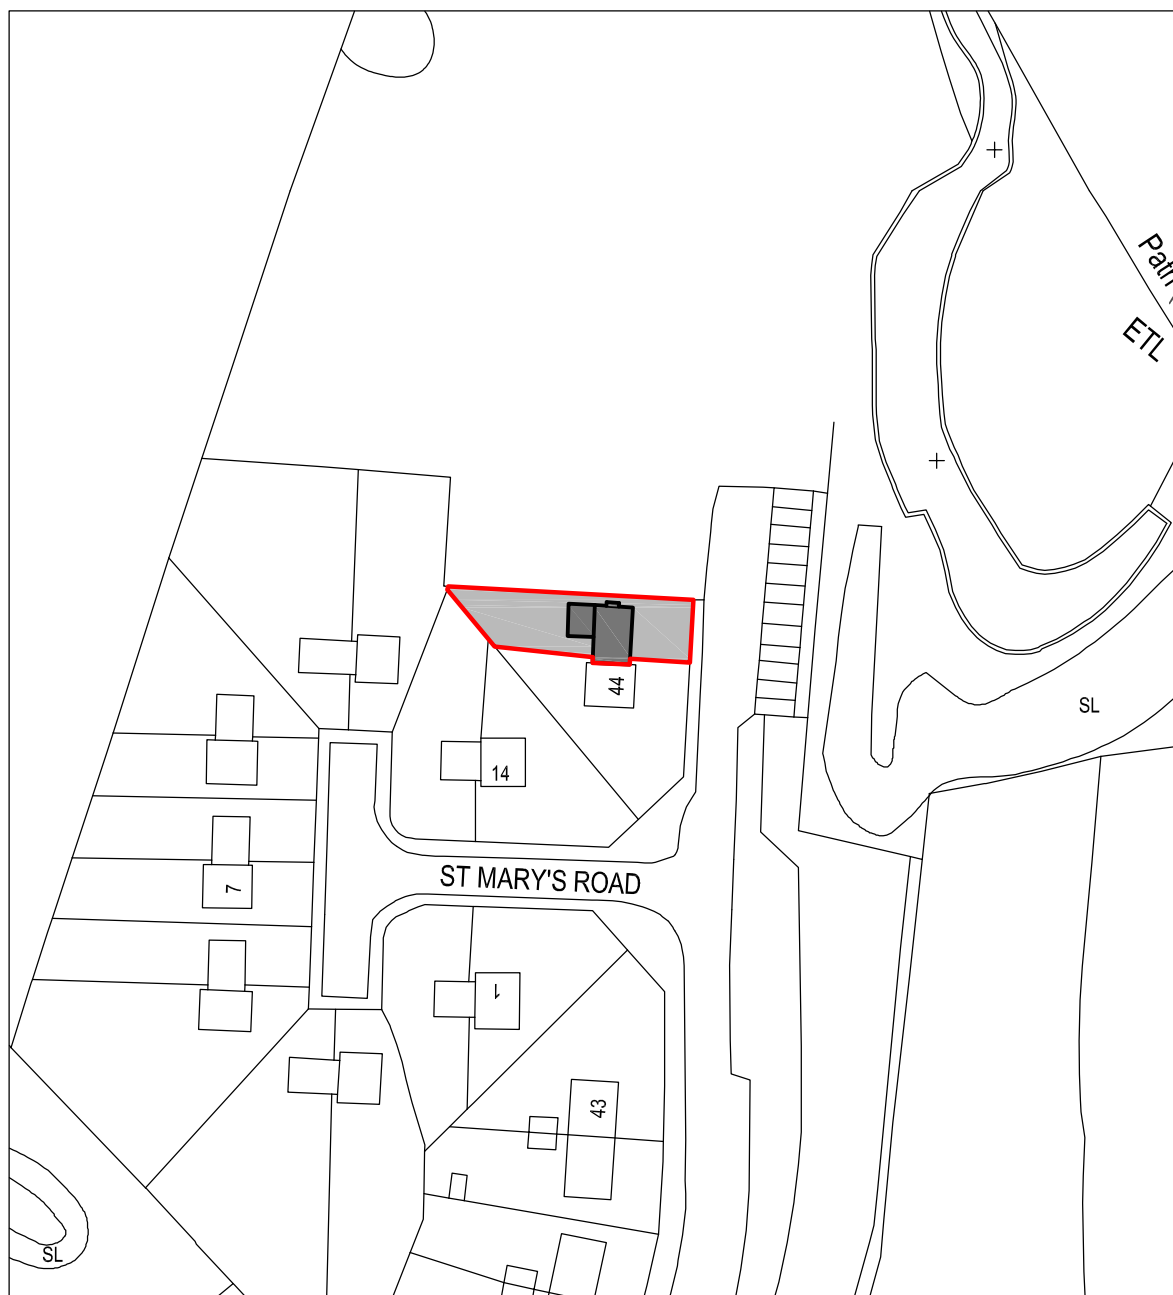

SITE LOCATION PLAN
Scale 1:1000



Cwm Planning & Design Ltd.
(architectural and Draughting Services)

Client:

Mr. M Evans
45 Bethesda Road
Ynysmeudwy
Swansea

Project Title:

**PROPOSED FIRST FLOOR
REAR EXTENSION**

General Notes:

1. Do not scale from this drawing, take figured
dimensions only.
2. Dimensions are in millimeters unless otherwise
stated.

Drawing Issue:

PLANNING

Drawing Title:

SITE LOCATION PLAN

Drawing No: 001

Revision:

Date: 19-10-2022

Revised:

Scale(s): 1:1000

Paper Size: **A4**