

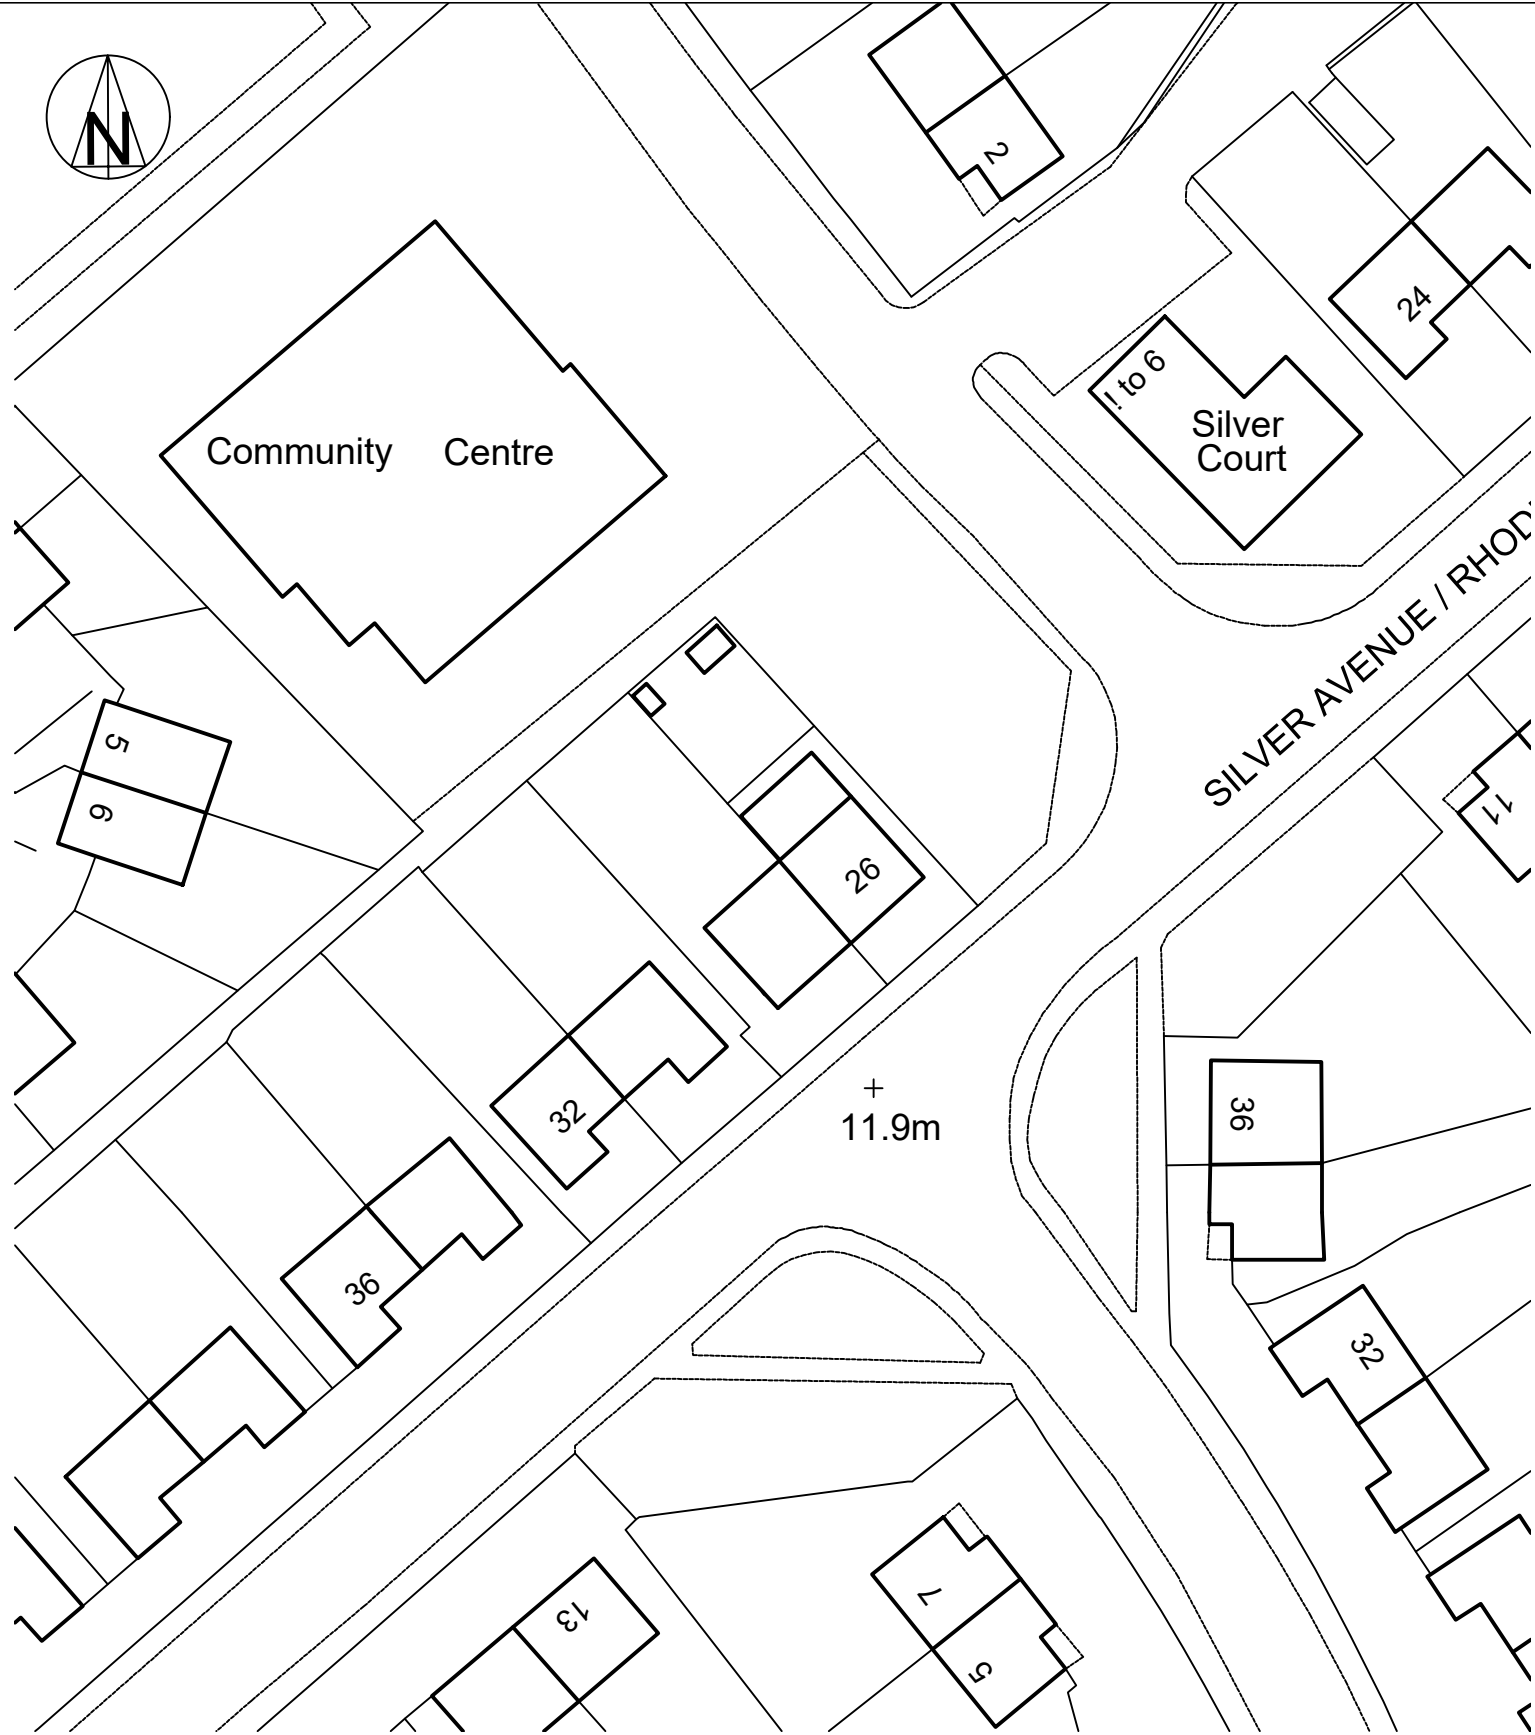



Superseded

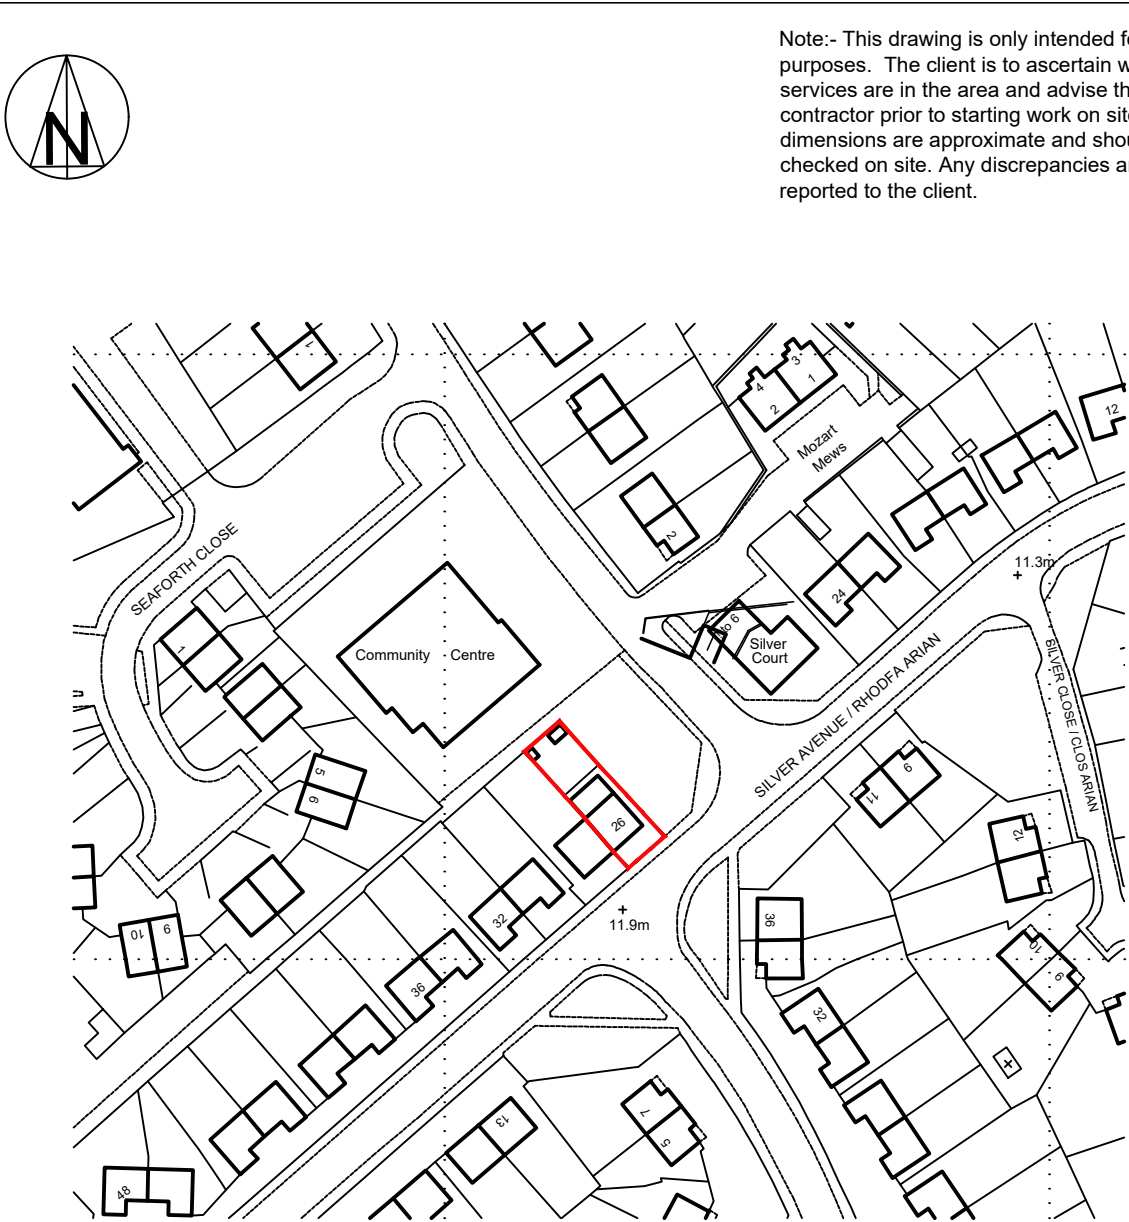

1:500 Block Plan

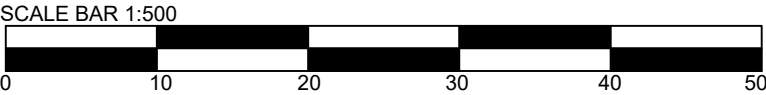

1:1250 OS Extract

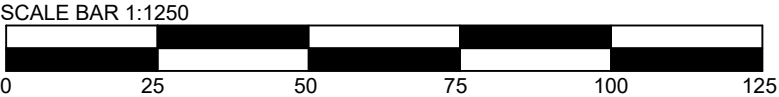

Note:- This drawing is only intended for Planning purposes. The client is to ascertain what services are in the area and advise the contractor prior to starting work on site. All dimensions are approximate and should be checked on site. Any discrepancies are to be reported to the client.

CLIENT :- Mr & Mrs Davies 26, Silver Avenue, Sandfields, Port Talbot.		JOB TITLE :- Proposed granny annexe to rear of 26, Silver Avenue, Sandfields, Port Talbot.		DWG TITLE :- Site location and & block plan	
SCALE :- 1:1250 & 1:500		DATE :- October 2022		DWG No.:- 11	
		REV.:- -		A3	