

Project

HAN

Date

01-09-22

Scale

1:100

Sheet

B-02

Project Name and Address


EXISTING & PROPOSED
ELEVATIONS
OLD BRITISH LION
PWL Y GLAW

Firm Name and Address


No.	Revision/Issue	Date

General Notes

PROPOSED REAR
ELEVATION

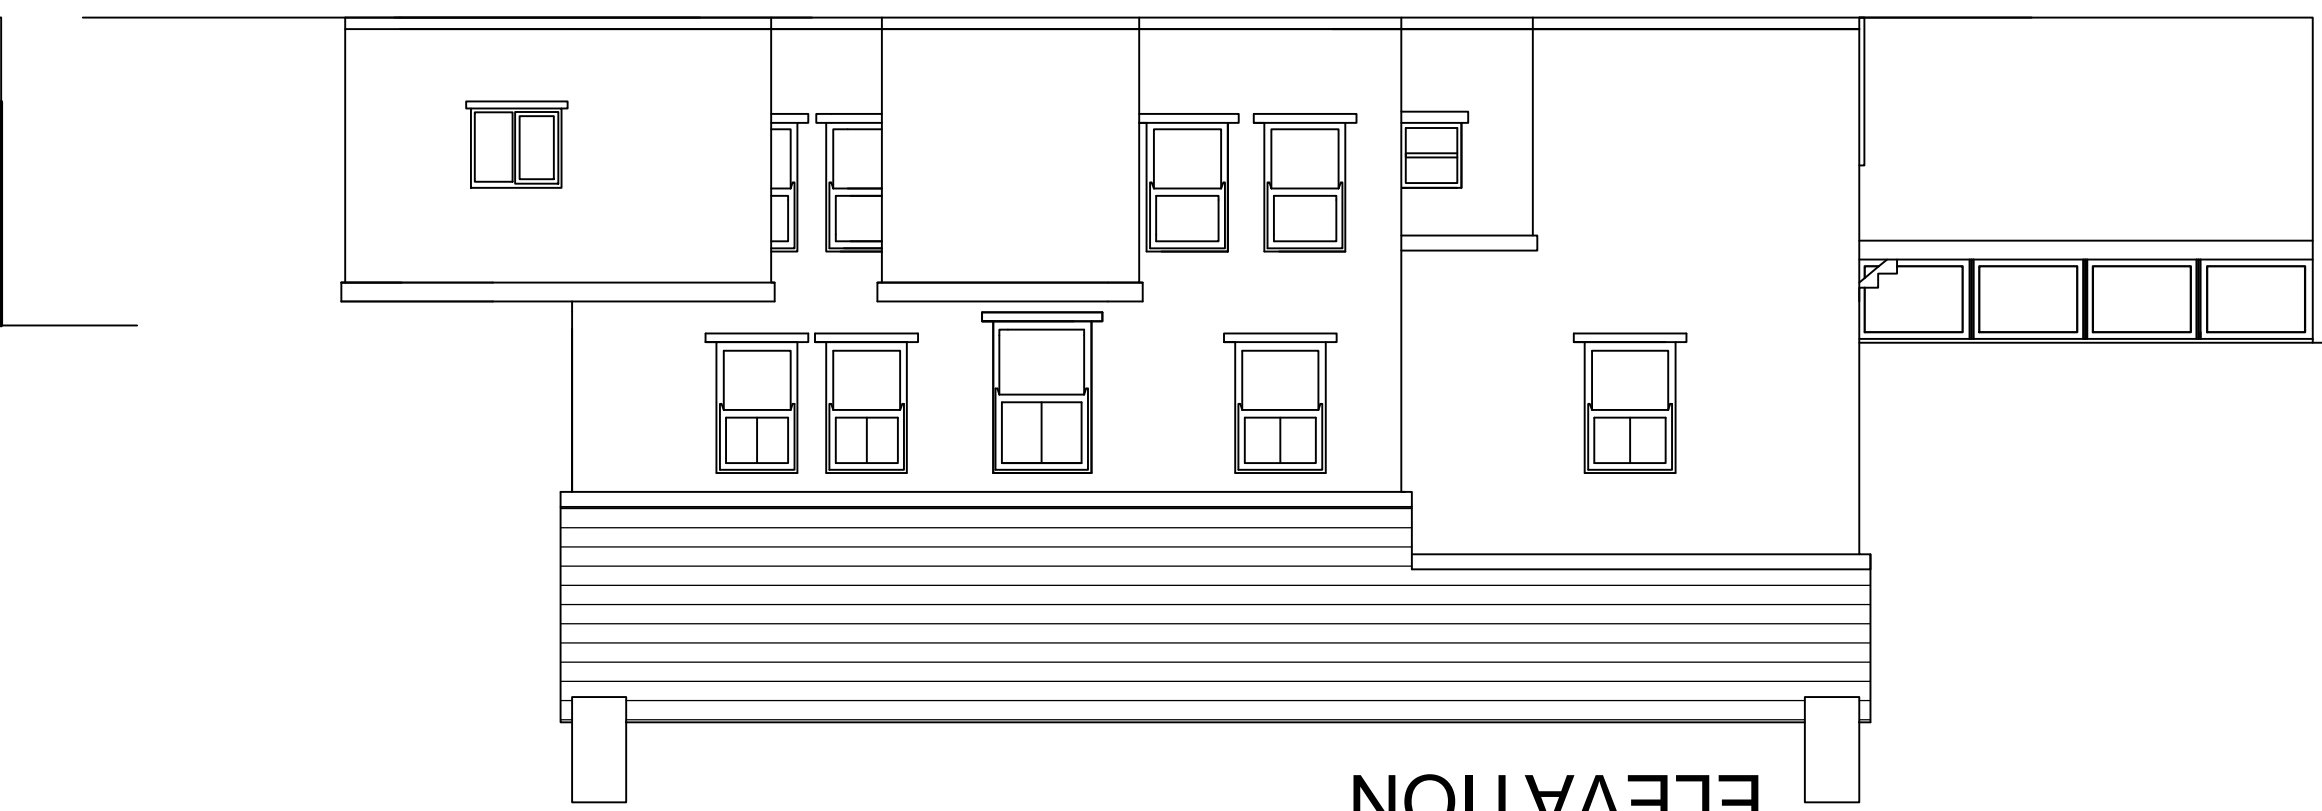

EXISTING REAR
ELEVATION

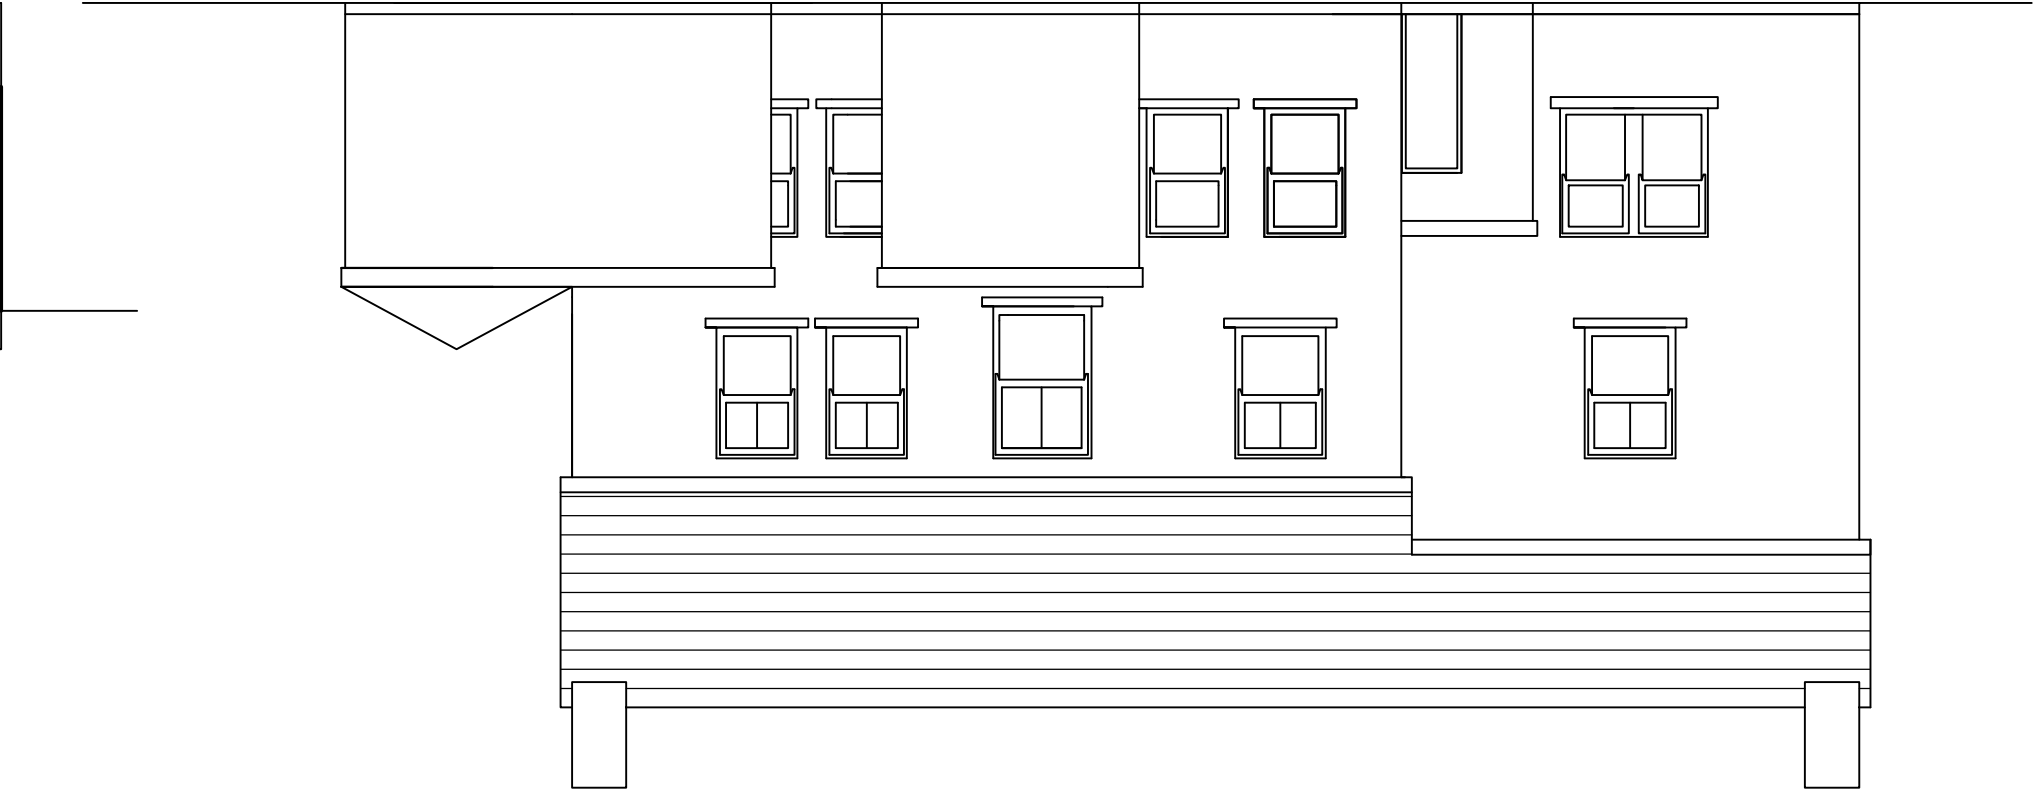


PROPOSED FRONT
ELEVATION




EXISTING FRONT
ELEVATION




PROPOSED END
ELEVATION

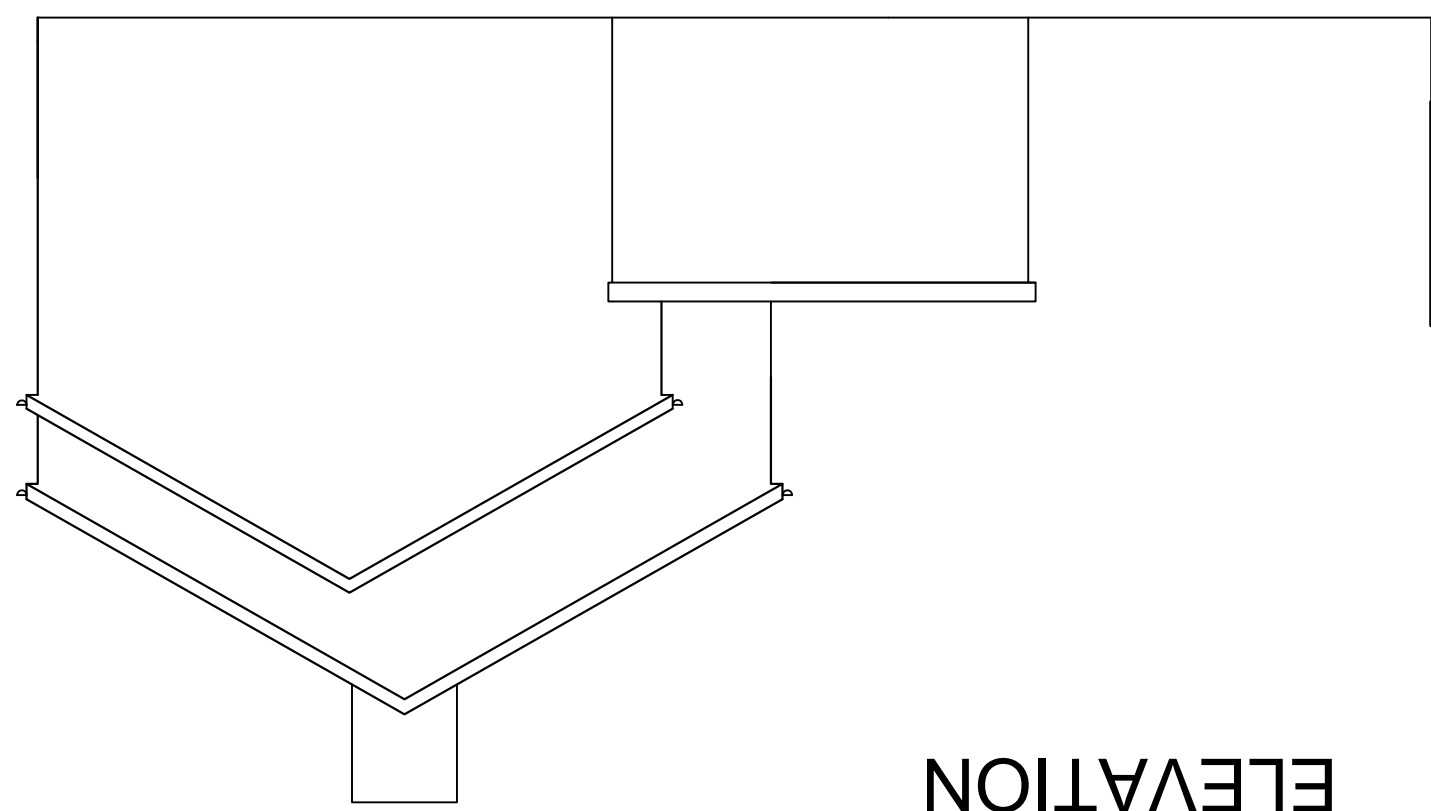

EXISTING END
ELEVATION

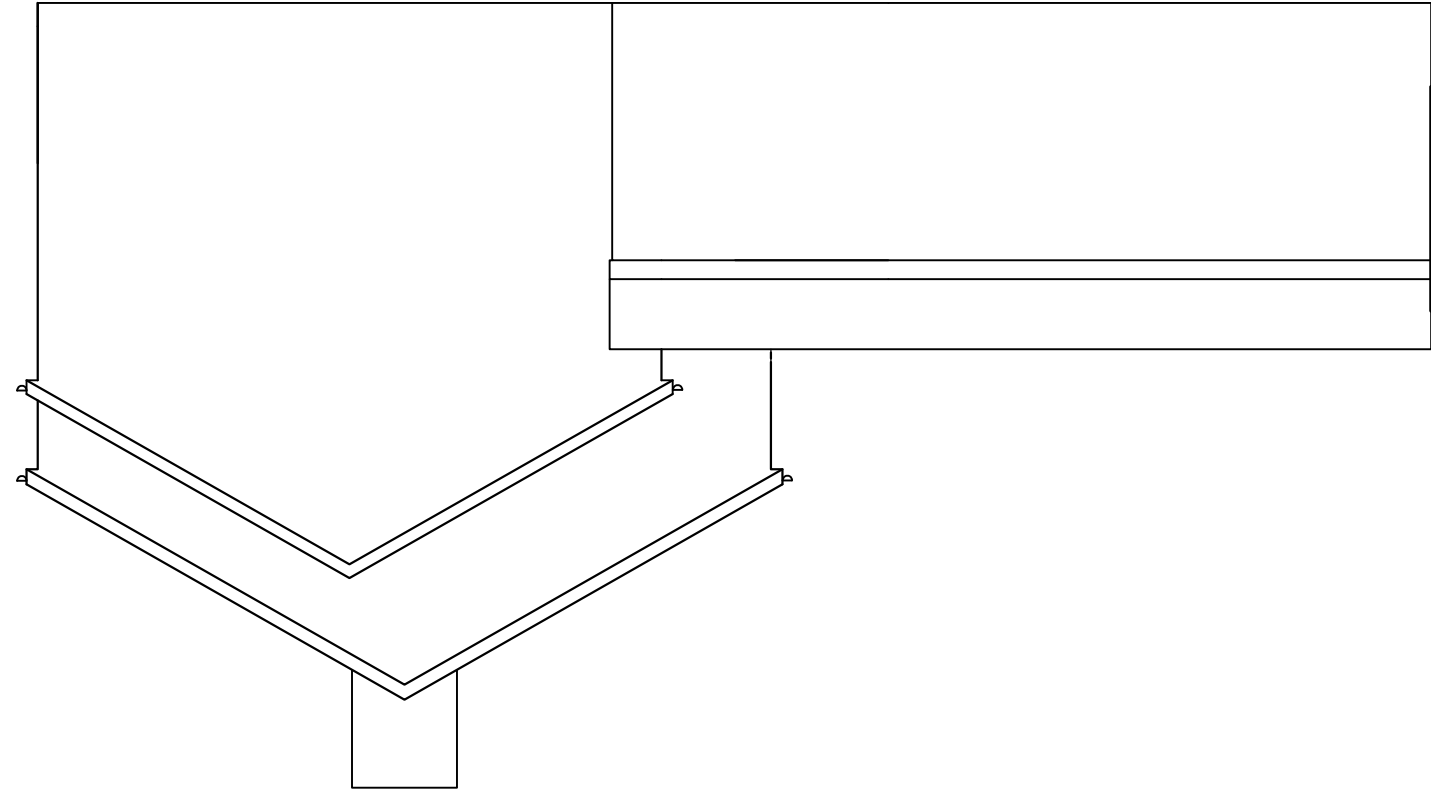

PROPOSED SIDE
ELEVATION

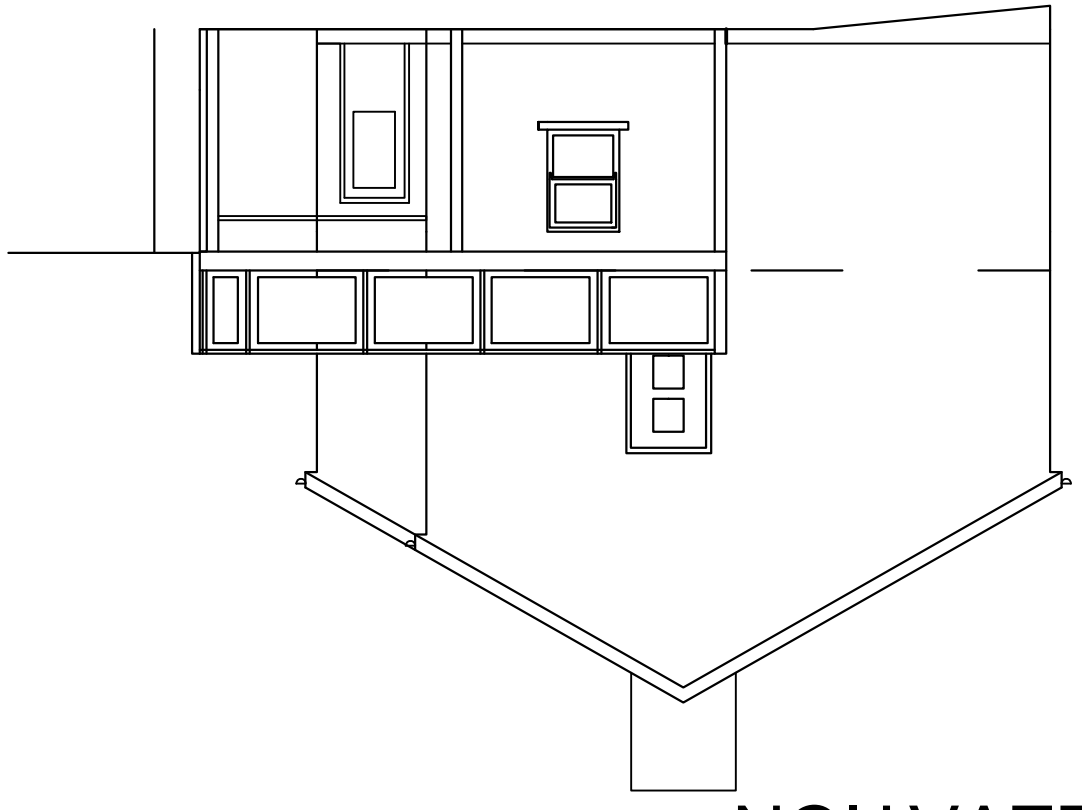

EXISTING SIDE
ELEVATION

