


Wildfox Resorts, Afan Valley

Back of House - Sections and Elevations

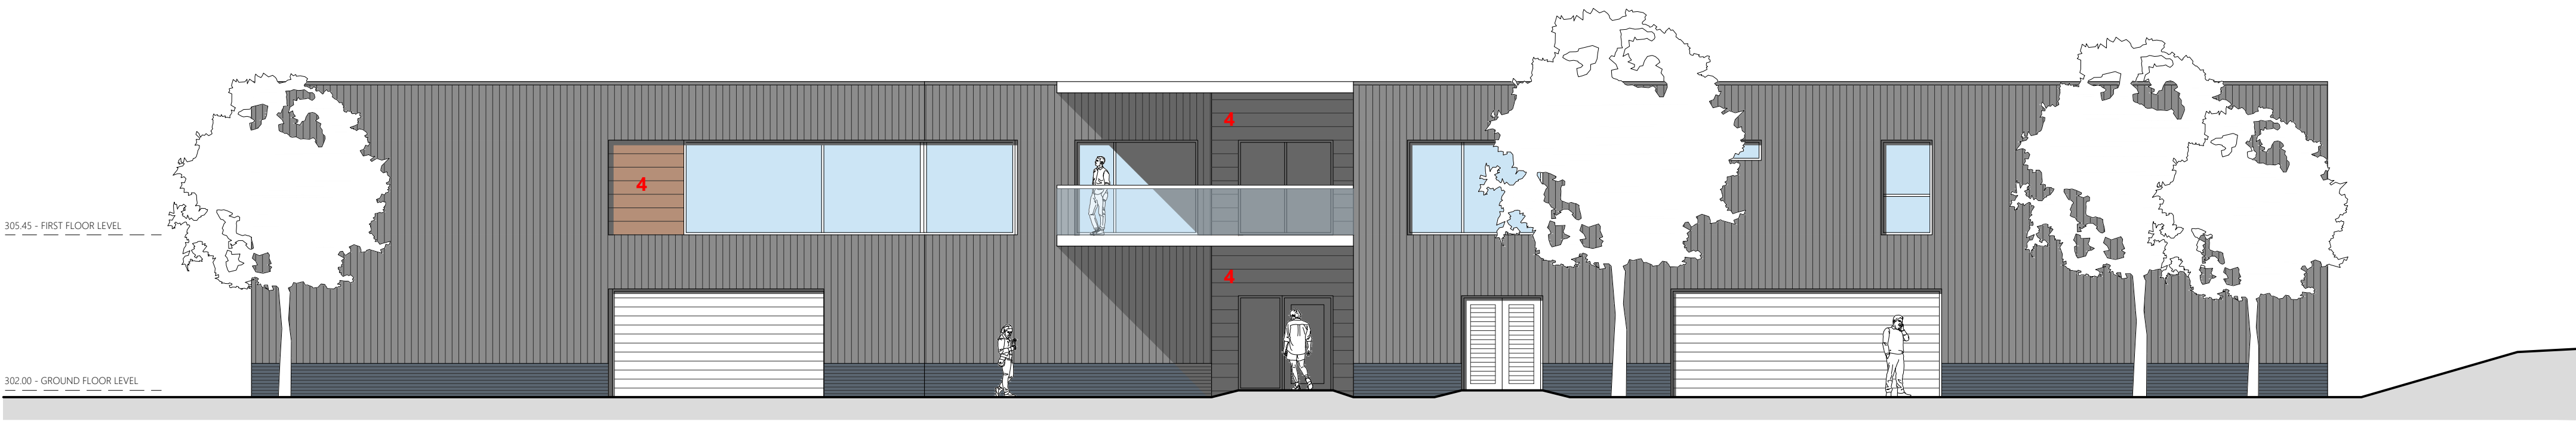


Elevation A




Elevation B



Elevation C

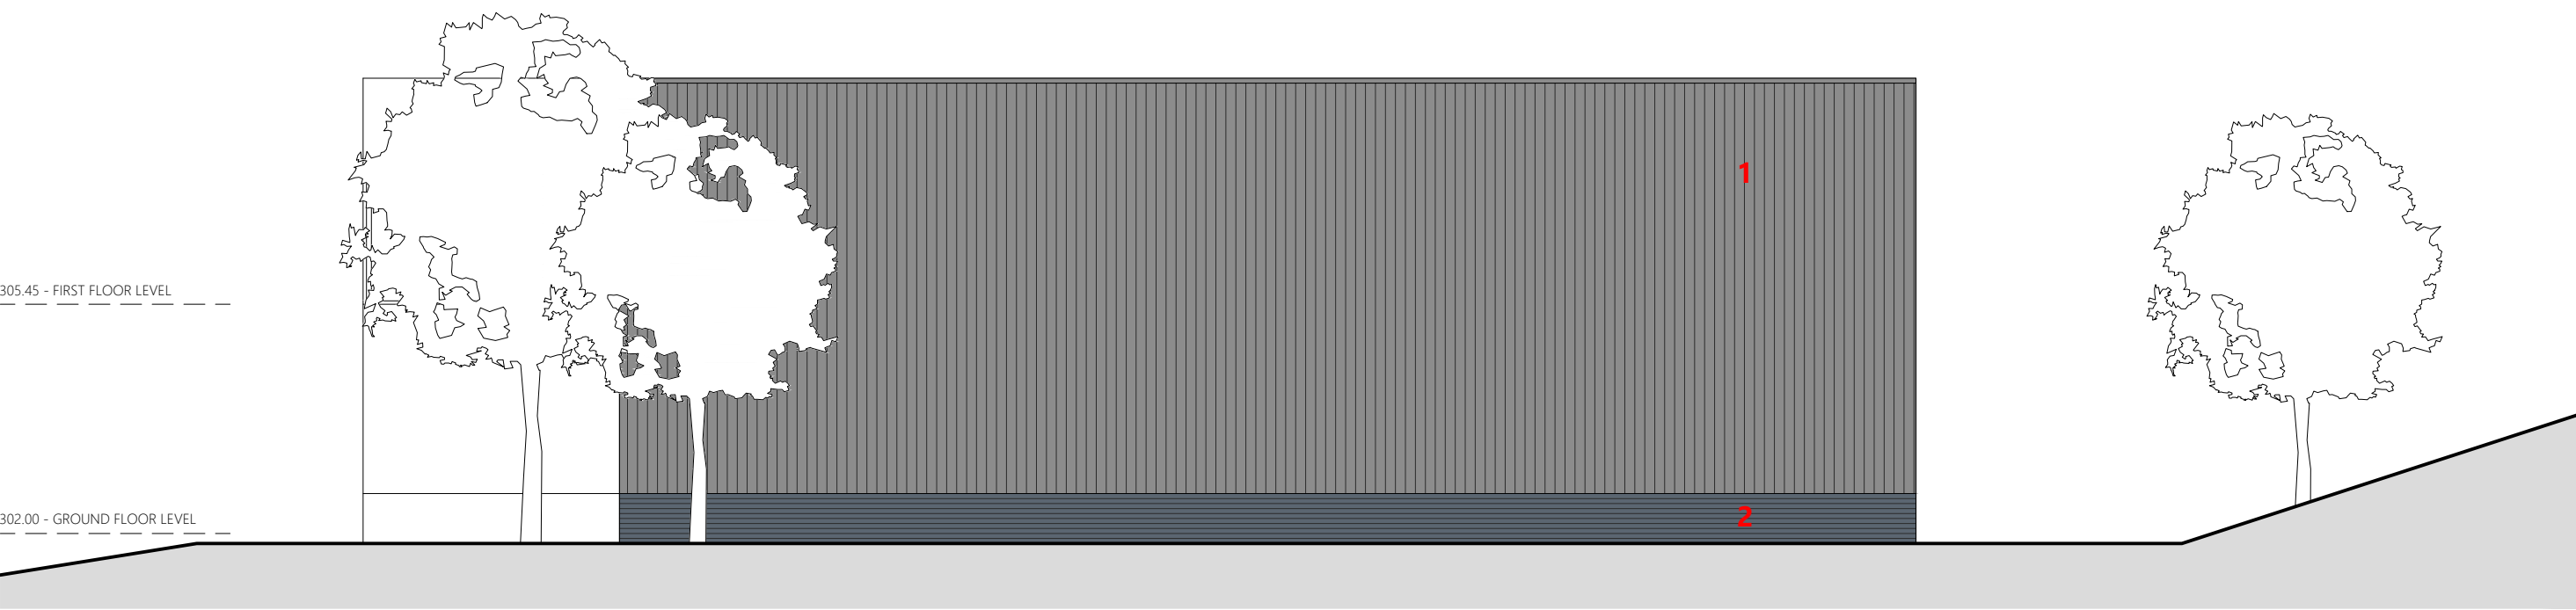

Elevation D

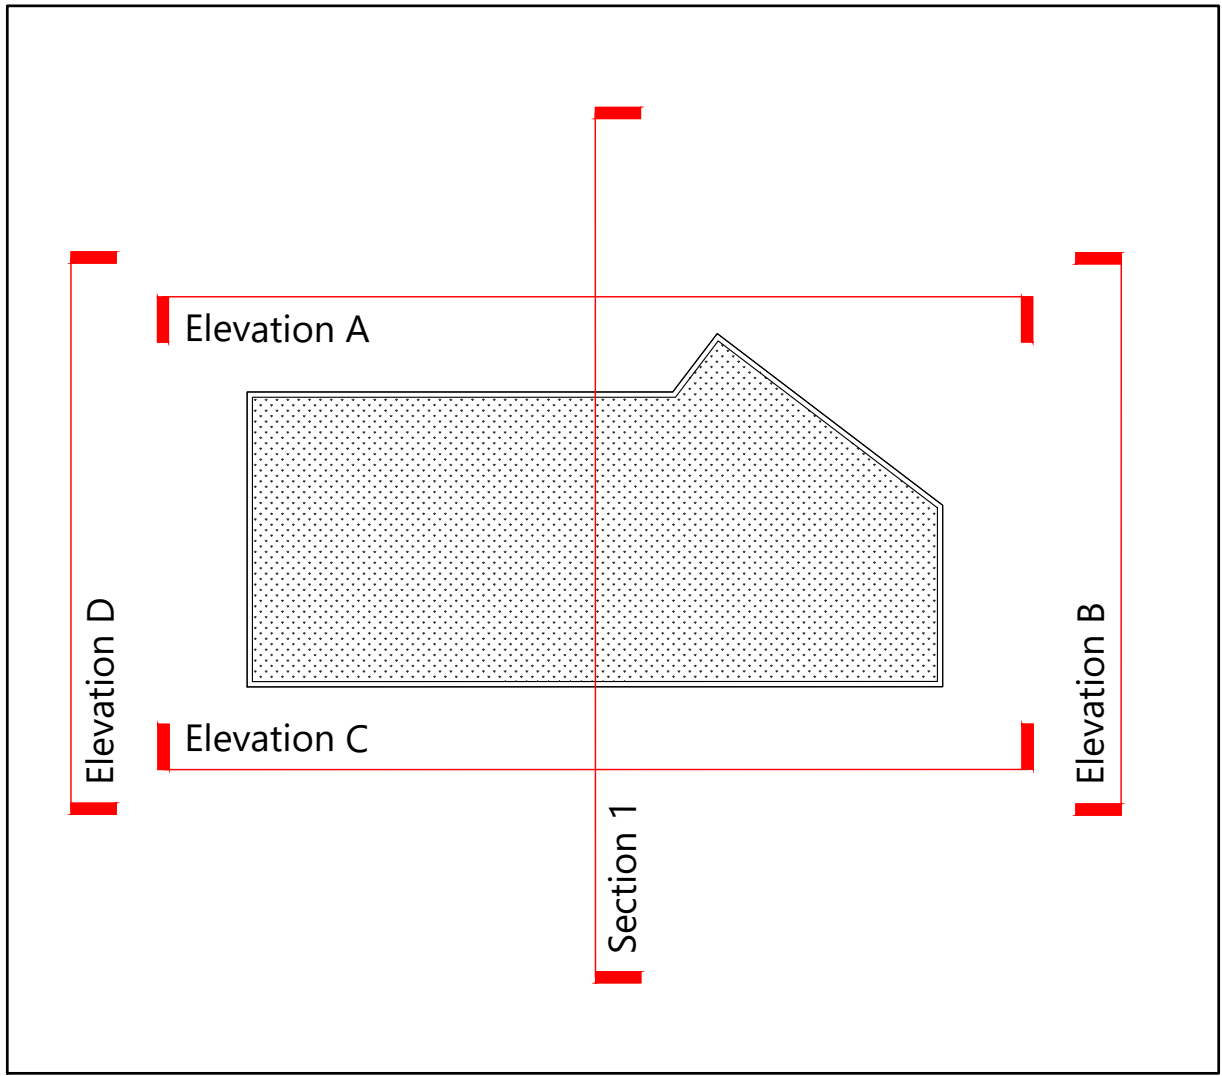


Elevation and Section Key 1:500

MATERIAL SCHEDULE

1. Sinusoidal cladding or similar approved by LPA.
Colour: Anthracite
2. Engineering Brick
3. Powder coated grey roller shutter doors or similar
approved by LPA
4. Fibre cement panels or similar approved by LPA.
Colour: TBA

Doors and windows - uPVC. Colour: Dark grey

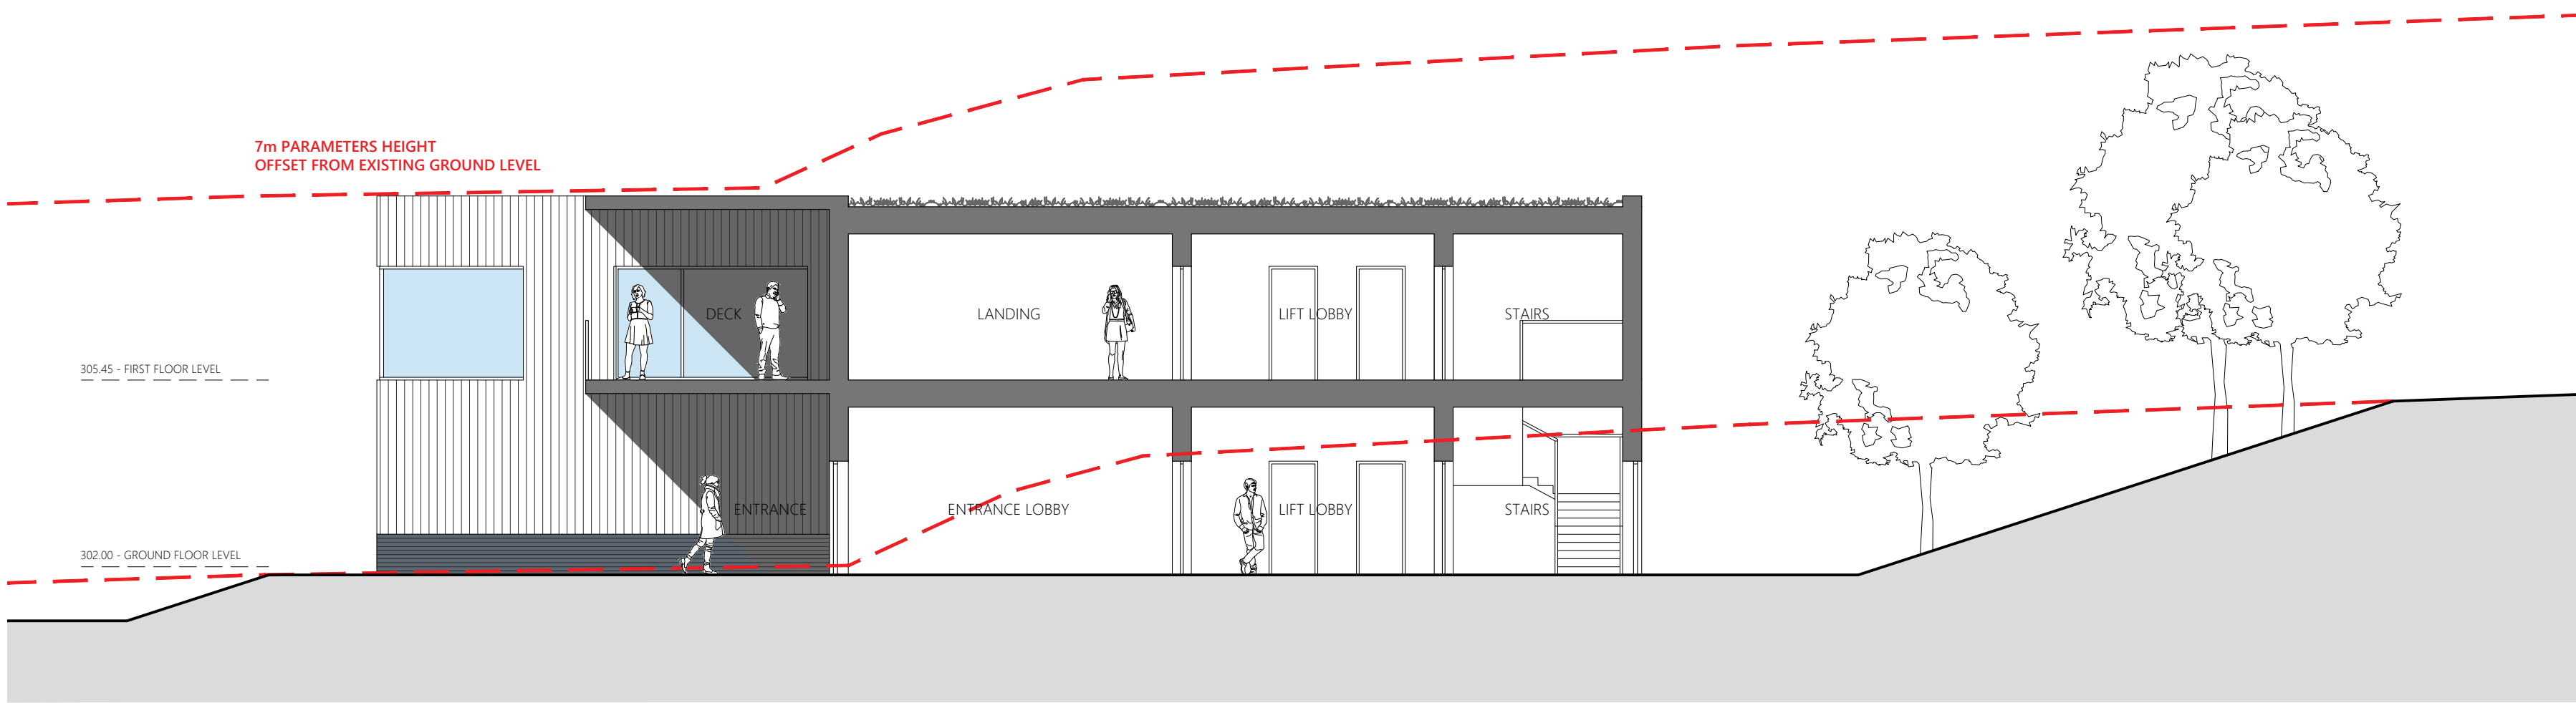

Section 1

0 5m 10m
SCALE / 1:1100

LANDSCAPING AND TRAILS SHOWN
FOR INFORMATION PURPOSES ONLY

This drawing must not be scaled. Figured dimensions and levels to be used. Any inaccuracies must be notified to the architect. Detail drawings and large scale drawings take precedence over smaller drawings.	Rev:	Chk'd:	Rev:	Chk'd:	Rev:	Chk'd:	Rev:	Chk'd:	Rev:	Chk'd:
	A	DR								
THIS DRAWING IS COPYRIGHT ©										

Registered Office: Powell Dobson, Suite 1F, Building One, Eastern Business Park, Wern Fawr Lane, Old St. Mellons, Cardiff CF3 5EA. Powell Dobson is a trading name of Powell Dobson Ltd a company registered in England and Wales No 3873802.

PRELIMINARY	
PLANNING	✓
DESIGN	
TENDER	
CONSTRUCTION	

powelldobson ARCHITECTS		Drawing No.	Rev.
Cardiff Office: Suite 1F, Building One, Eastern Business Park, Wern Fawr Lane, Old St Mellons, Cardiff CF3 5EA Tel: +44 (0)333 33 201 001 www.powelldobson.com		21055 (05) 161	A
Contract: Wildfox Resort, Afan Valley		Scale:	1:100@A0
Back of House		Date:	24/08/2022
Title: Sections and Elevations		Drawn:	AJP
		Checked:	AMS