

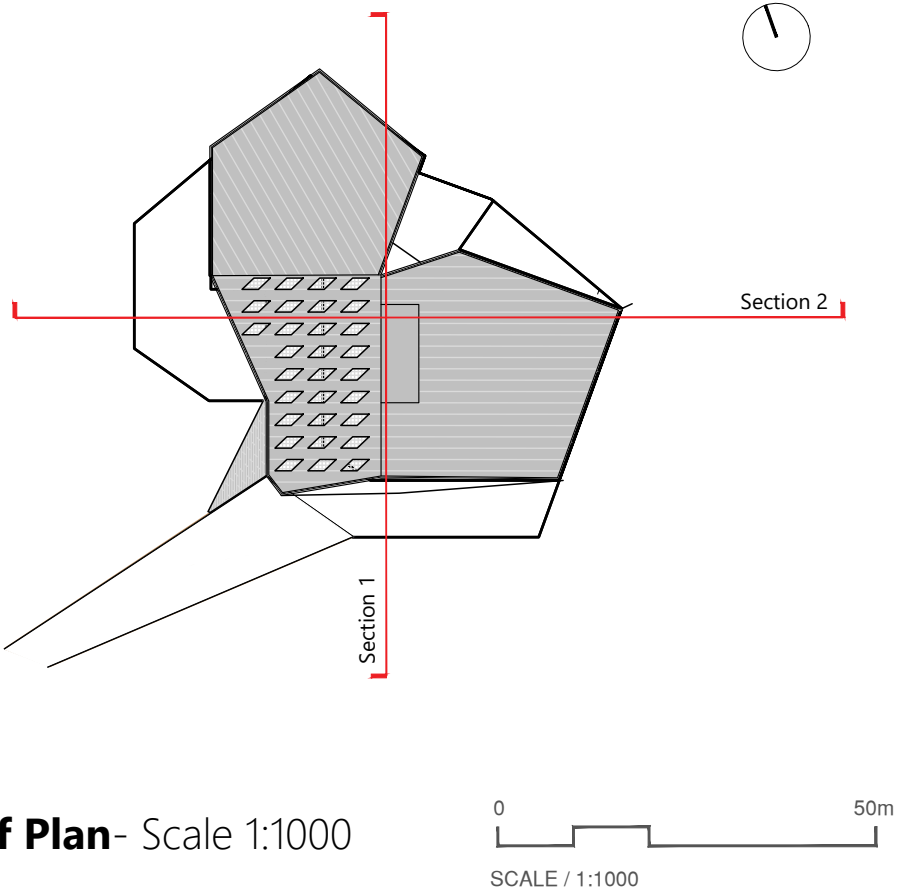
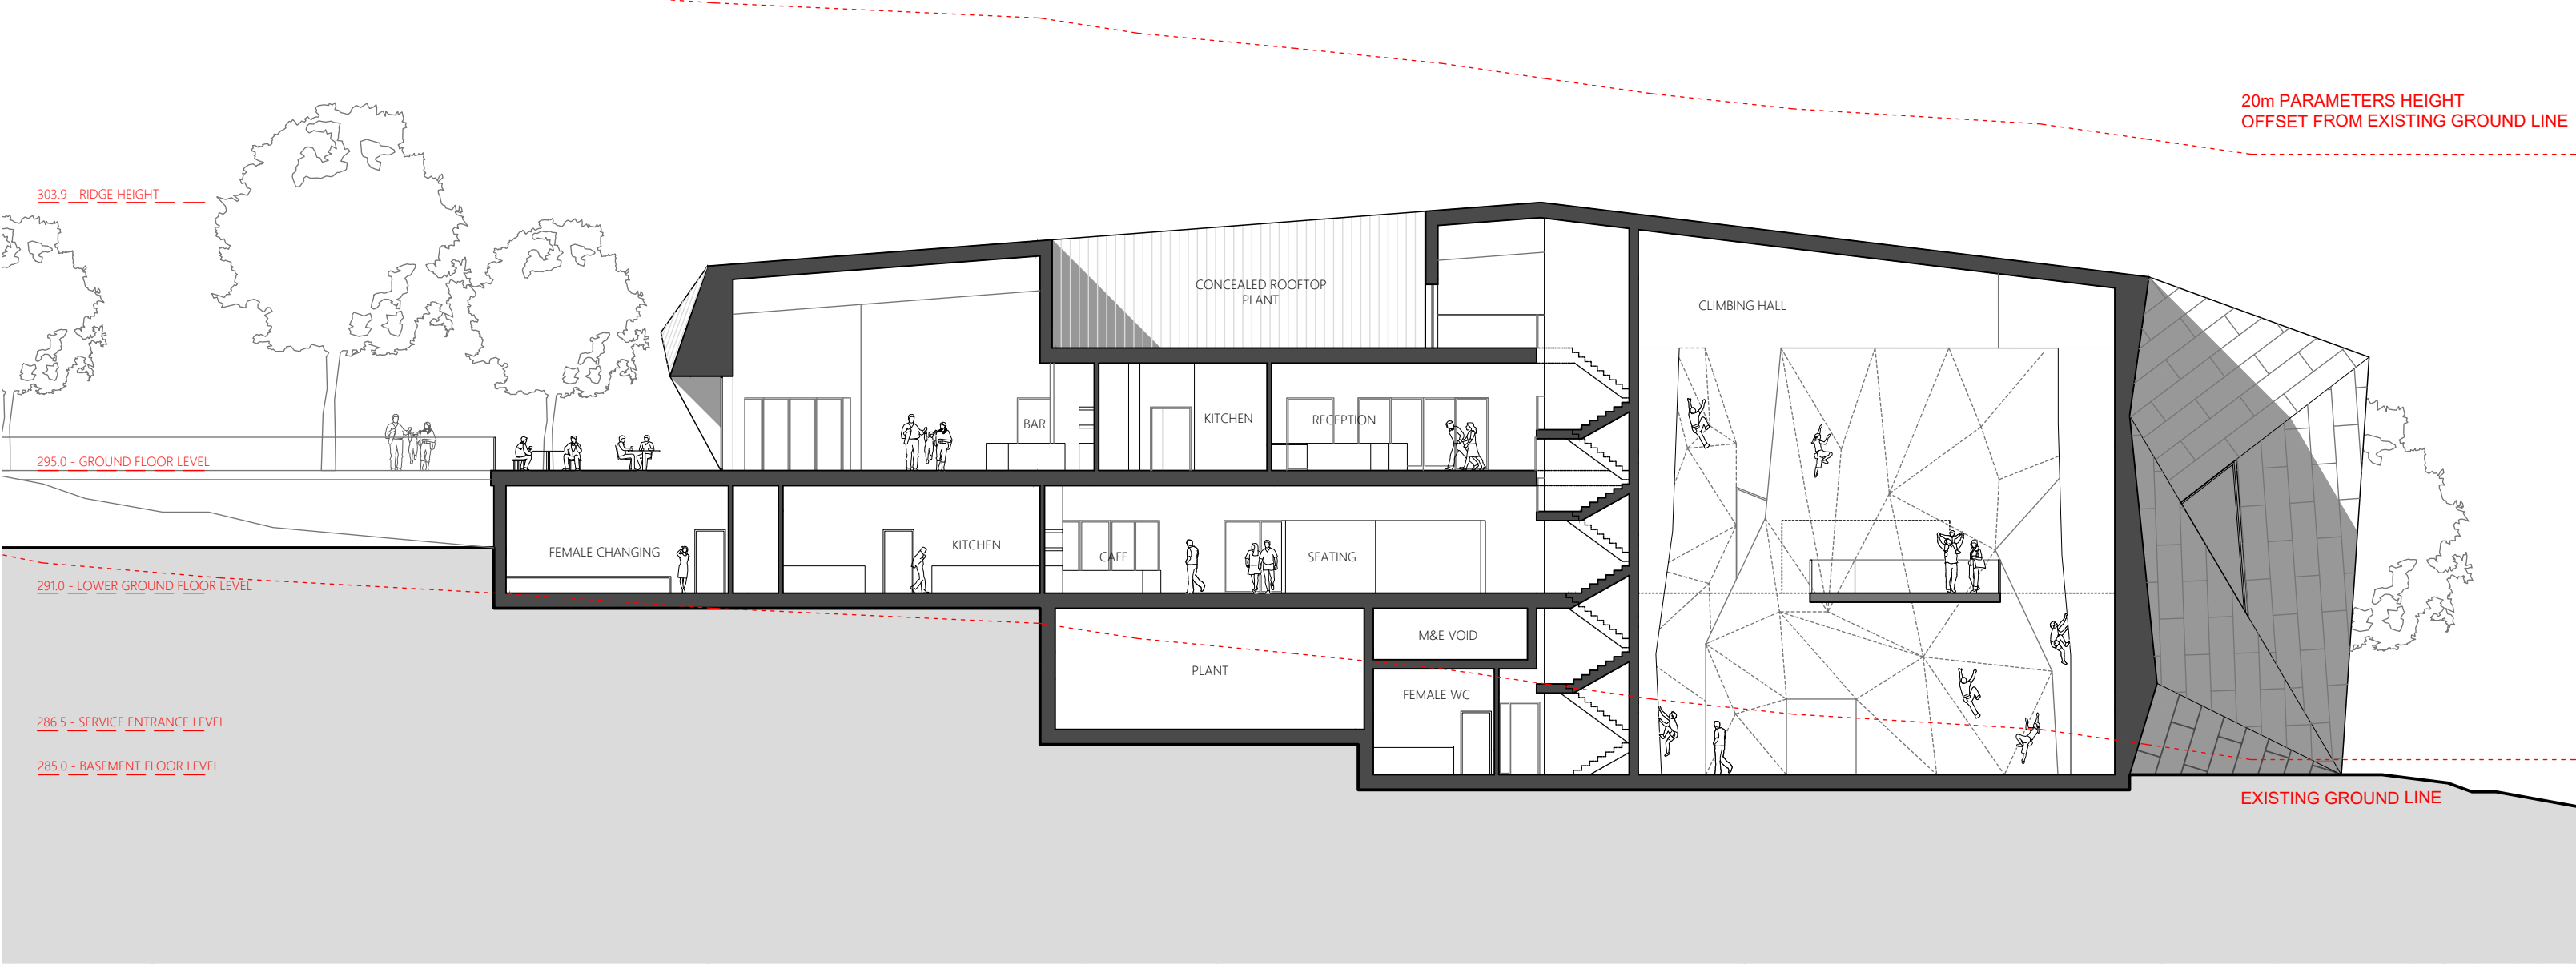


Wildfox Resorts, Afan Valley

Mountain - Sections

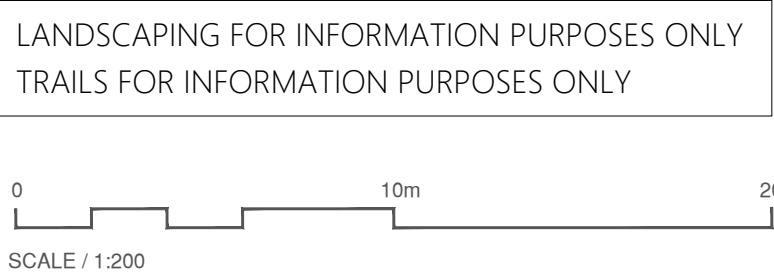

Section 1-1

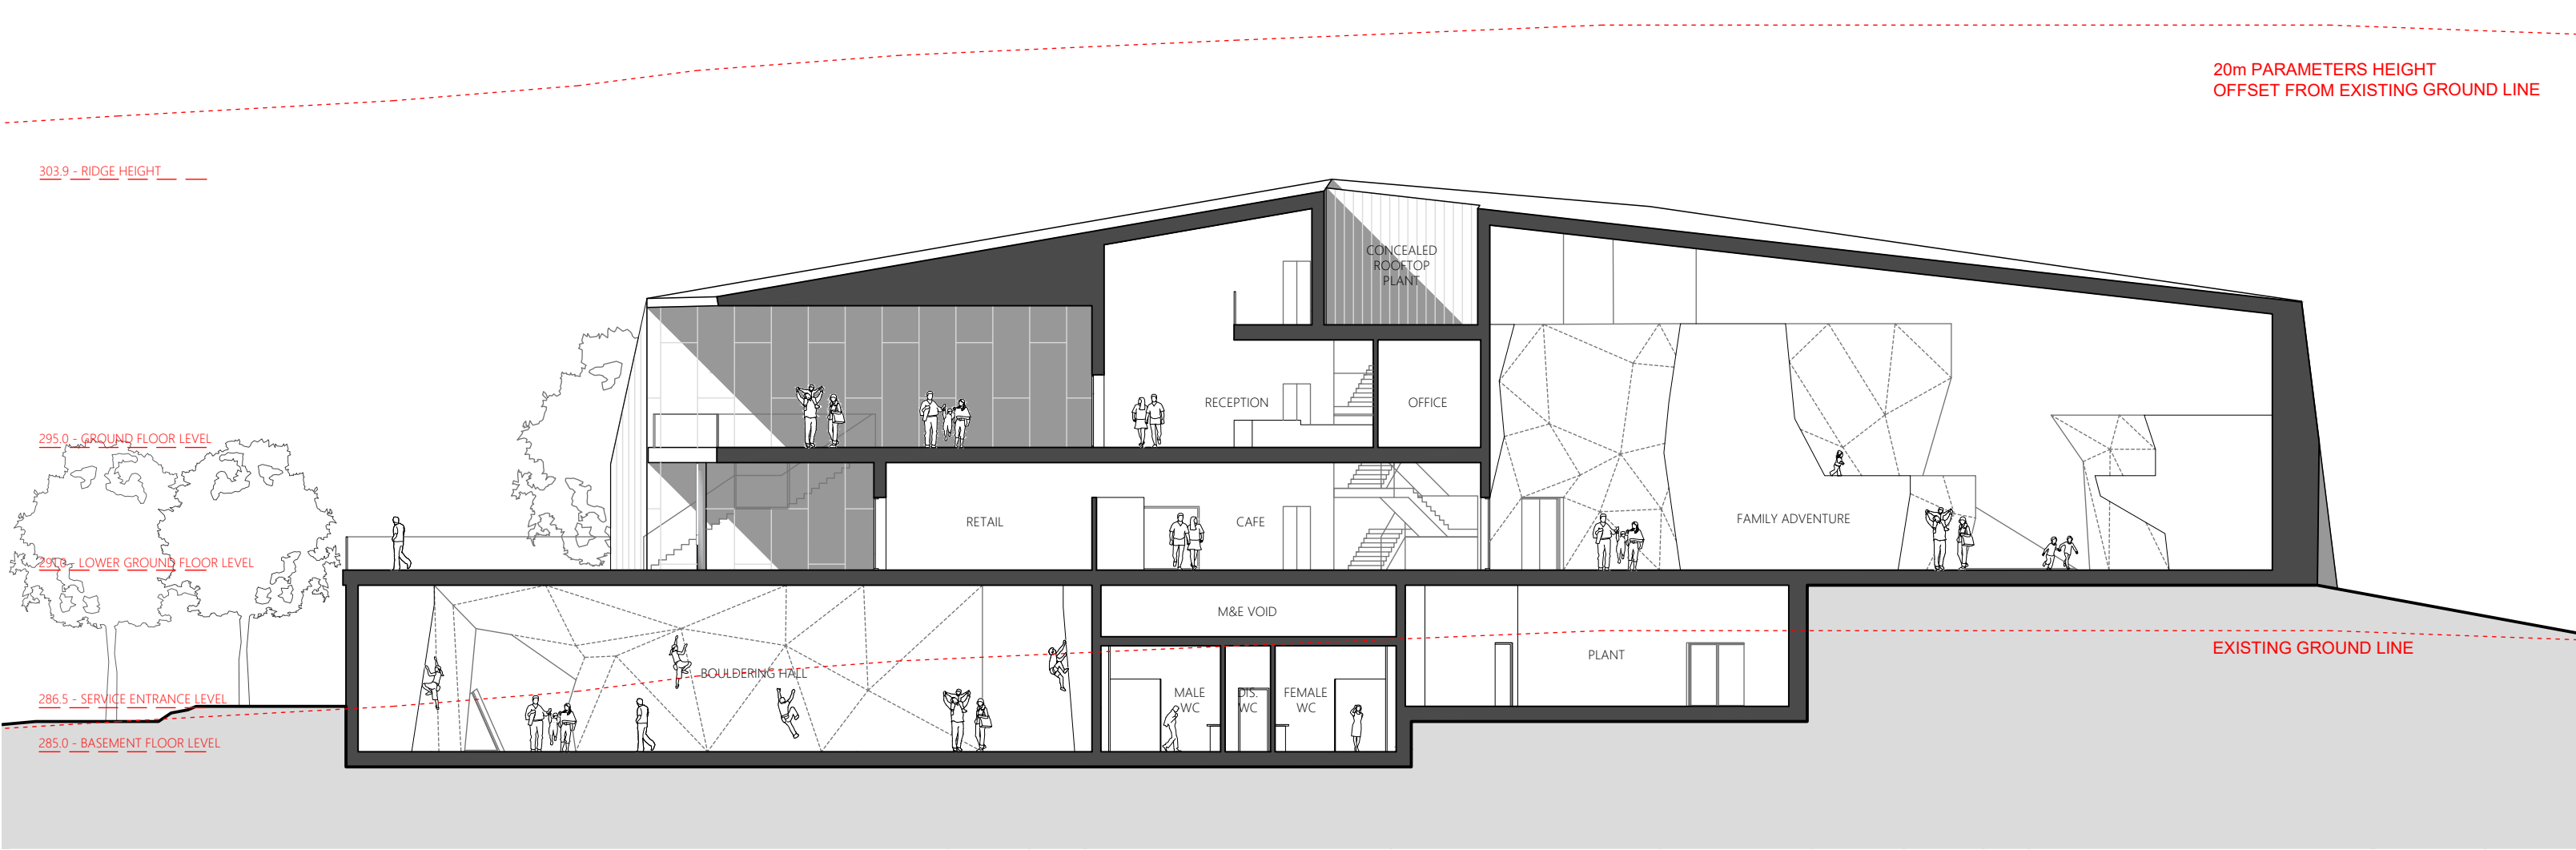

Section 2-2

This drawing must not be scaled. Figured dimensions and levels to be used. Any inaccuracies must be notified to the architect. Detail drawings and large scale drawings take precedence over smaller drawings.

THIS DRAWING IS COPYRIGHT ©

Rev: A Drawing amended for clarity at Planning Authority request. TW. 18/10/22.

Rev:

Rev:

PRELIMINARY	
PLANNING	✓
DESIGN	
TENDER	
CONSTRUCTION	

powelldobson
ARCHITECTS

Cardiff Office: Suite 1F, Building One, Eastern Business Park, Wern Fawr Lane, Old St Mellons, Cardiff CF3 5EA
Tel: +44 (0)33 33 201 001 Fax: +44 (0)29 2079 1212 email: cardiff@powelldobson.com

Contract: Wildfox Resorts, Afan Valley
Mountain
Title: Proposed Sections

Scale: 1:200 @ A2
Date: 24/08/22
Drawn: DR
Checked: AMS

Drawing No. 21055 (05) 148
Rev. A