



Wildfox Resorts, Afan Valley


Proposed Site Sections 3

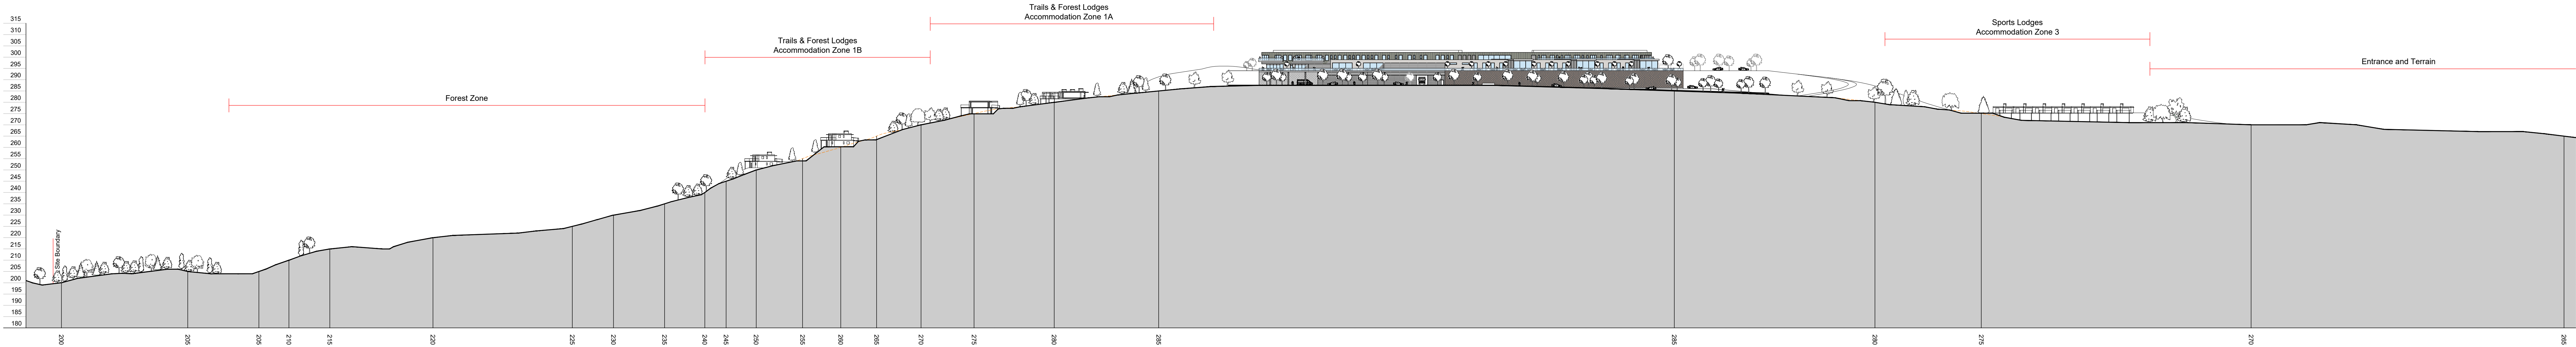


Section E-E

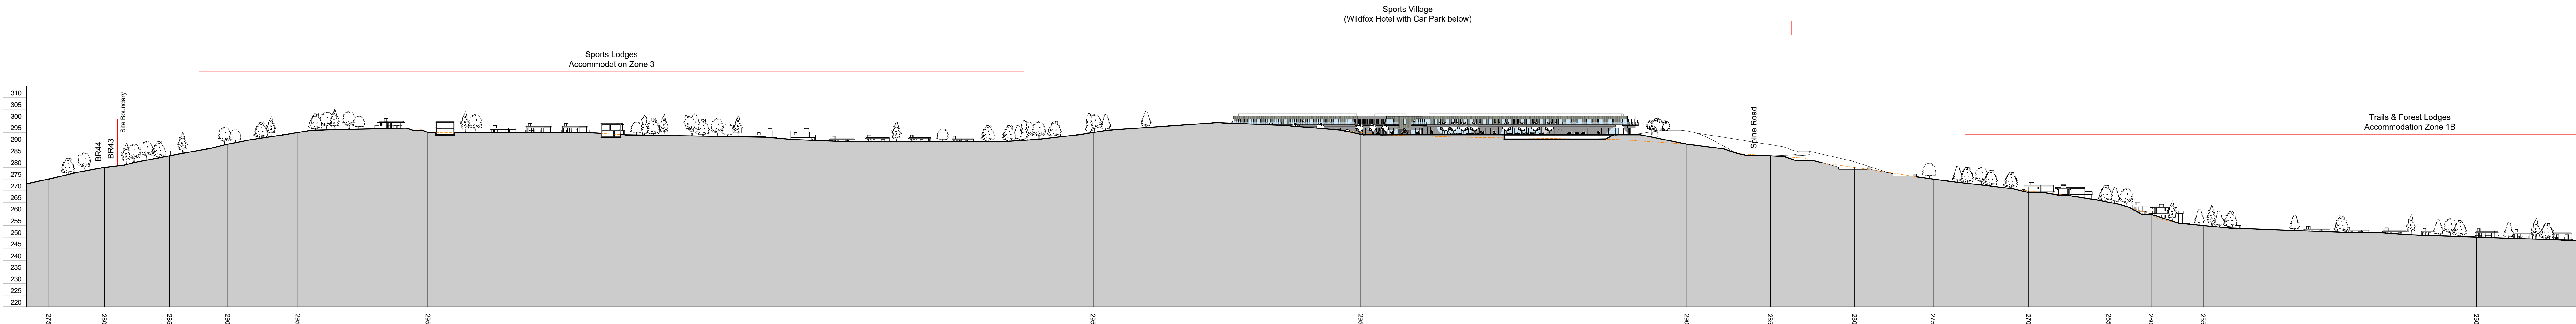


Section F-F

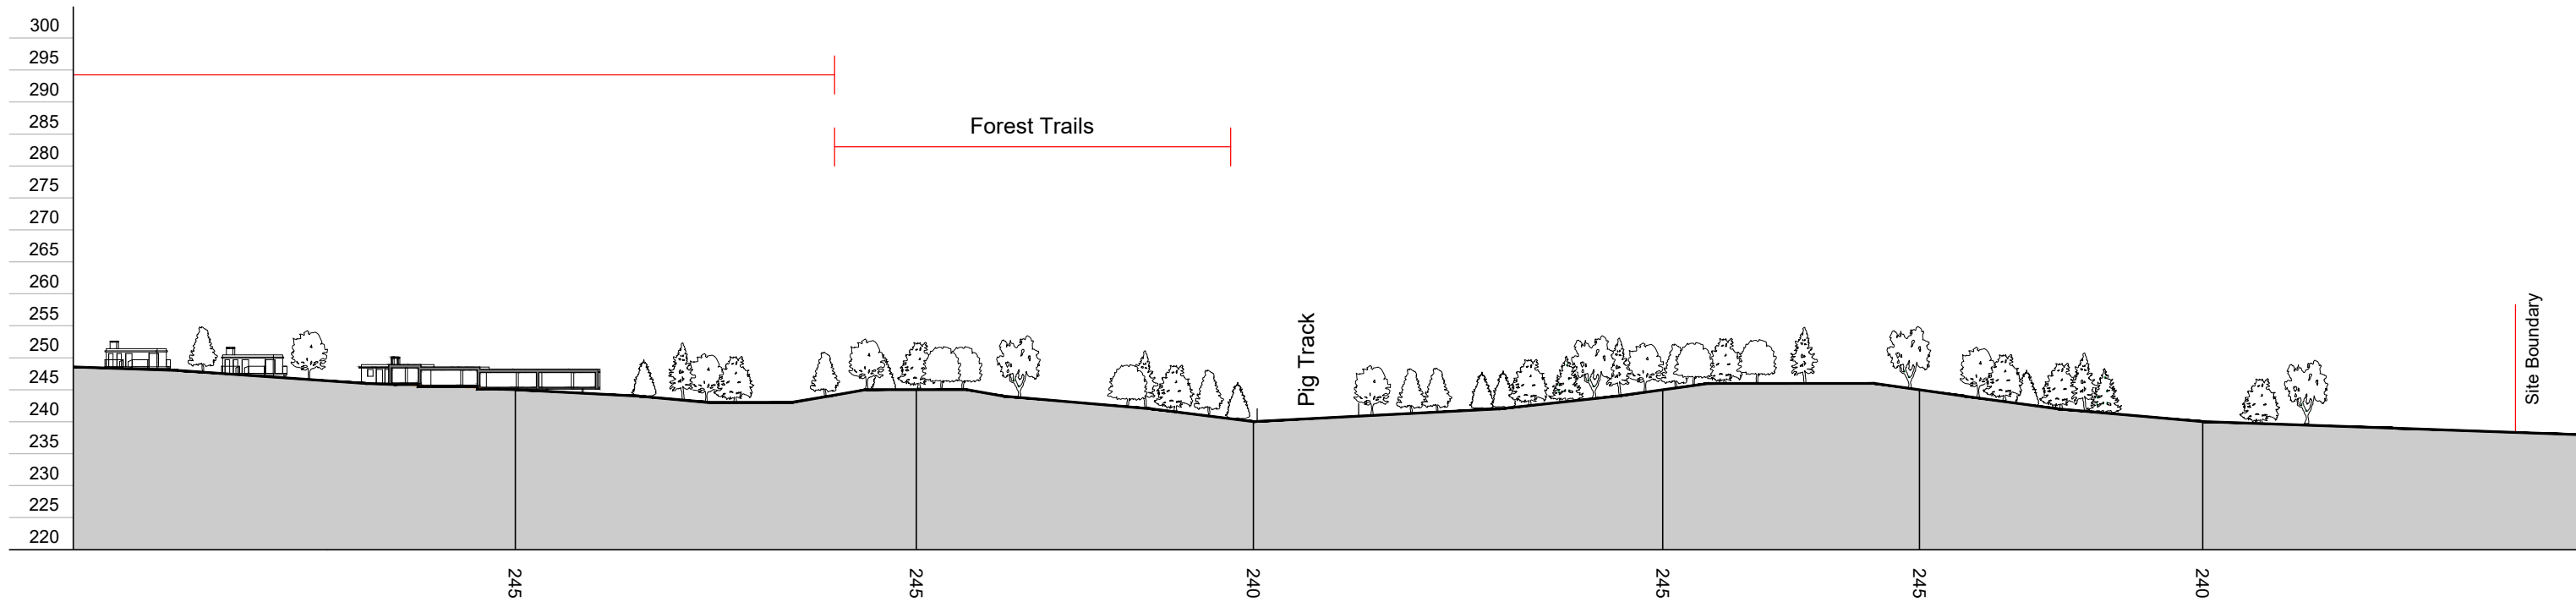


Section F-F (continued)

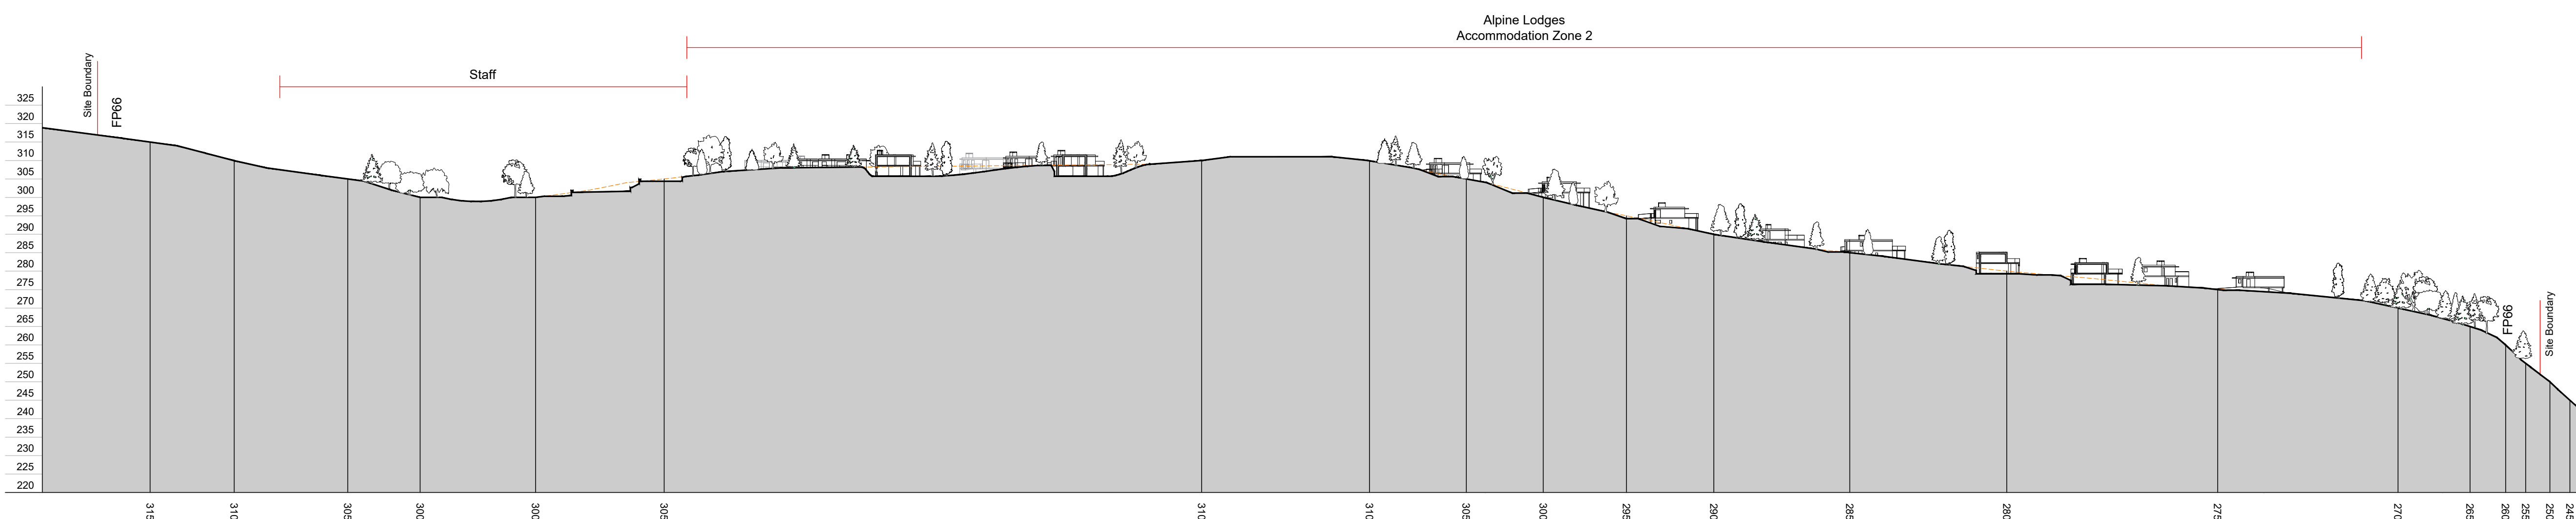

Section G-G

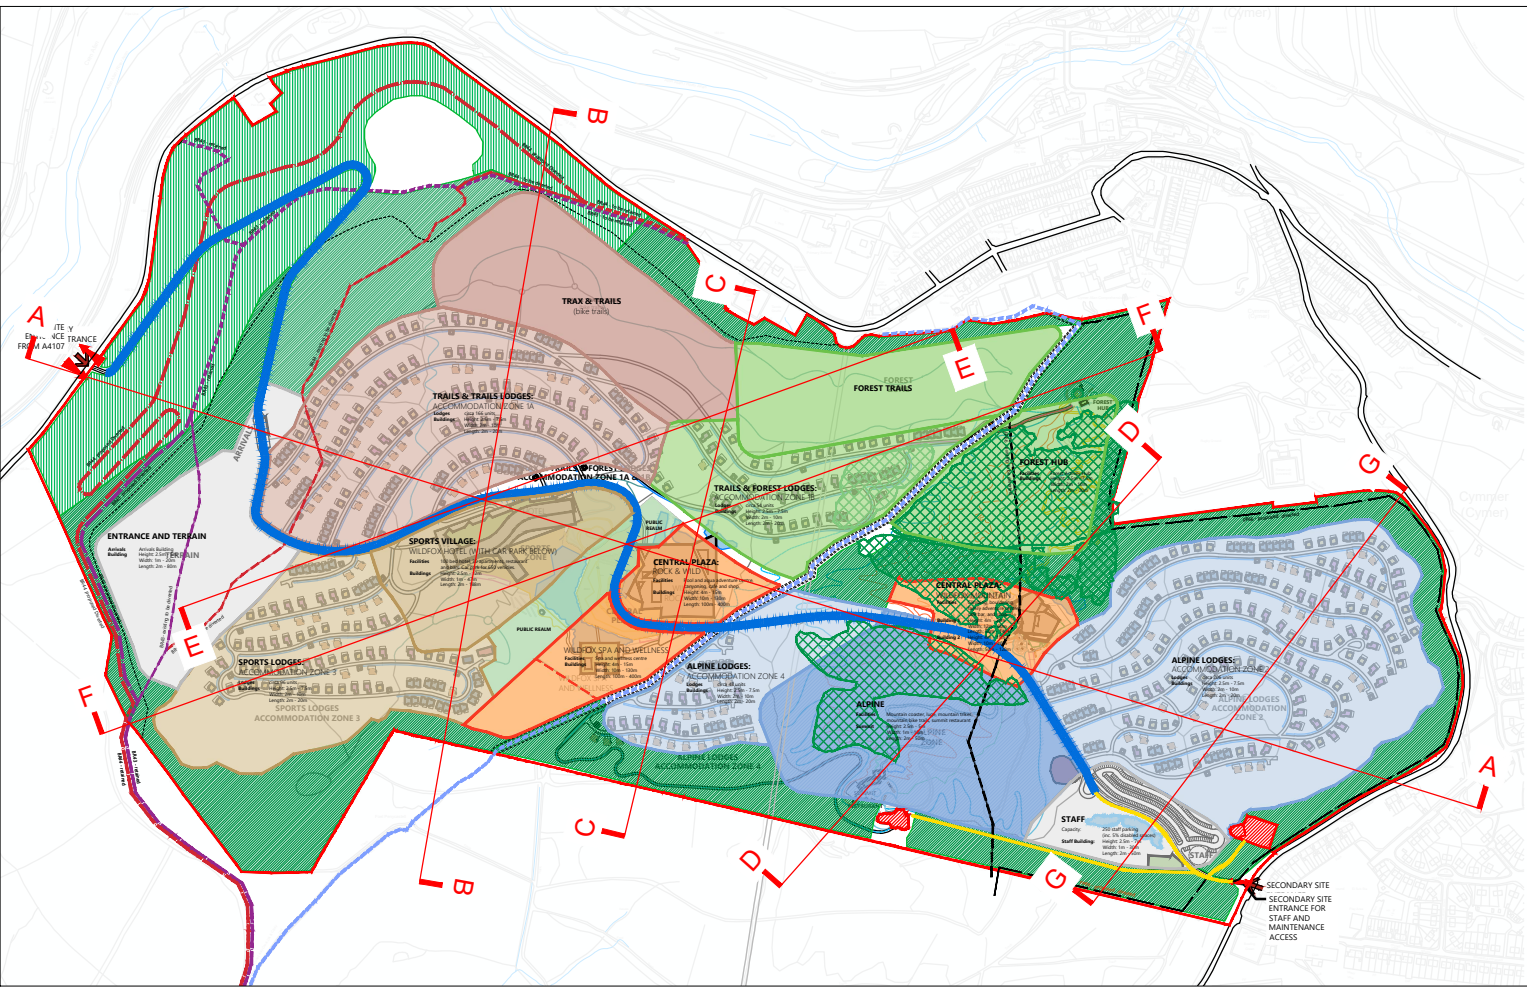

Location Plan 1:10,000

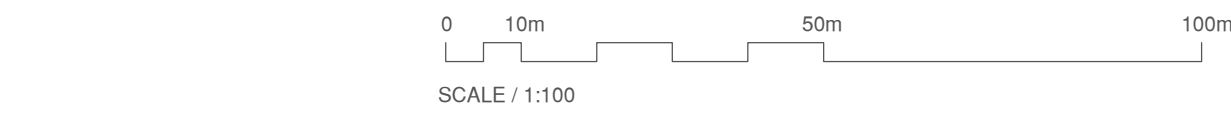

LANDSCAPING AND TRAILS SHOWN
FOR INFORMATION PURPOSES ONLY

This drawing must not be scaled. Figured dimensions and levels to be used. Any inaccuracies must be notified to the architect. Detail drawings and large scale drawings take precedence over smaller drawings.	Rev:	Chk'd:	Rev:	Chk'd:	Rev:	Chk'd:	Rev:	Chk'd:	Rev:	Chk'd:
	A									
	Section G-G added.		AJP 22/10/2022							

PRELIMINARY	
PLANNING	✓
DESIGN	
TENDER	
CONSTRUCTION	

powelldobson ARCHITECTS Cardiff Office: Suite 1F, Building One, Eastern Business Park, Wern Fawr Lane, Old St Mellons, Cardiff CF3 5EA Tel: +44 (0)333 33 201 001 www.powelldobson.com	Drawing No. 21055 (05) 107		Rev. A
	Contract: Wildfox Resort, Afan Valley		Scale: 1:1000@A0
	Title: Proposed Site Sections 3		Date: 14/10/2022
			Drawn: AJP Checked: AMS