



PROPOSED VIEWS

SIDE VIEW.

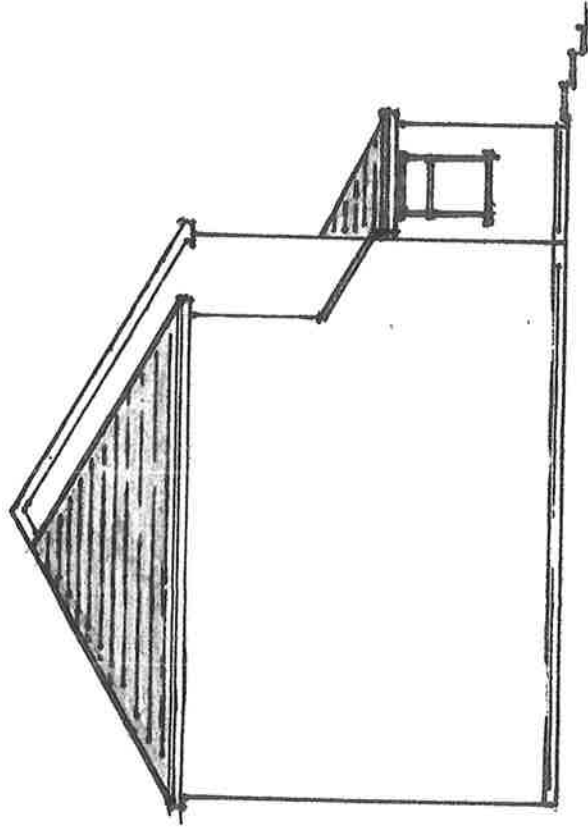


SIDE EXTENSION:-
 WALLS IN CENTER &
 PAINTED GREY TO MATCH
 EXISTING
 ROOF IN BROWN TILES
 TO MATCH
 WHITE UPVC DOORS
 & WINDOWS

REAR VIEW.

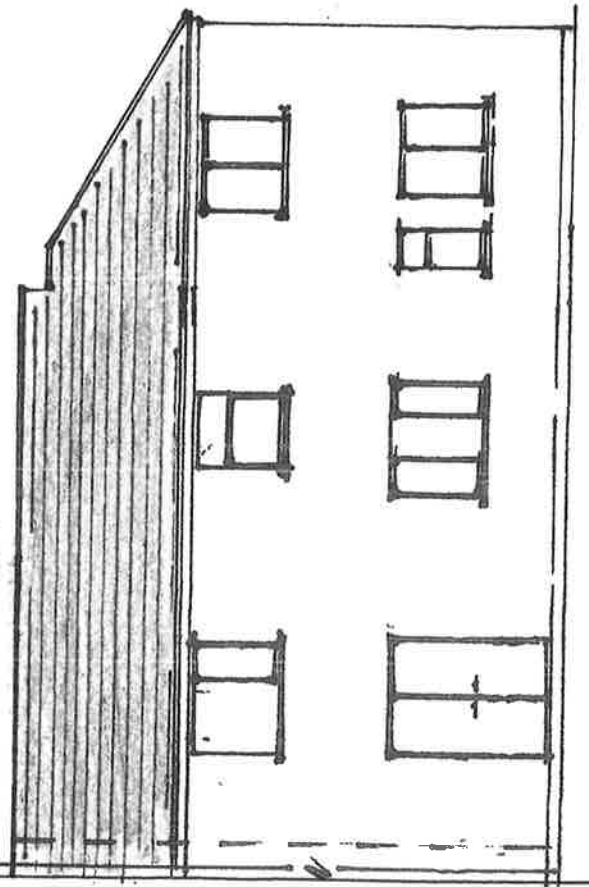

FRONT VIEW.

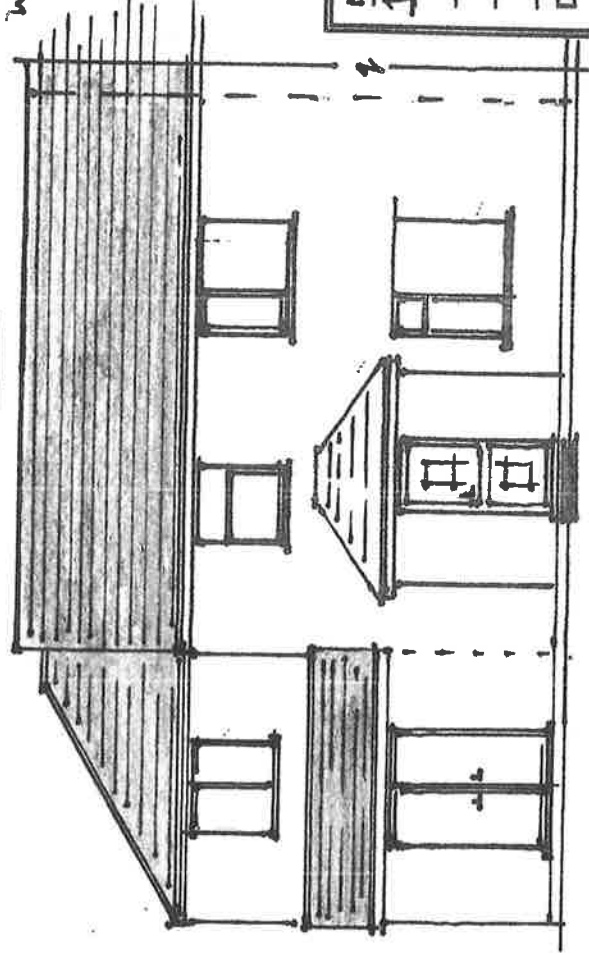

5m

NATHAN ENJOM	
1 WOODLANDS ROAD	
CLYNCOED, N.C.	
Dwg. No 2NE (REV)	
Scale 1:100 @ A4	