



EXISTING VIEWS


SIDE VIEW.

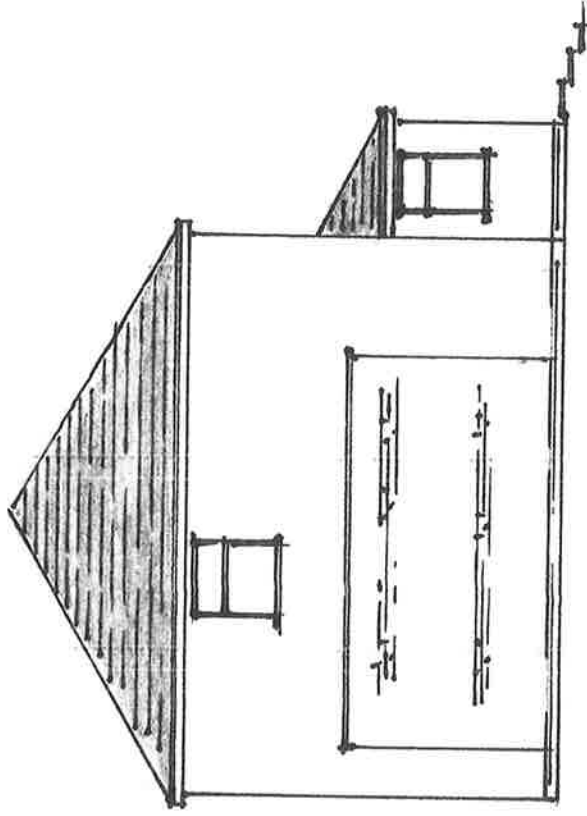

REAR VIEW.

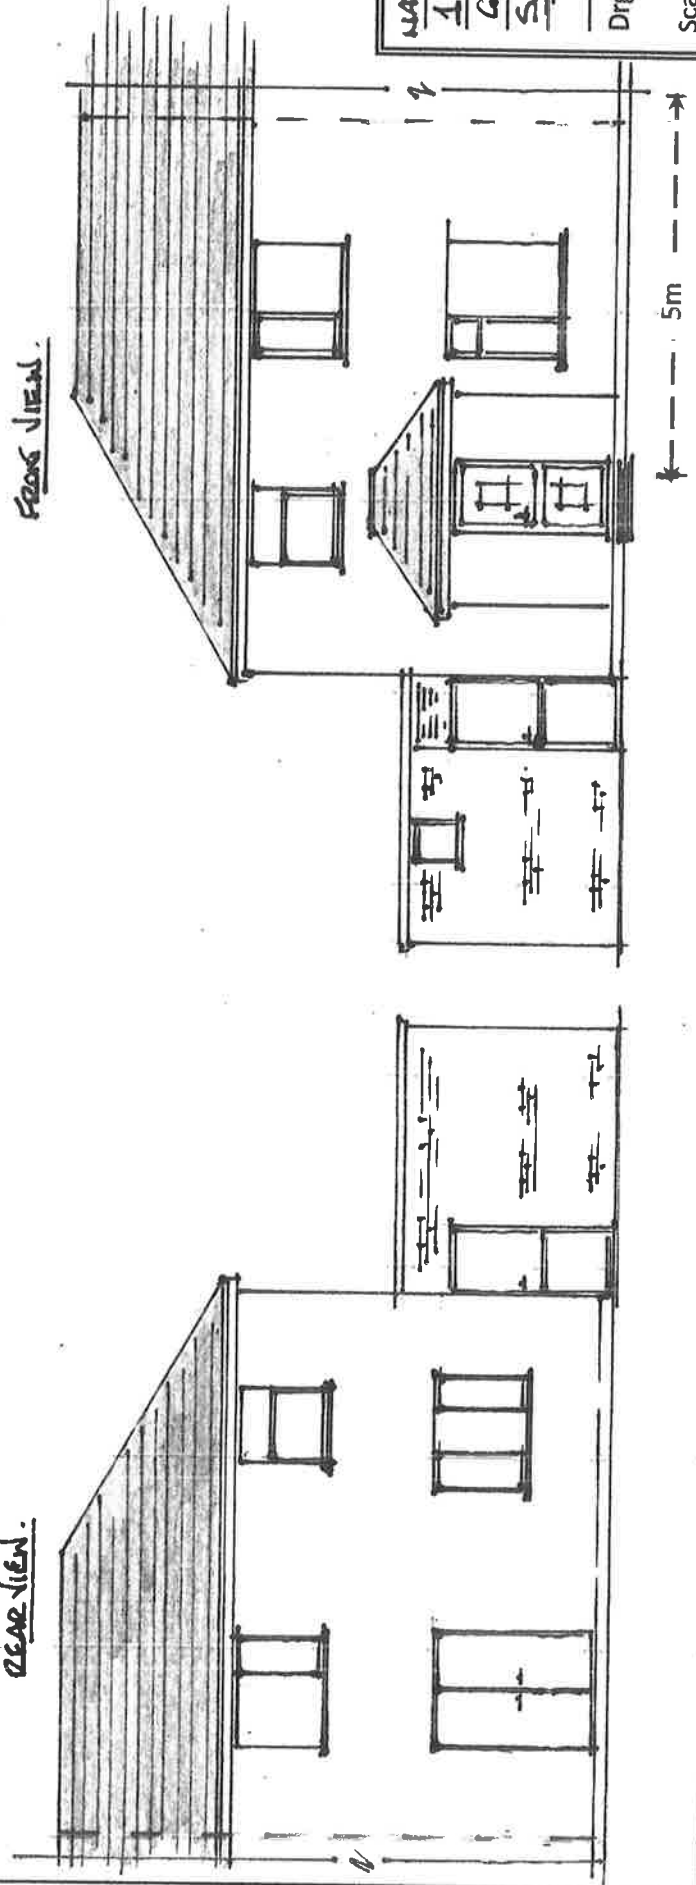

FLOOR VIEW.

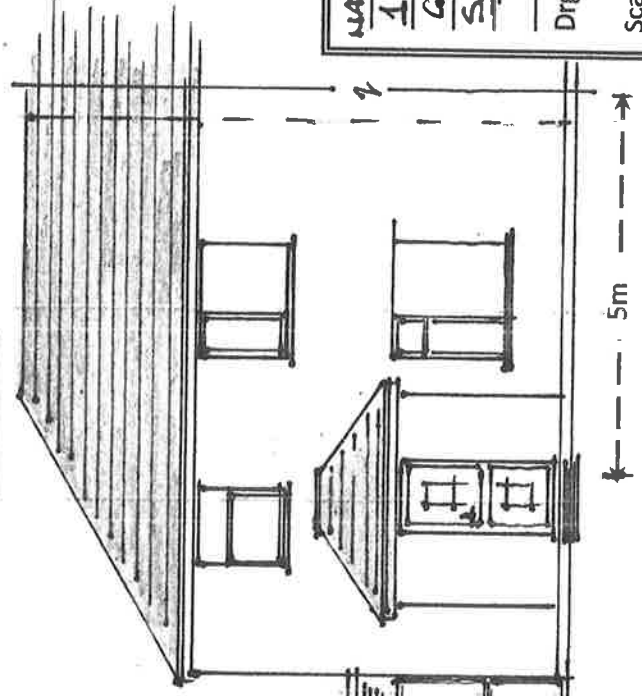

NATHAN ENOCH
1 WOODLAND ROAD
GLYNCEORWIC.
SA 13 3DS
Drg No 1NE (REV)
Scale 1:100 @A4