


LEGEND

- Application boundary
- Proposed tree planting. Refer to schedule for species
- T1 Coniferous Woodland Planting Mix
T2 Coniferous and Deciduous Woodland Planting Mix
- S2 Groundcover / Low Level Planting
Refer to schedules for mixes
- Wildflower mixes - Mix Codes:
WF1 Acid Grassland Wildflower Mix - (Peaty and Sandy Soils) British Flora - BFS 2
- G1 Ground / Field layer - Dry Areas
G2 Ground / Field layer - Wetter Areas
G3 Ground / Field layer - Heath and south facing slopes
- HE1 Herbaceous Planting to attenuation feature. Refer to specification for mix codes
- Resort Boundary Fence (with 3m offset no planting zone offset)
- Materials and Furniture
Refer to drawing 33988-RG-L- 05 - 01
- Way markers and interpretaion board ref: 5h and 5i
- Benches and Bins ref: 5a and 5b
- Weathered metal benches ref: 1
- Remodeled ground using site won stone - Central Plaza Area.
- Tarmacadam with rolled in chip
- Bonded gravel ref: 6e
- Stone flags and sets ref: 6c, 6d and 6f
- Cast concrete ref: 6g

NOTES:
Not all Legend items appear on this drawing.
To be read in conjunction with Barton Willmore now Stantec drawing for Materials and Furniture, landscape details and specification. Cross refer to Stantec drawings for detail on Highways, Lighting, Keystone for Arboricultural information and Powell Dodson for Architecture.

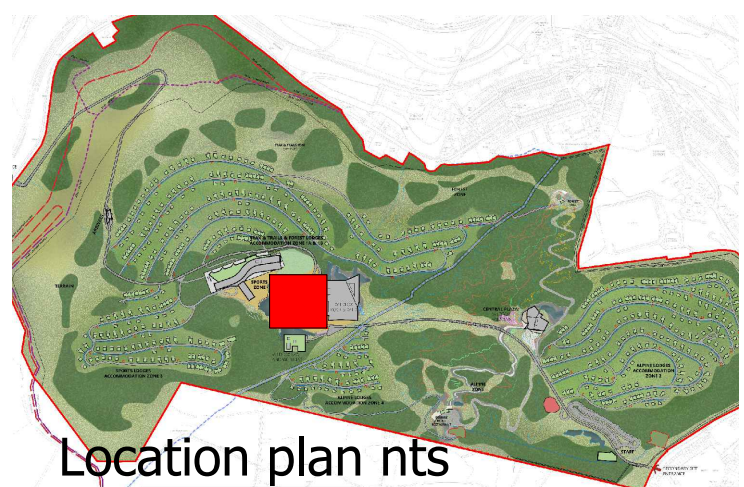

Location plan nts

PLANNING

Project
**Wildfox Resort
Afan Valley**

Drawing Title
**Landscape RMA GA
Central Plaza Sheet 2**

Date 08.07.22	Scale 1:200 @A1 1:400 @A3	Drawn by AFS	Check by JH
Project No 33988	Drawing No RG-L-03-02	Revision C	

BARTON WILLMORE now **Stantec**

Town Planning • Master Planning & Urban Design • Architecture •
Landscape Planning & Design • Infrastructure & Environmental Planning •
Heritage • Graphic Communication •
Communications & Engagement • Development Economics

bartonwillmore.co.uk

Offices at Birmingham Bristol Cambridge Cardiff Edinburgh Glasgow Leeds London Manchester Newcastle Reading Southampton

