


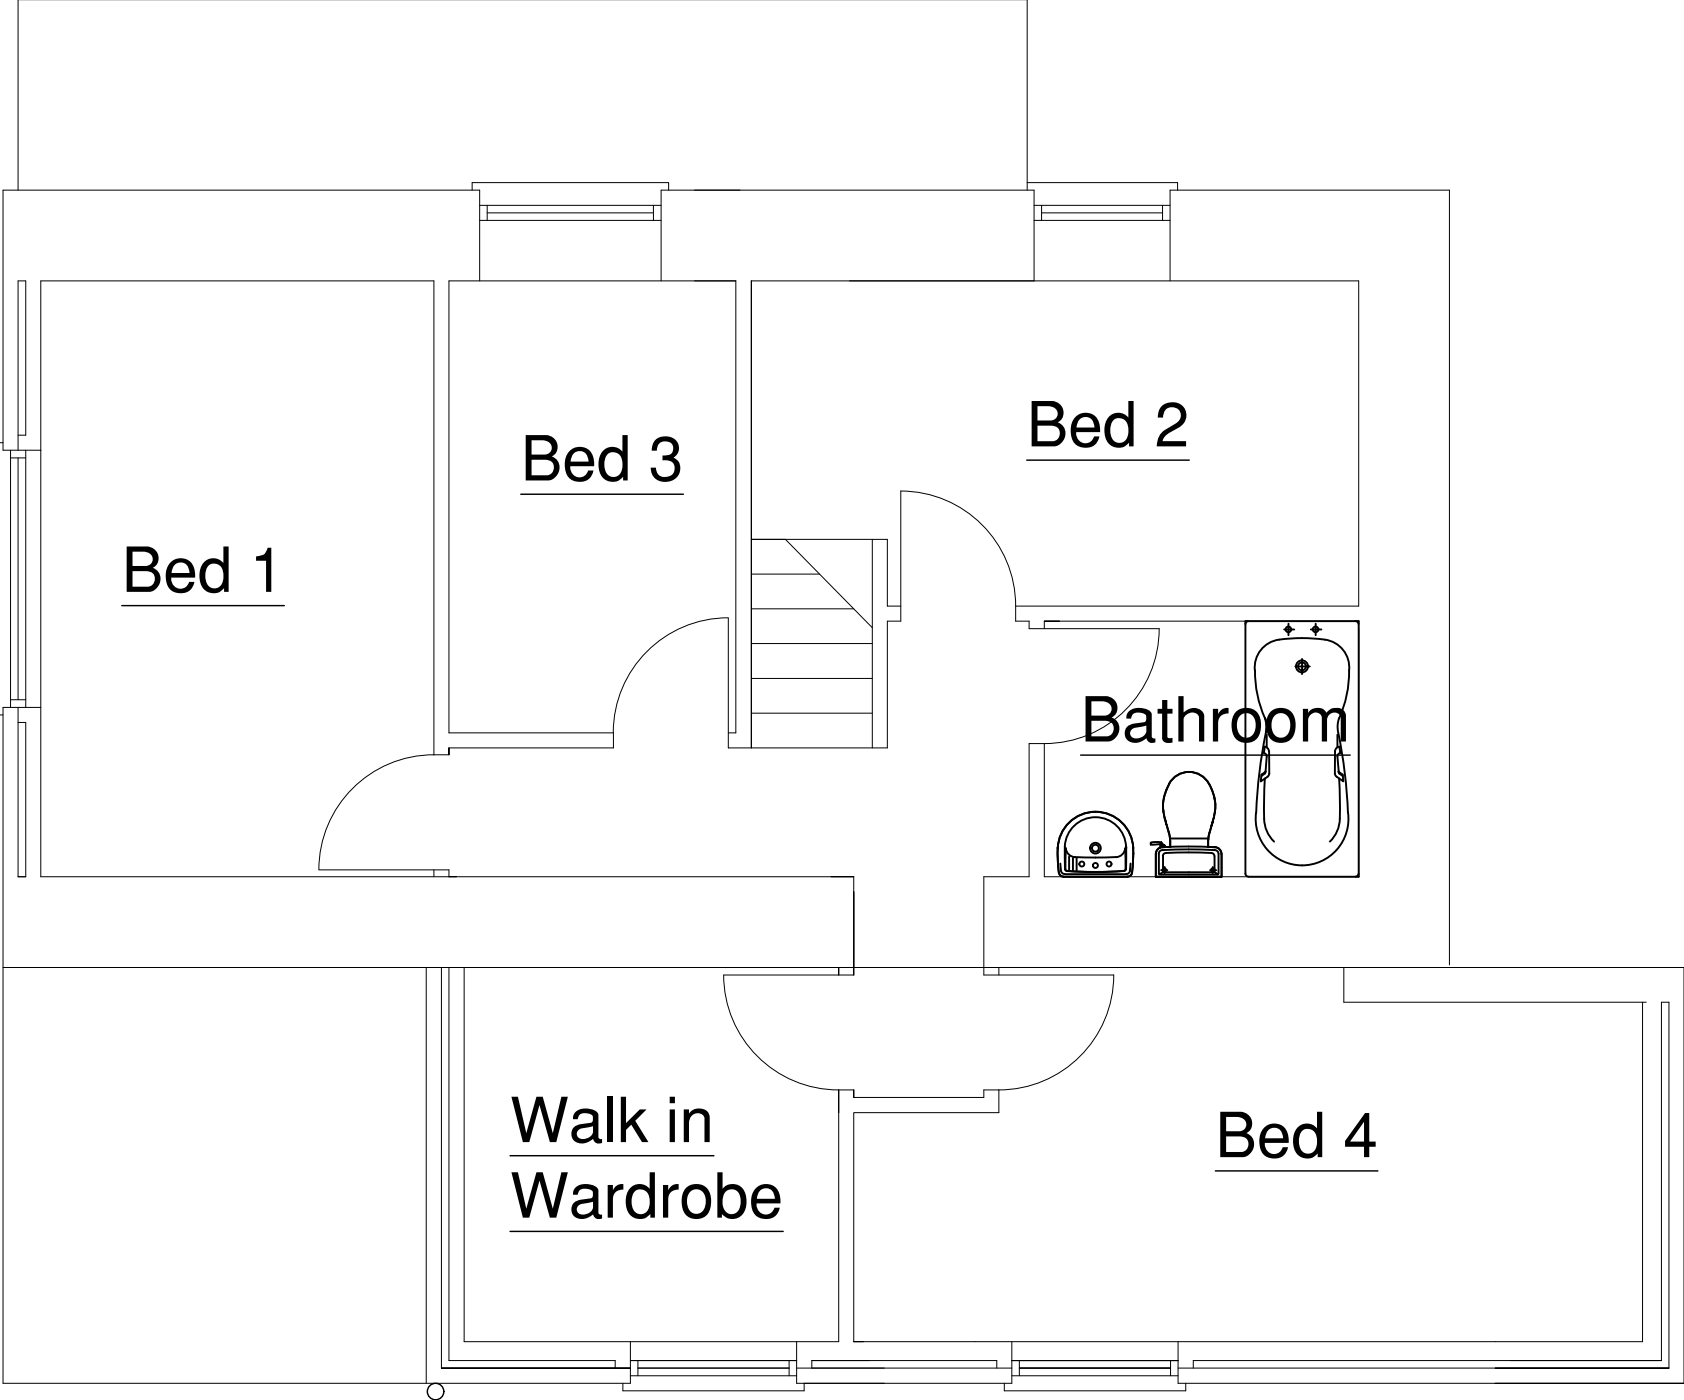

Site Address

PROPOSED EXTENSION
AT 131 GRAIG ROAD,
GODRERGRAIG.

Title.

PROPOSED FIRST FLOOR
PLAN.

Notes

Dimensions are in millimetres unless
otherwise stated.

Date

30.05.21

Scale

1 : 50 on A3

Drawn By

DD

Checked by

Drawing
No

131GraigRd 4

Rev.

Date

a

08.02.22

b

29.09.22