


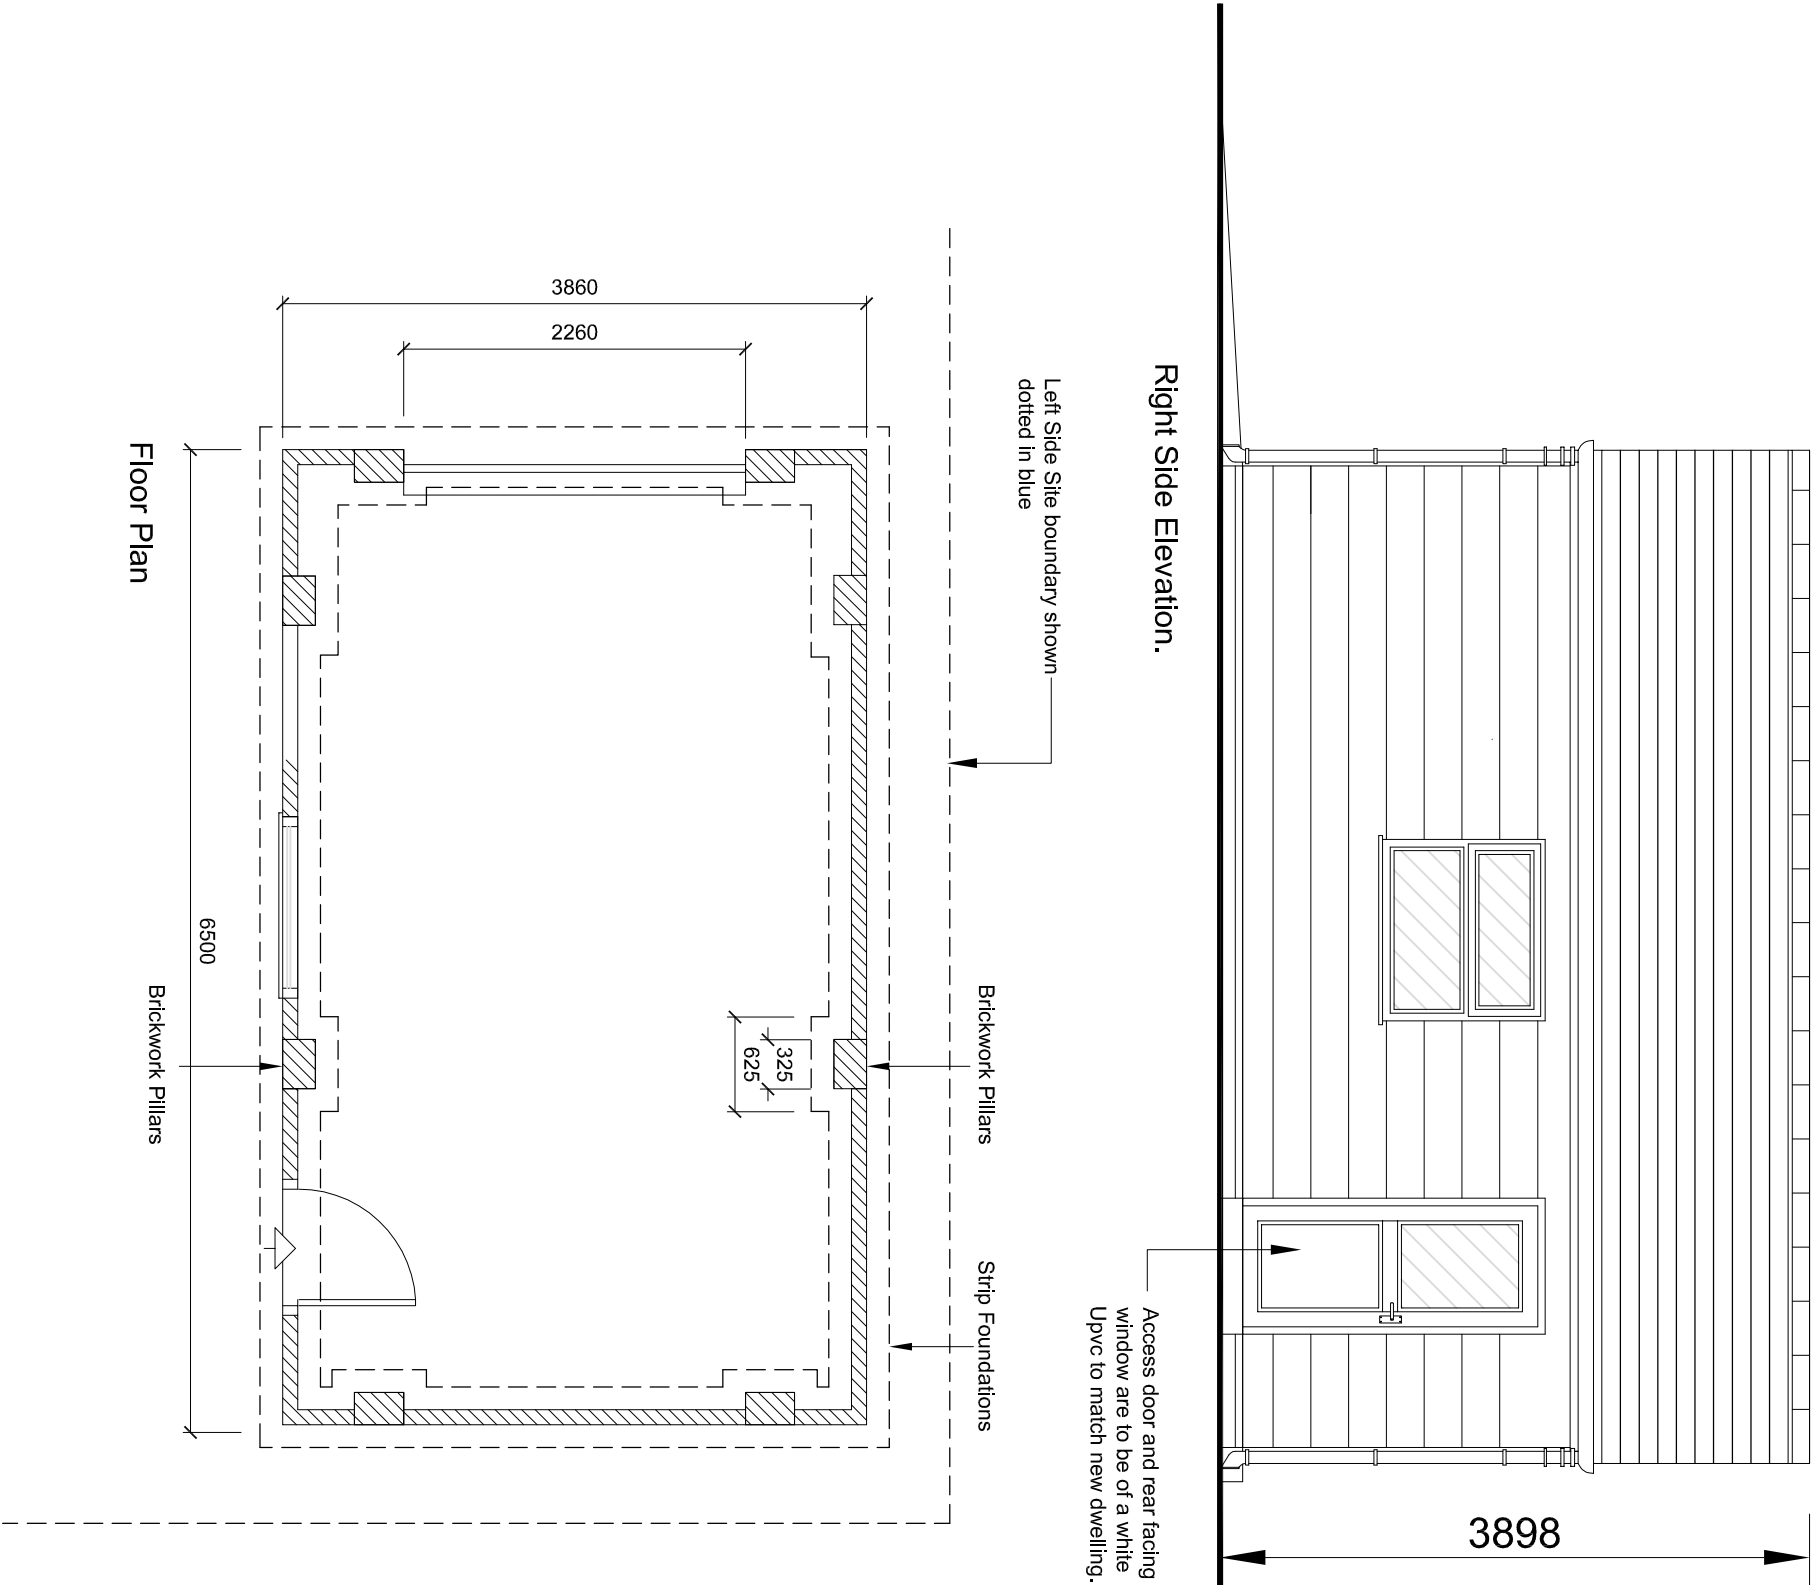

Client:			
Wayne Jones Plot at rear of 18 Laysdon Rd. GCG. (Left Side Development)			
Project Title:			
Revised Plans - Material Alteration to Approved Planning			
General Notes: 1. Do not scale from this drawing, take figured dimensions only. 2. Dimensions are in millimeters unless otherwise stated.			
Drawing Issue:			
PLANNING			
Drawing Title:			
Proposed Garage Plans			
Drawing No:	WJ2021/04	Revision:	A
Date:	May 2022	Revised:	19-10-2022
Scales:	1:50	Paper Size:	A3