

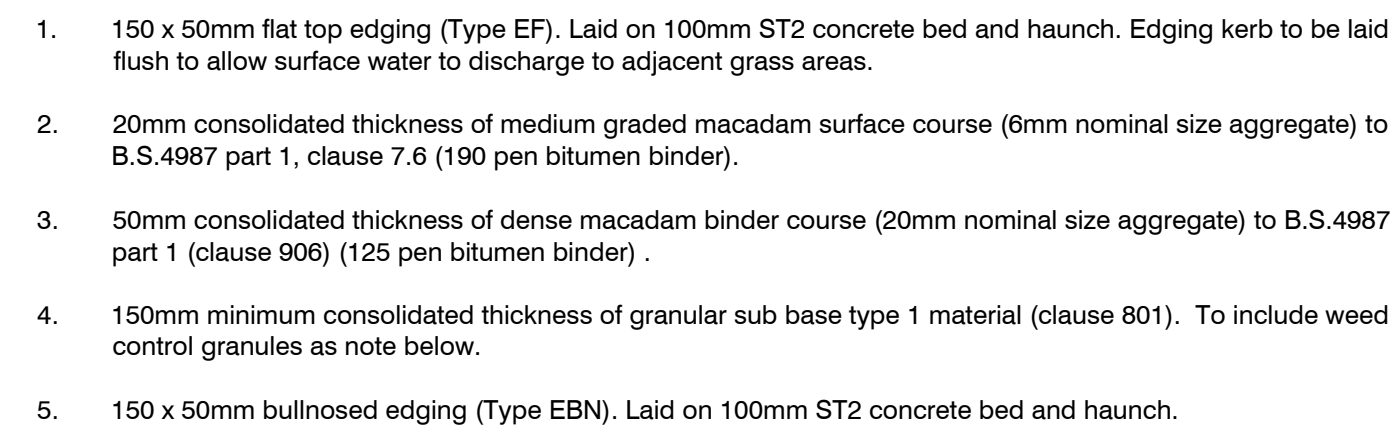


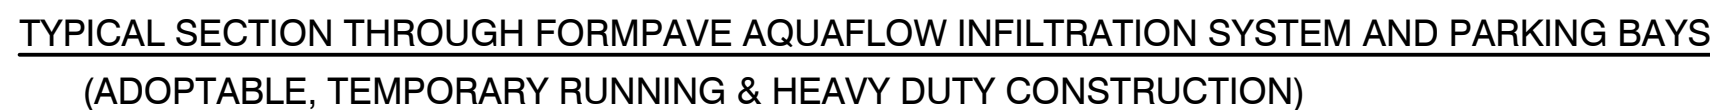

- #### NOTES.
- Sub-base materials to be compacted in accordance with clause 802 and table 8/1 of the Specification of Highway Works
 - Works i.e. laid in 110mm layers and compacted with 8 passes using BOMAG BW120AD (or similar approved) vibrating roller. Similarly, compaction of the capping layer shall be in accordance with clause 612, bituminous road base and surfacing materials with clause 901, cement bound materials with clause 1035.
 - The formation shall be proof rolled and any soft spots removed and replaced with Class 6F material (SHW). Compaction shall be in accordance with clause 612.
 - All clause references are to D.o.T. 'Specification for Highway Works, 1991'.
 - All construction methods and materials used are to be in accordance with the latest Specification for Highway Works.
 - No works may begin on the existing public highway until a road opening notice has been issued.
 - Where gradient is steeper than 1 in 12, gritstone or blast furnace slag aggregate material must be used.
 - Weed control granules such as 'Fyduylan' (or similar approved) will need to be provided to all sub base material at a rate of spread of 18g/m². Rate of spread applies to 'Fyduylan' only.
 - Precast concrete kerb's, channels, edgings and quadrants shall comply with B.S.7263 part 1, 1994.

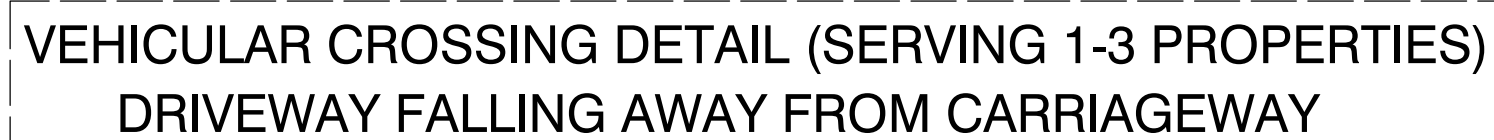

Drawing Status				
TENDER				
Designed by	Drawn by	Checked by	Date	Scale (if A1 size)
RWP	RWP	SPM	Aug '20	1:250
Project No		Drawing No		Revision
19083		C-108		1