



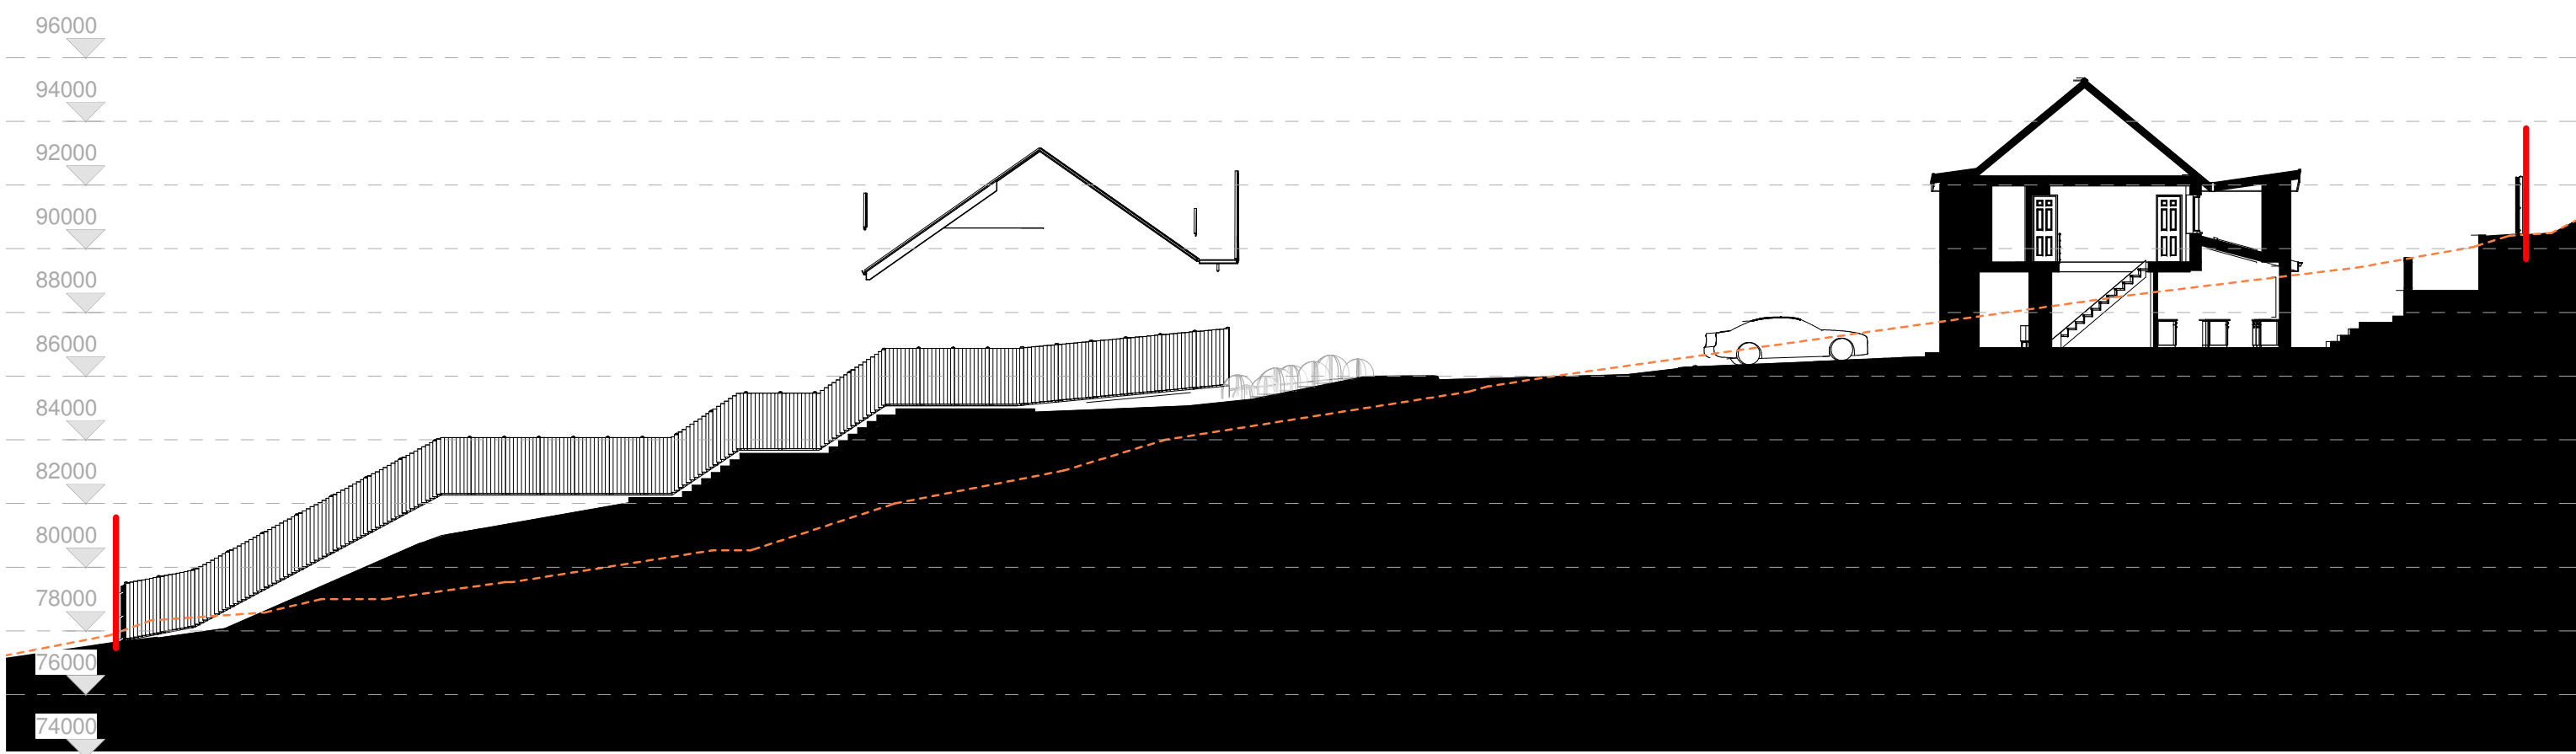


SHORT SECTION 1

1 : 200

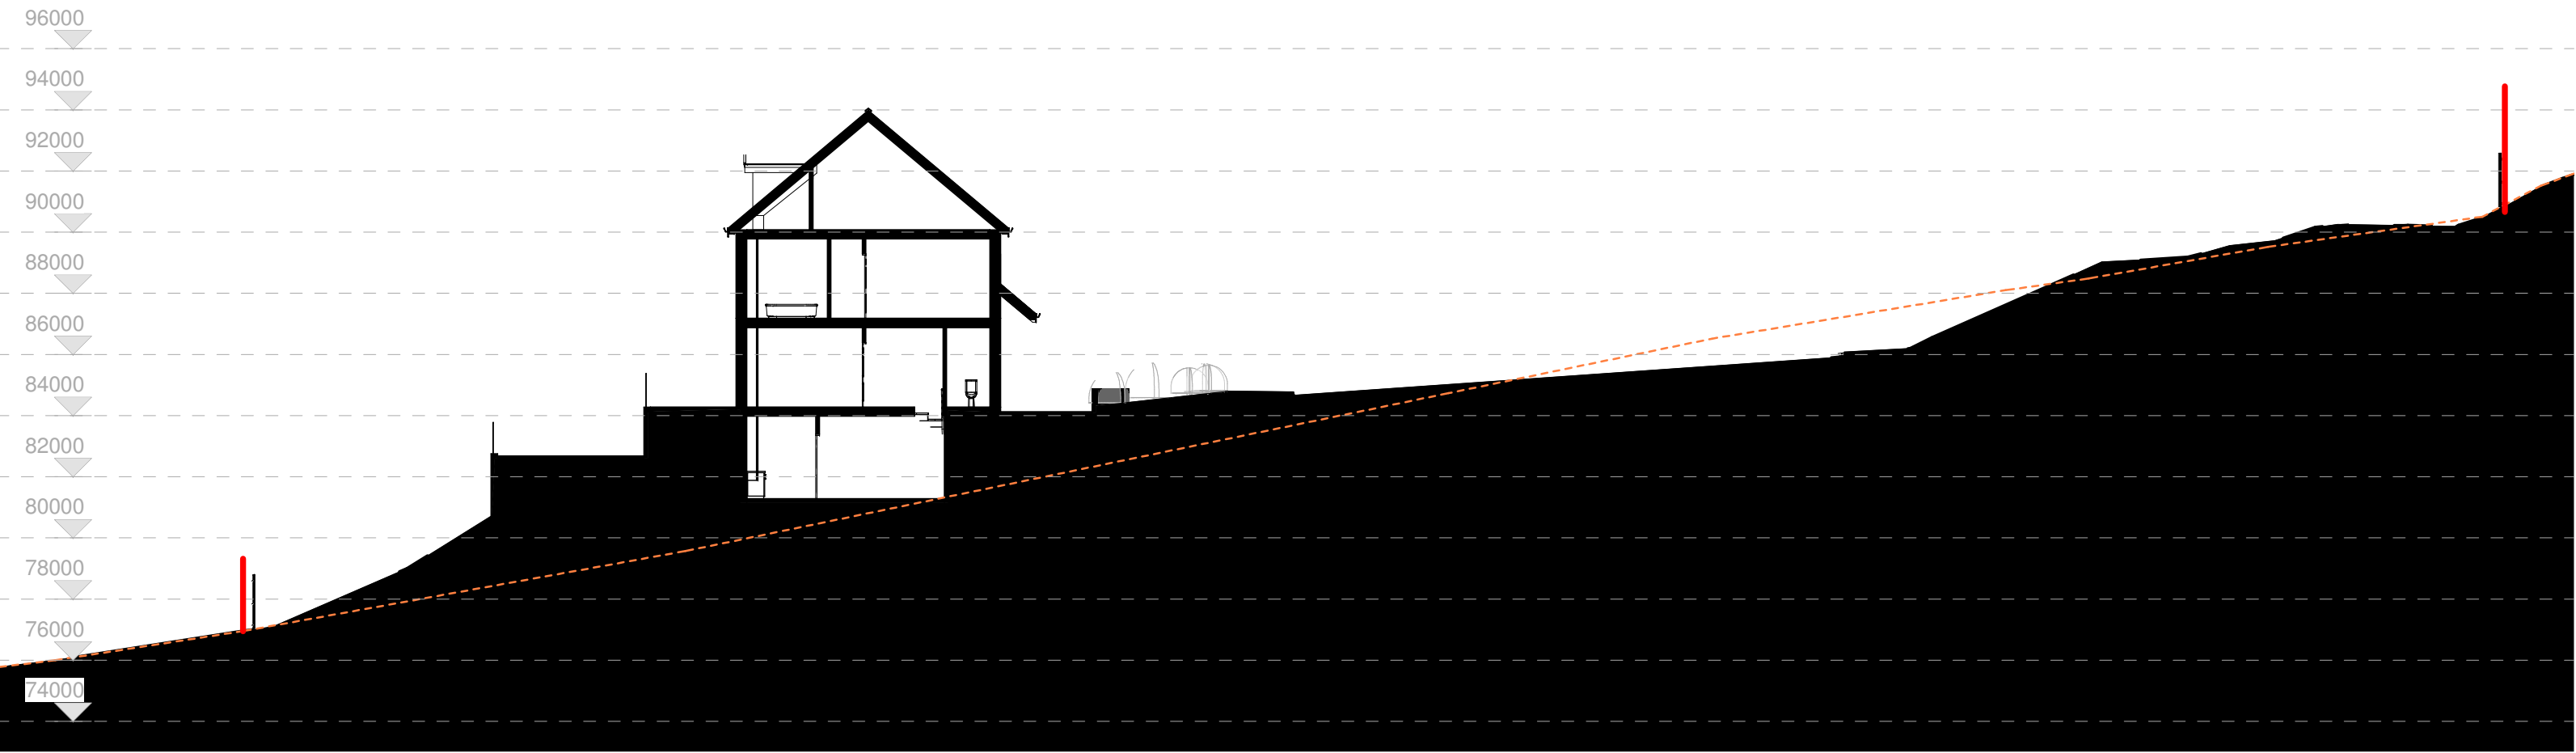


SHORT SECTION 2

1 : 200

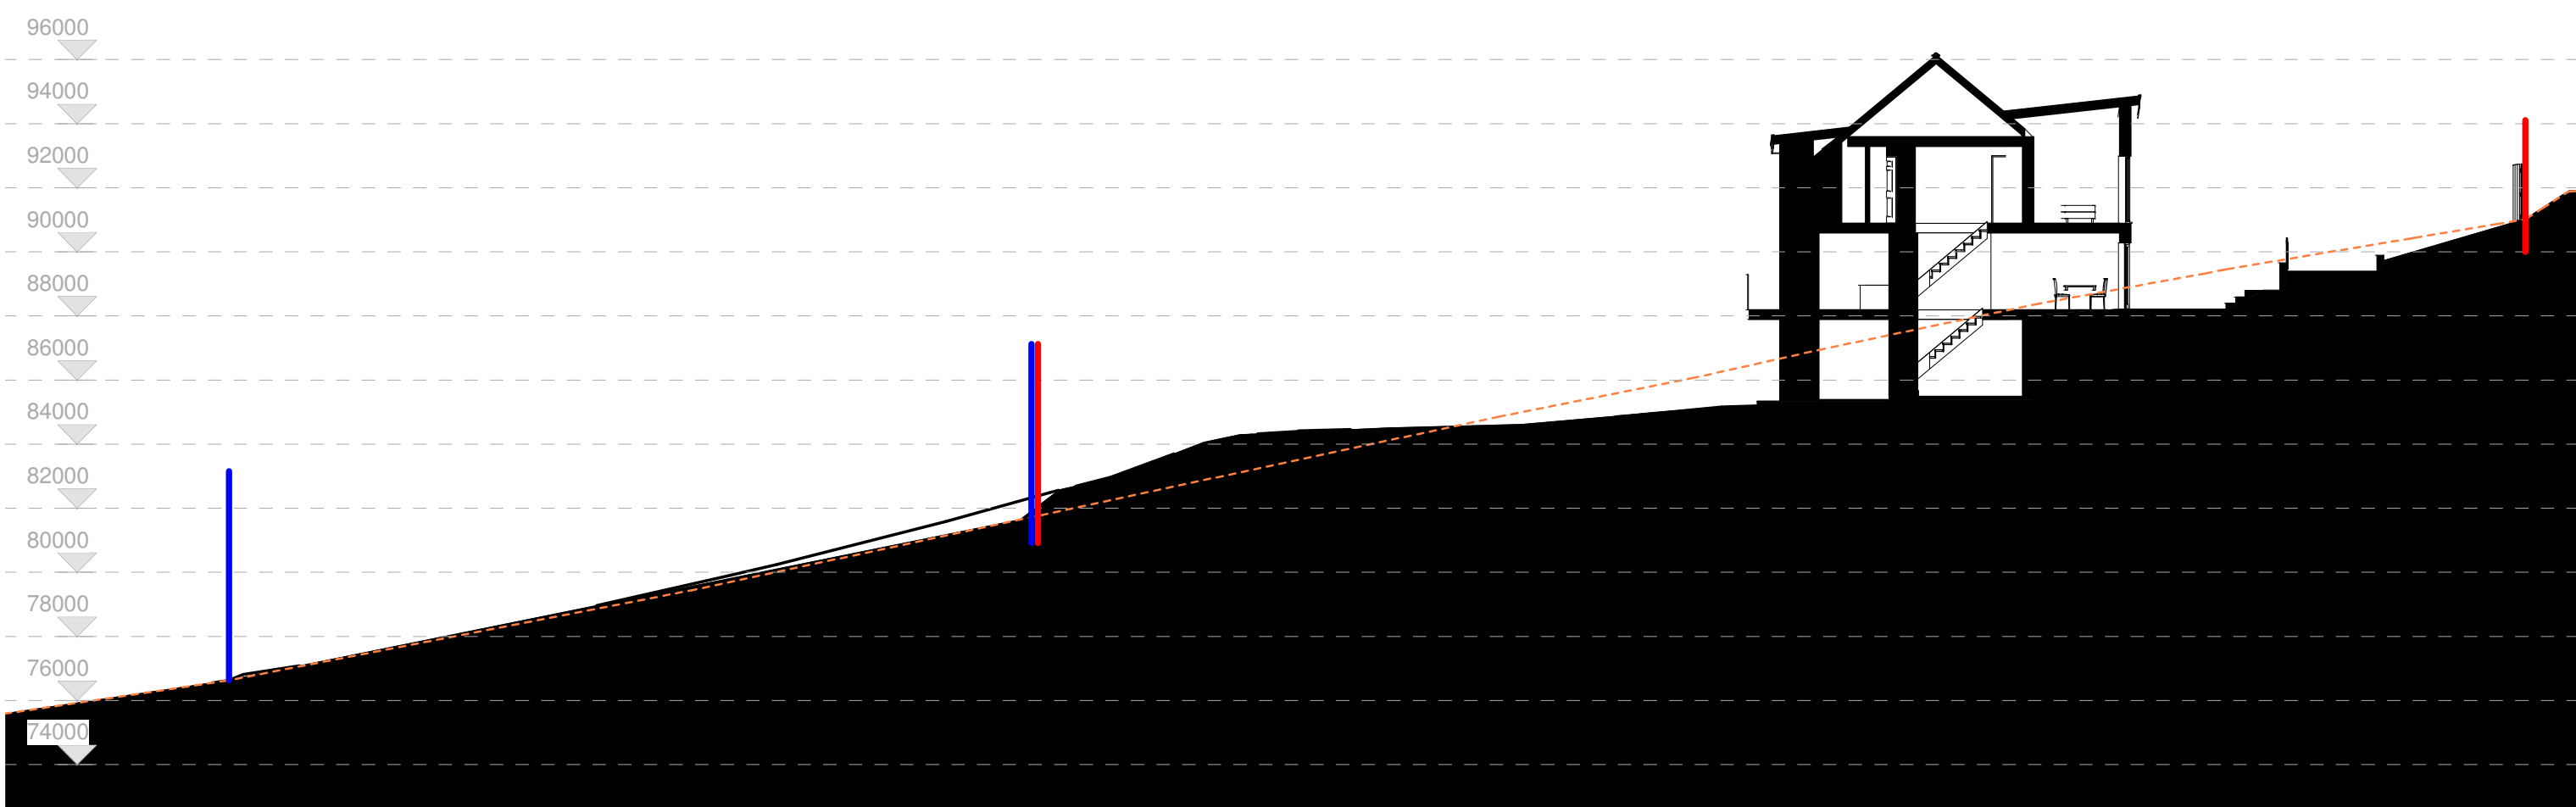

SHORT SECTION 3

1 : 200

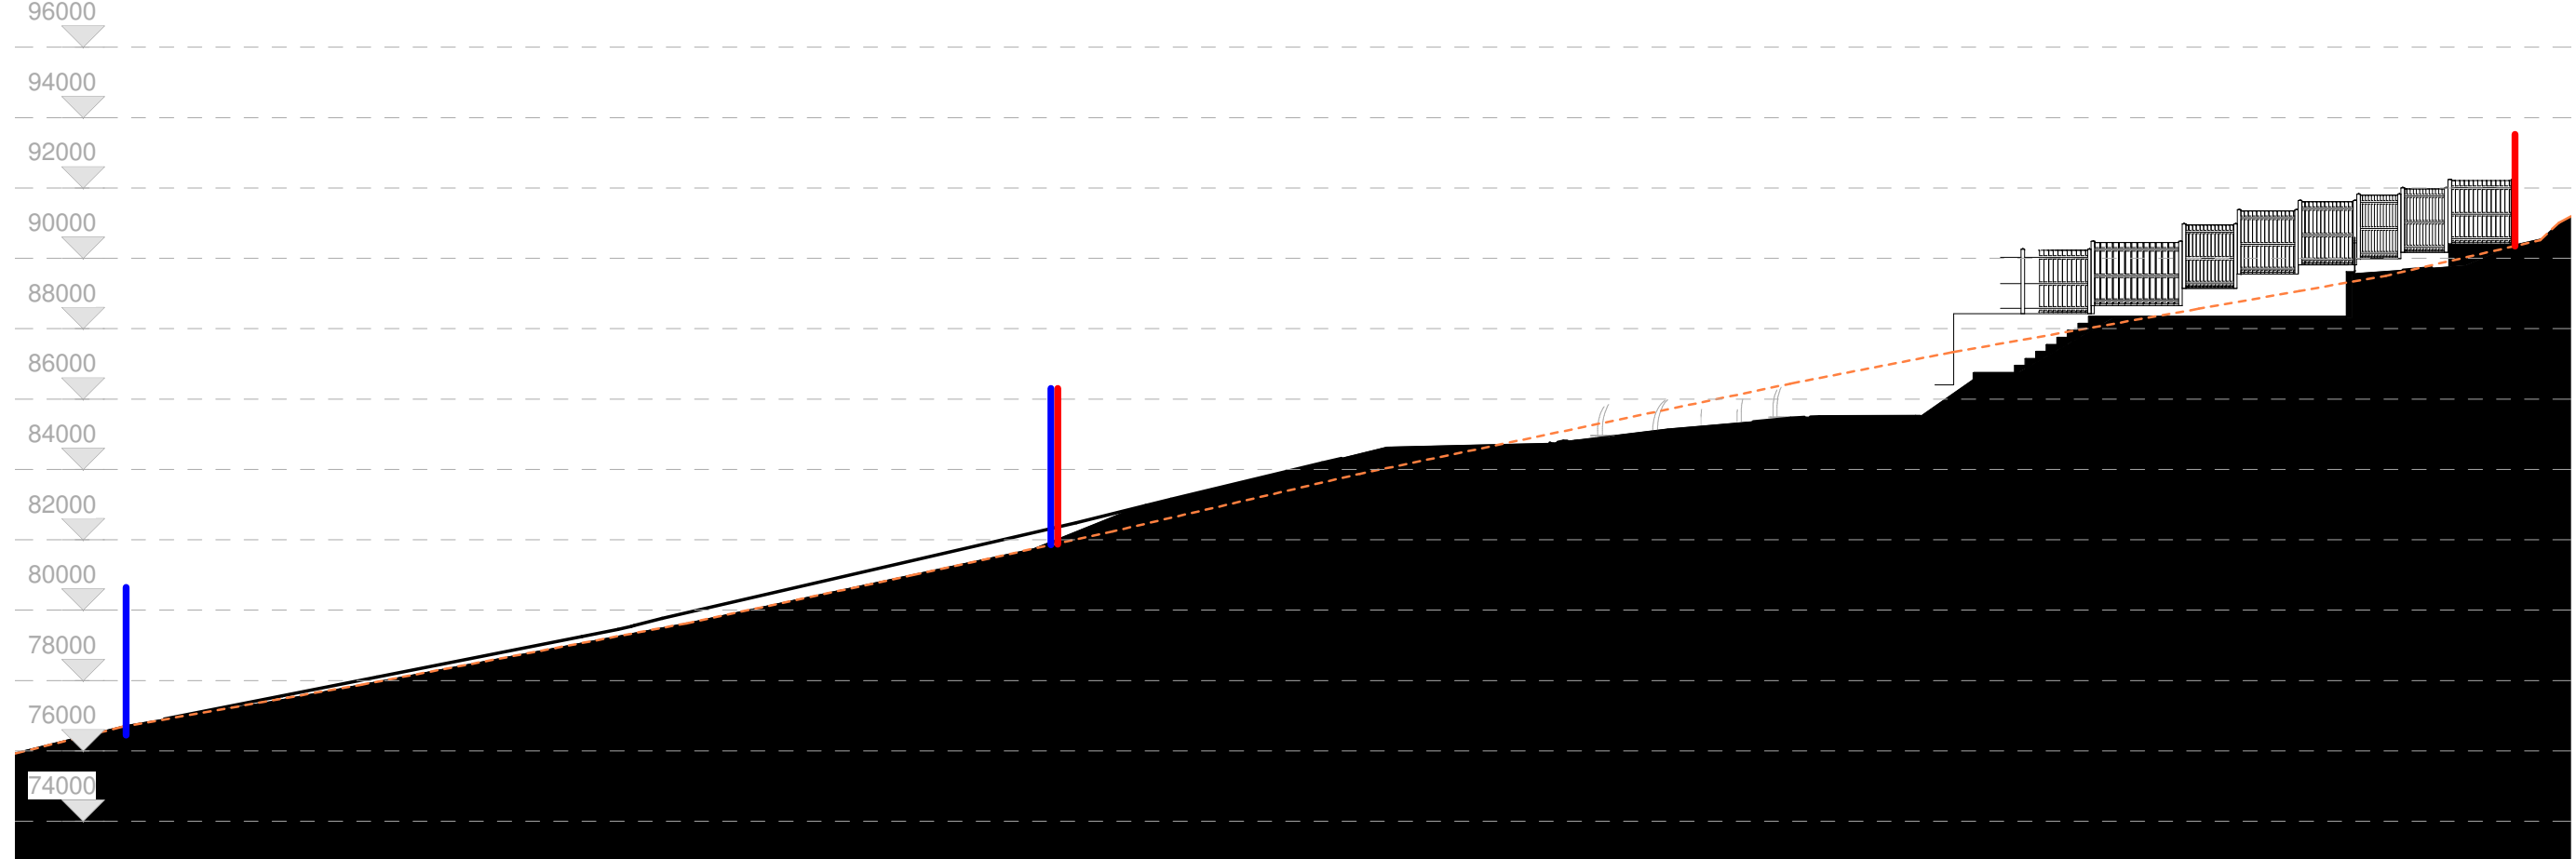

SHORT SECTION 4


1 : 200

----- EXISTING GROUND PROFILE

Rev	Description	Date
A	Redrawn	09-03-22
B	Redrawn	28-6-22
C	Redrawn	20-10-22

STATUS	PURPOSE OF ISSUE
	PLANNING

i.m.*Design Studio*

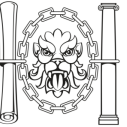

Chartered Institute of
Architectural Technologists
Registered Practice

27 Park Avenue,
Skewen, SA106RU

PROJECT
Maes Ty Canol, Baglan, Port Talbot

TITLE
SITE SECTIONS 1

CLIENT

DRAWN BY JM	CHECKED BY Checker	DATE 15/01/22
SCALE (@ A1) 1 : 200	PROJECT NUMBER Project Number	
DRAWING NUMBER PL0 - A102	REV C	