



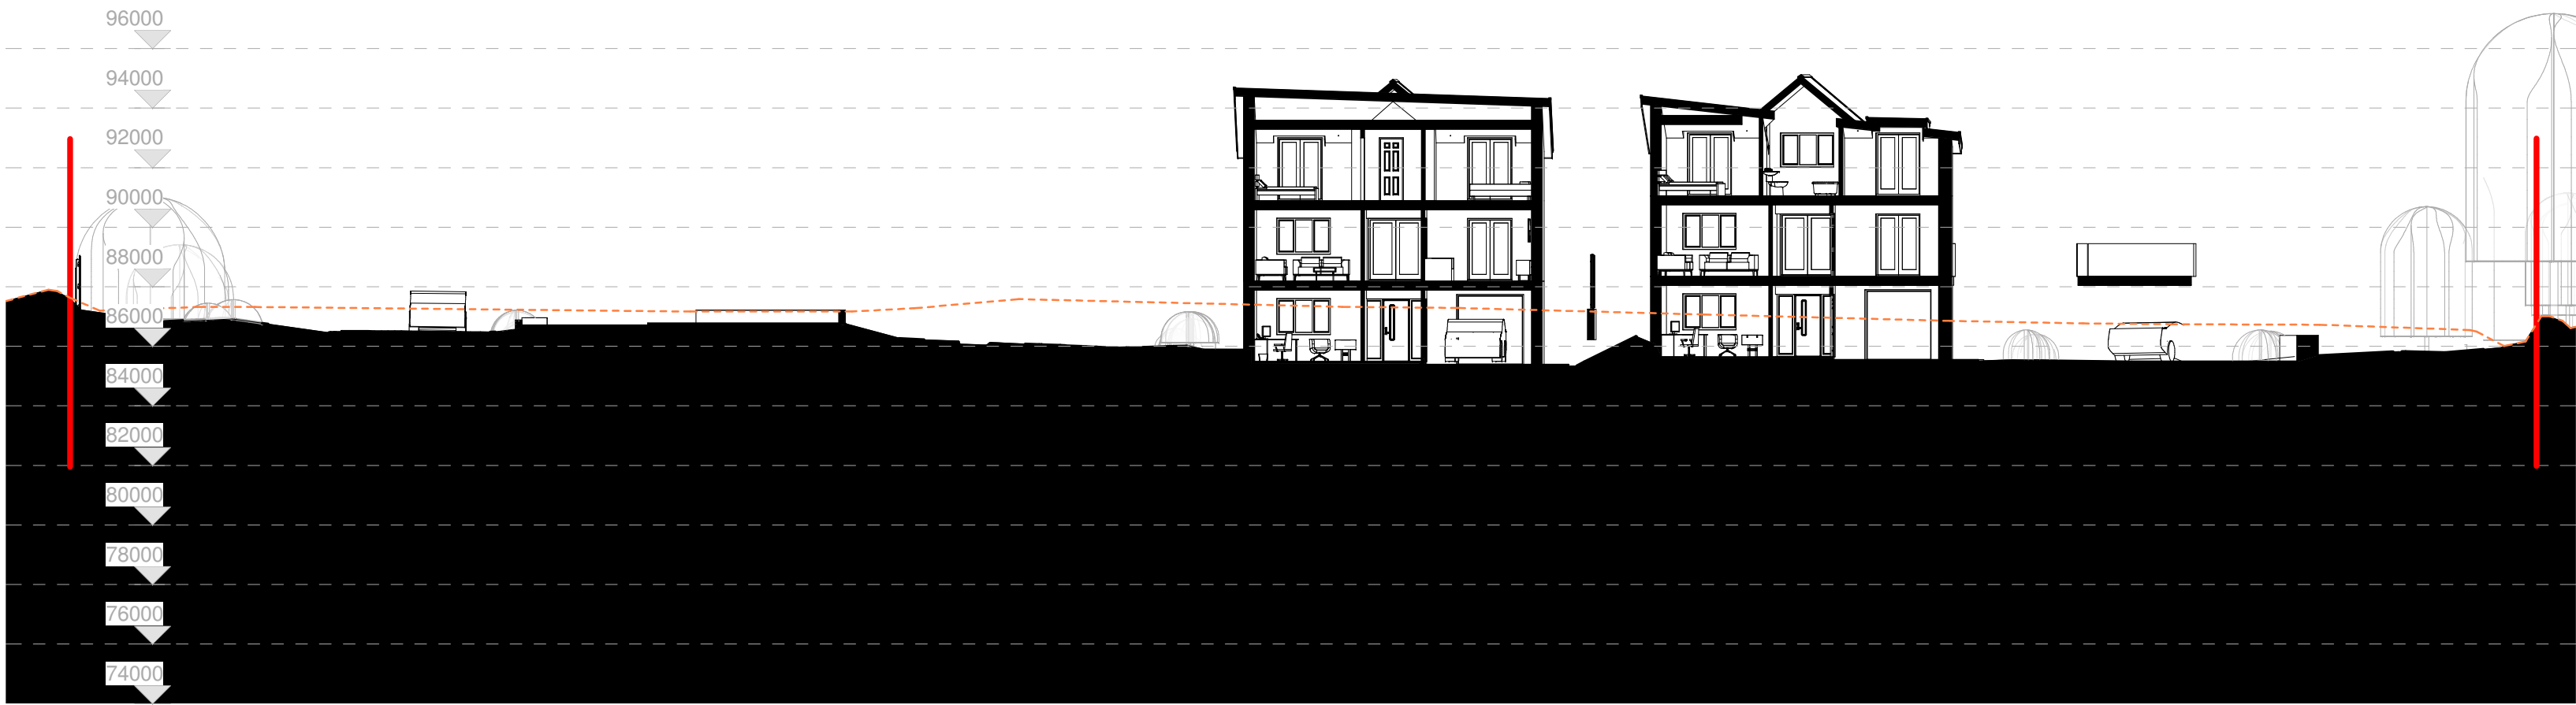


LONG SECTION 4
1 : 200

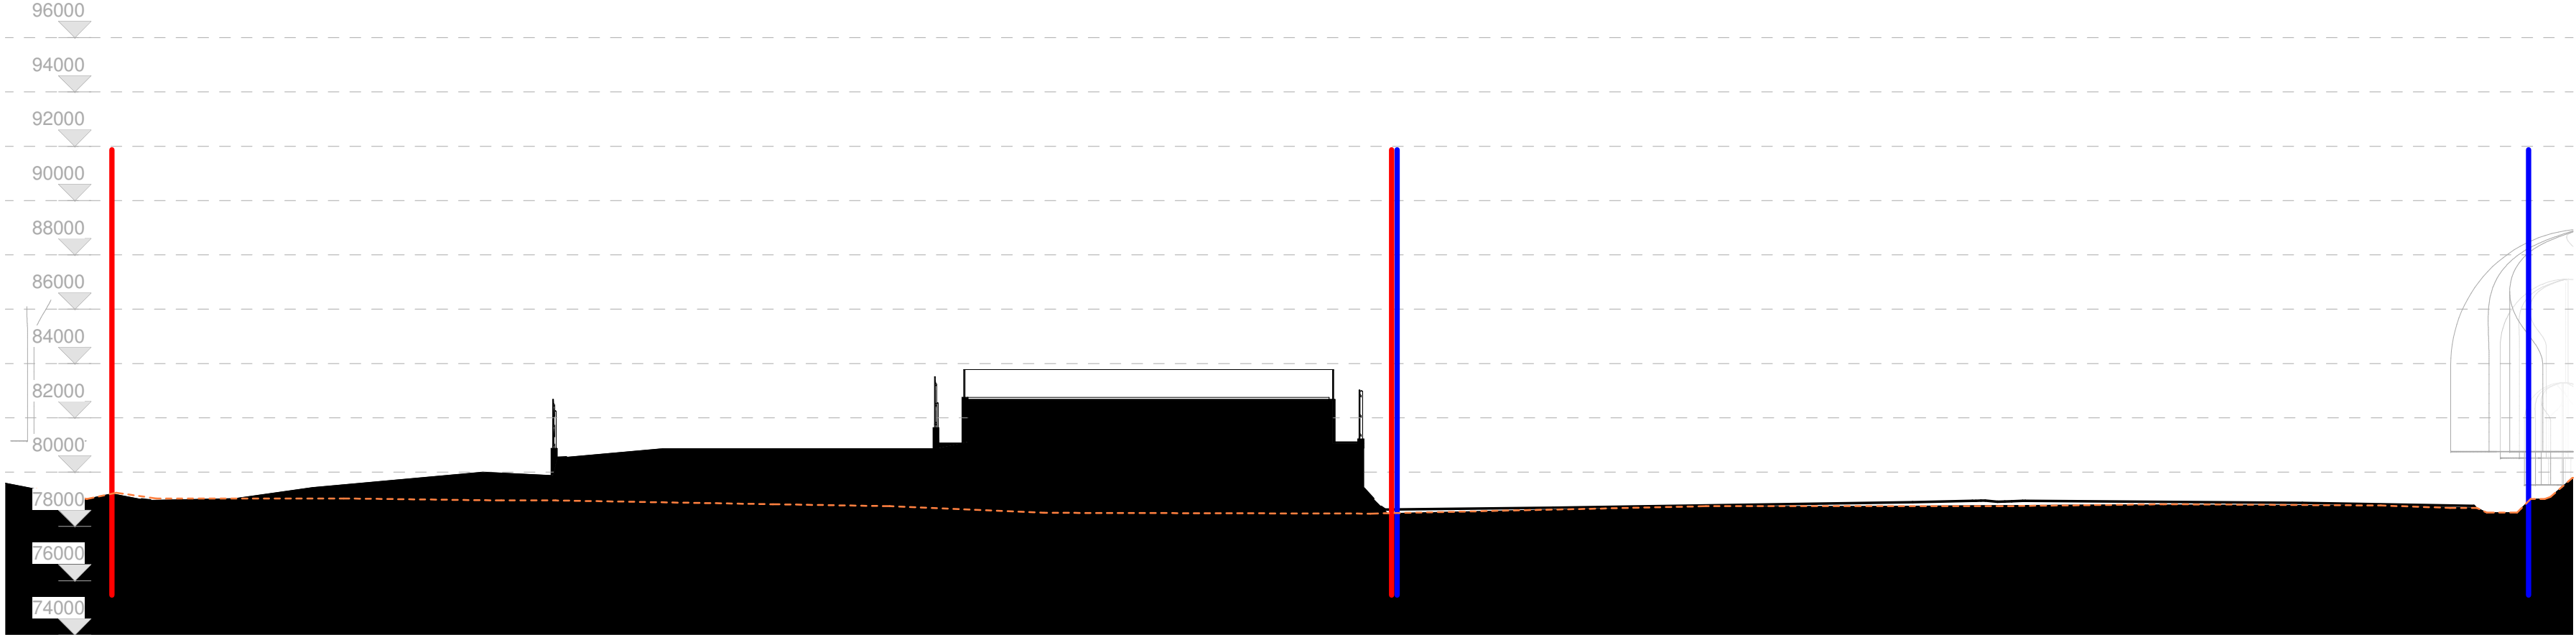


LONG SECTION 5
1 : 200




LONG SECTION 6
1 : 200

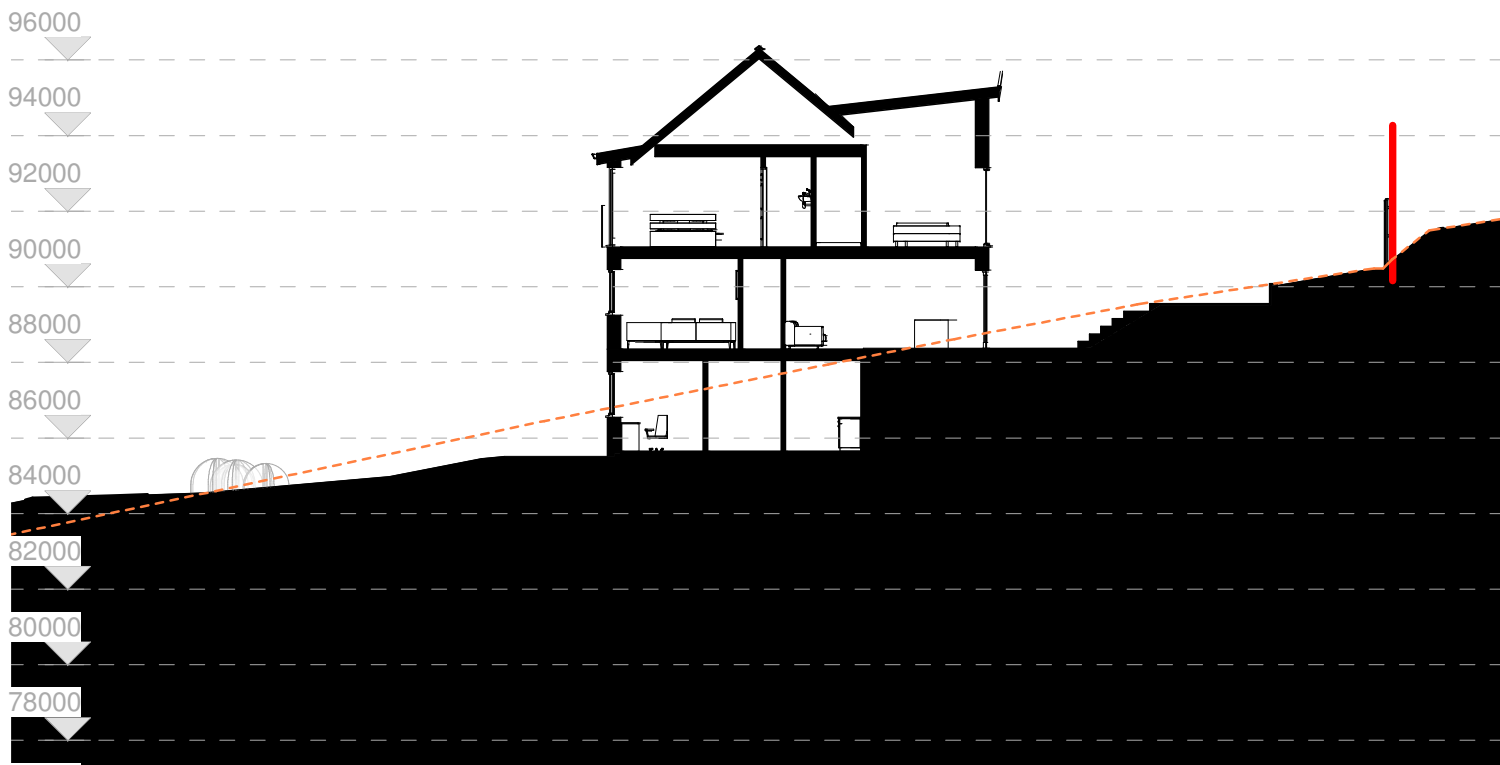


SHORT SECTION 7
1 : 200

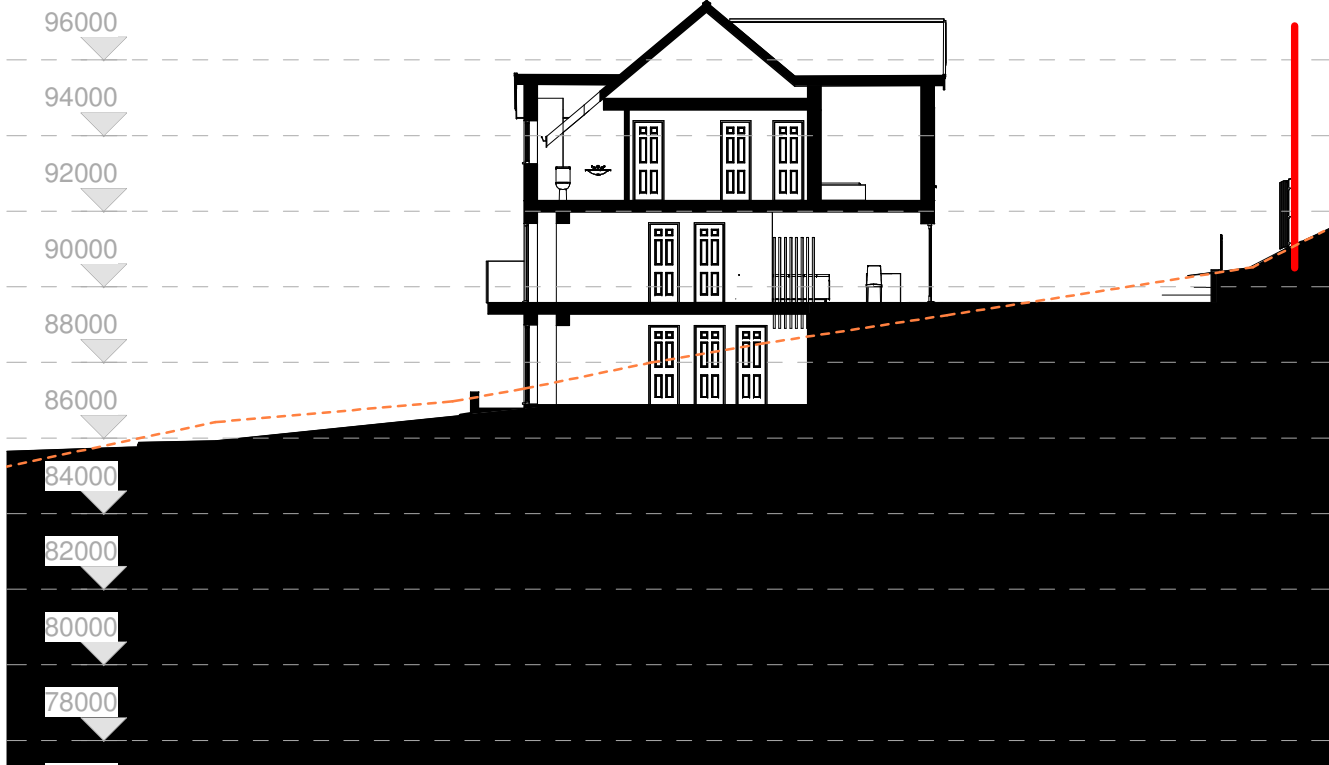

SHORT SECTION 9
1 : 200

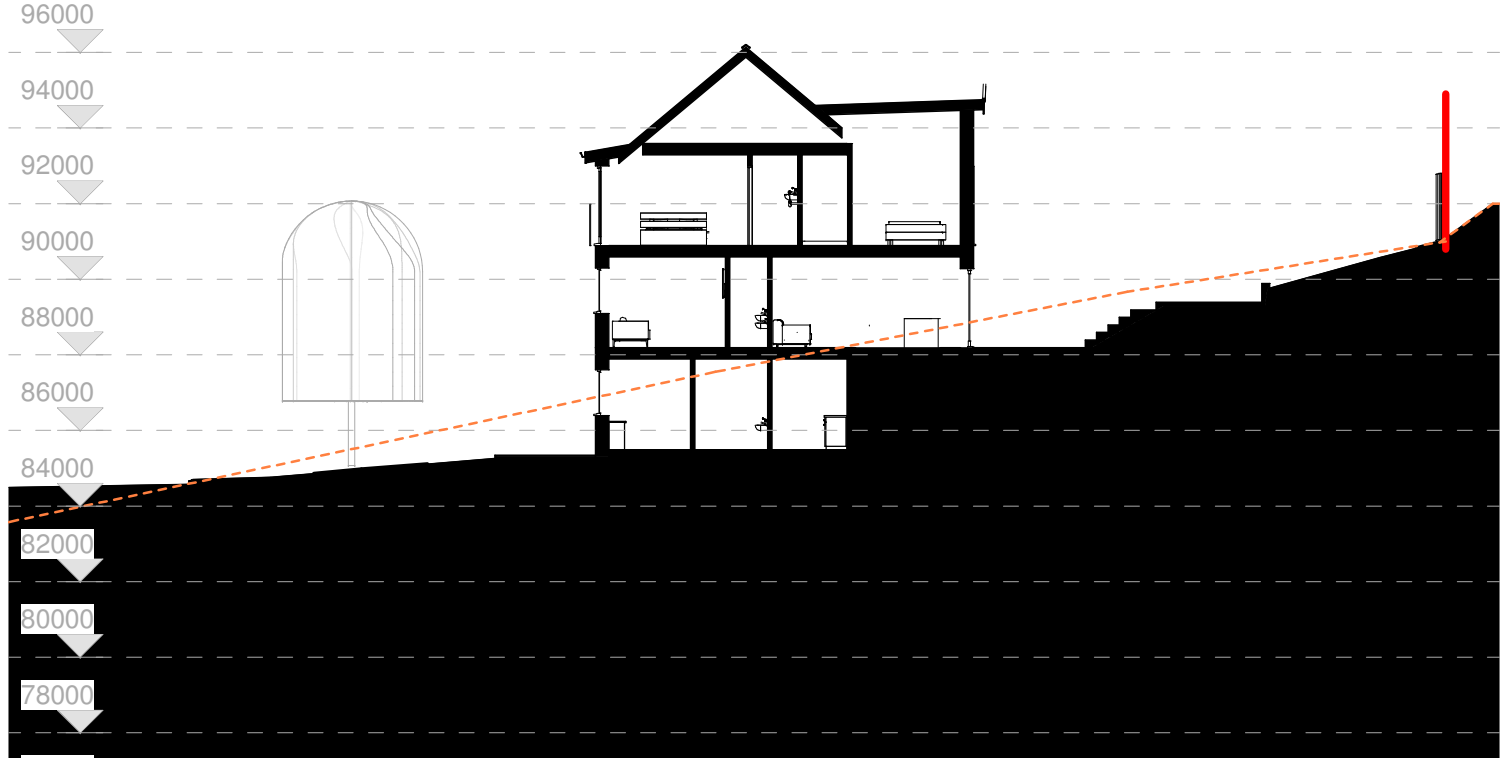

SHORT SECTION 6
1 : 200

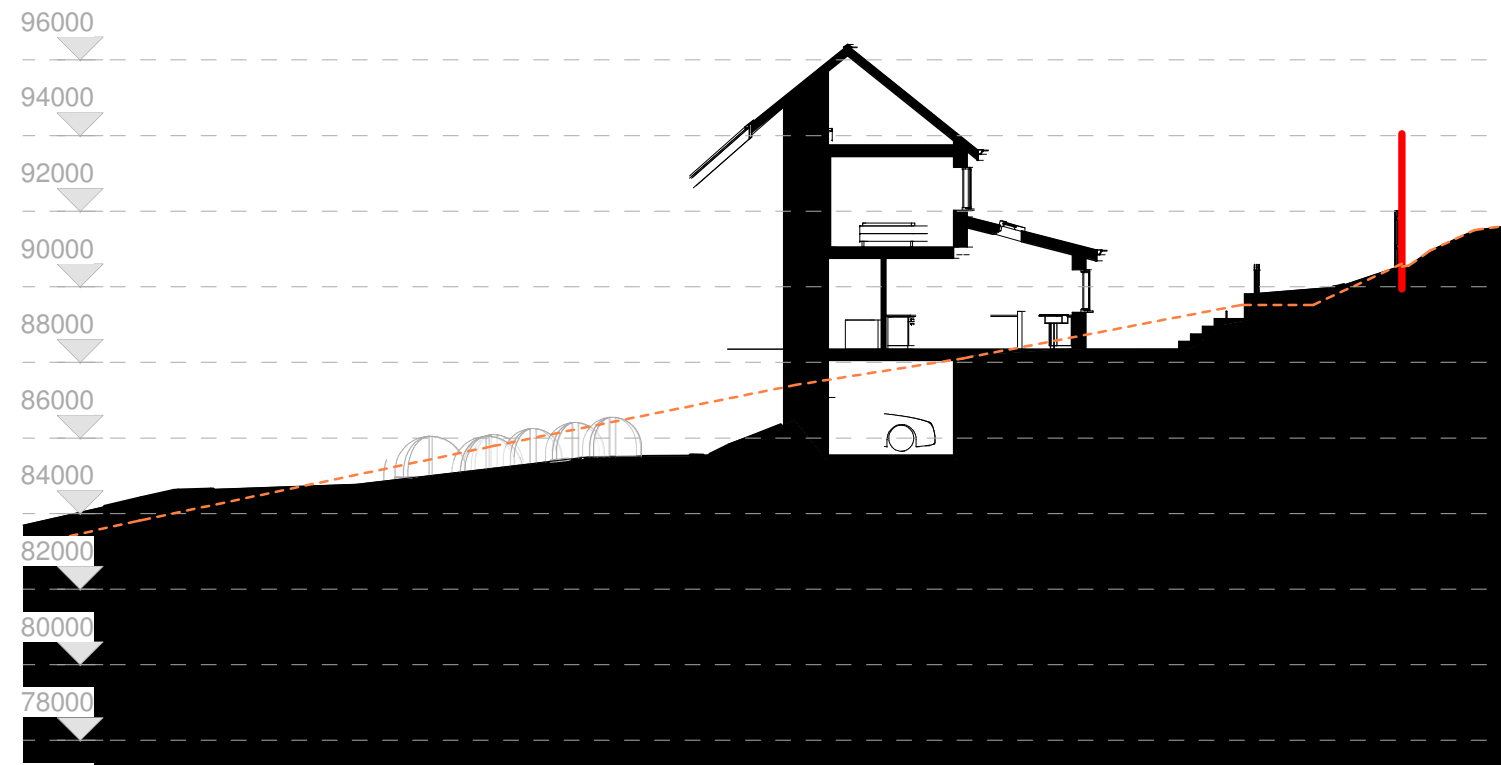


SHORT SECTION 8
1 : 200

Rev	Description	Date
A	Redrawn	28-6-22
B	Redrawn	20-10-22

STATUS	PURPOSE OF ISSUE

i.m.*Design Studio*

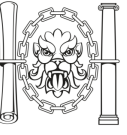

Chartered Institute of
Architectural Technologists
Registered Practice

27 Park Avenue,
Skewen, SA106RU

PROJECT
Maes Ty Canol,
Baglan, Port Talbot

TITLE
SITE SECTIONS 3

CLIENT

DRAWN BY Author	CHECKED BY Checker	DATE 04/04/22
SCALE (@ A1) 1 : 200		PROJECT NUMBER Project Number
DRAWING NUMBER PL0 - A105		REV B