



Superseded

Project Title: 3 Heol Las, Swansea,	Drawing Title: Proposed Detached Shed	Client: Richard Rose	Date: Feb 2022	Drawn By: SLM	Revision:
S48 4PR		Drawing Number: 0261 - 06	Scale: 1:50 @ A2	Issue:	Revision Date:

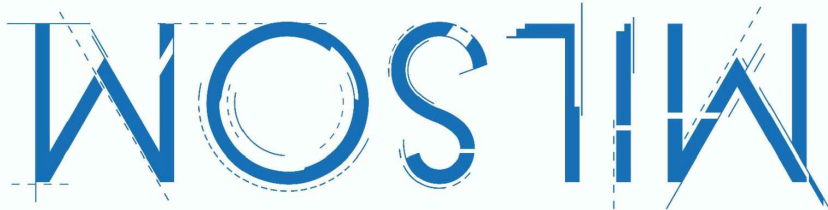


Section CC - Proposed


Proposed South Facing Elevation - Shed

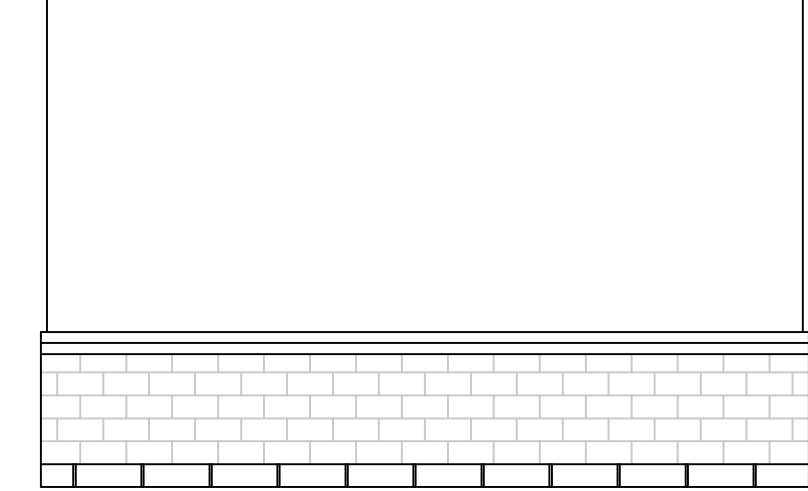


Proposed West Facing Elevation - Shed

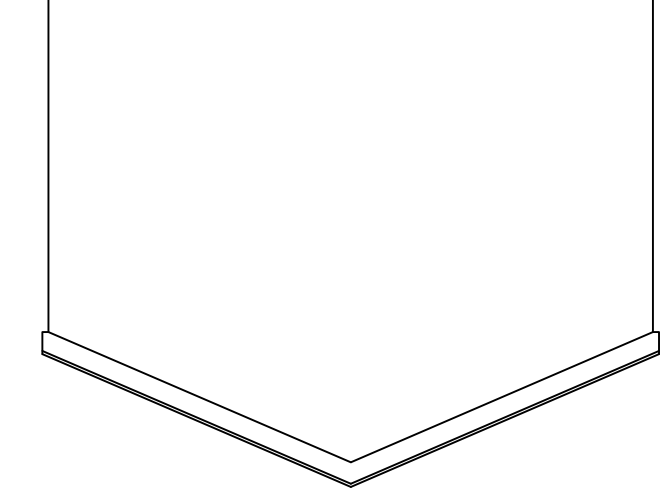

Proposed East Facing Elevation - Shed

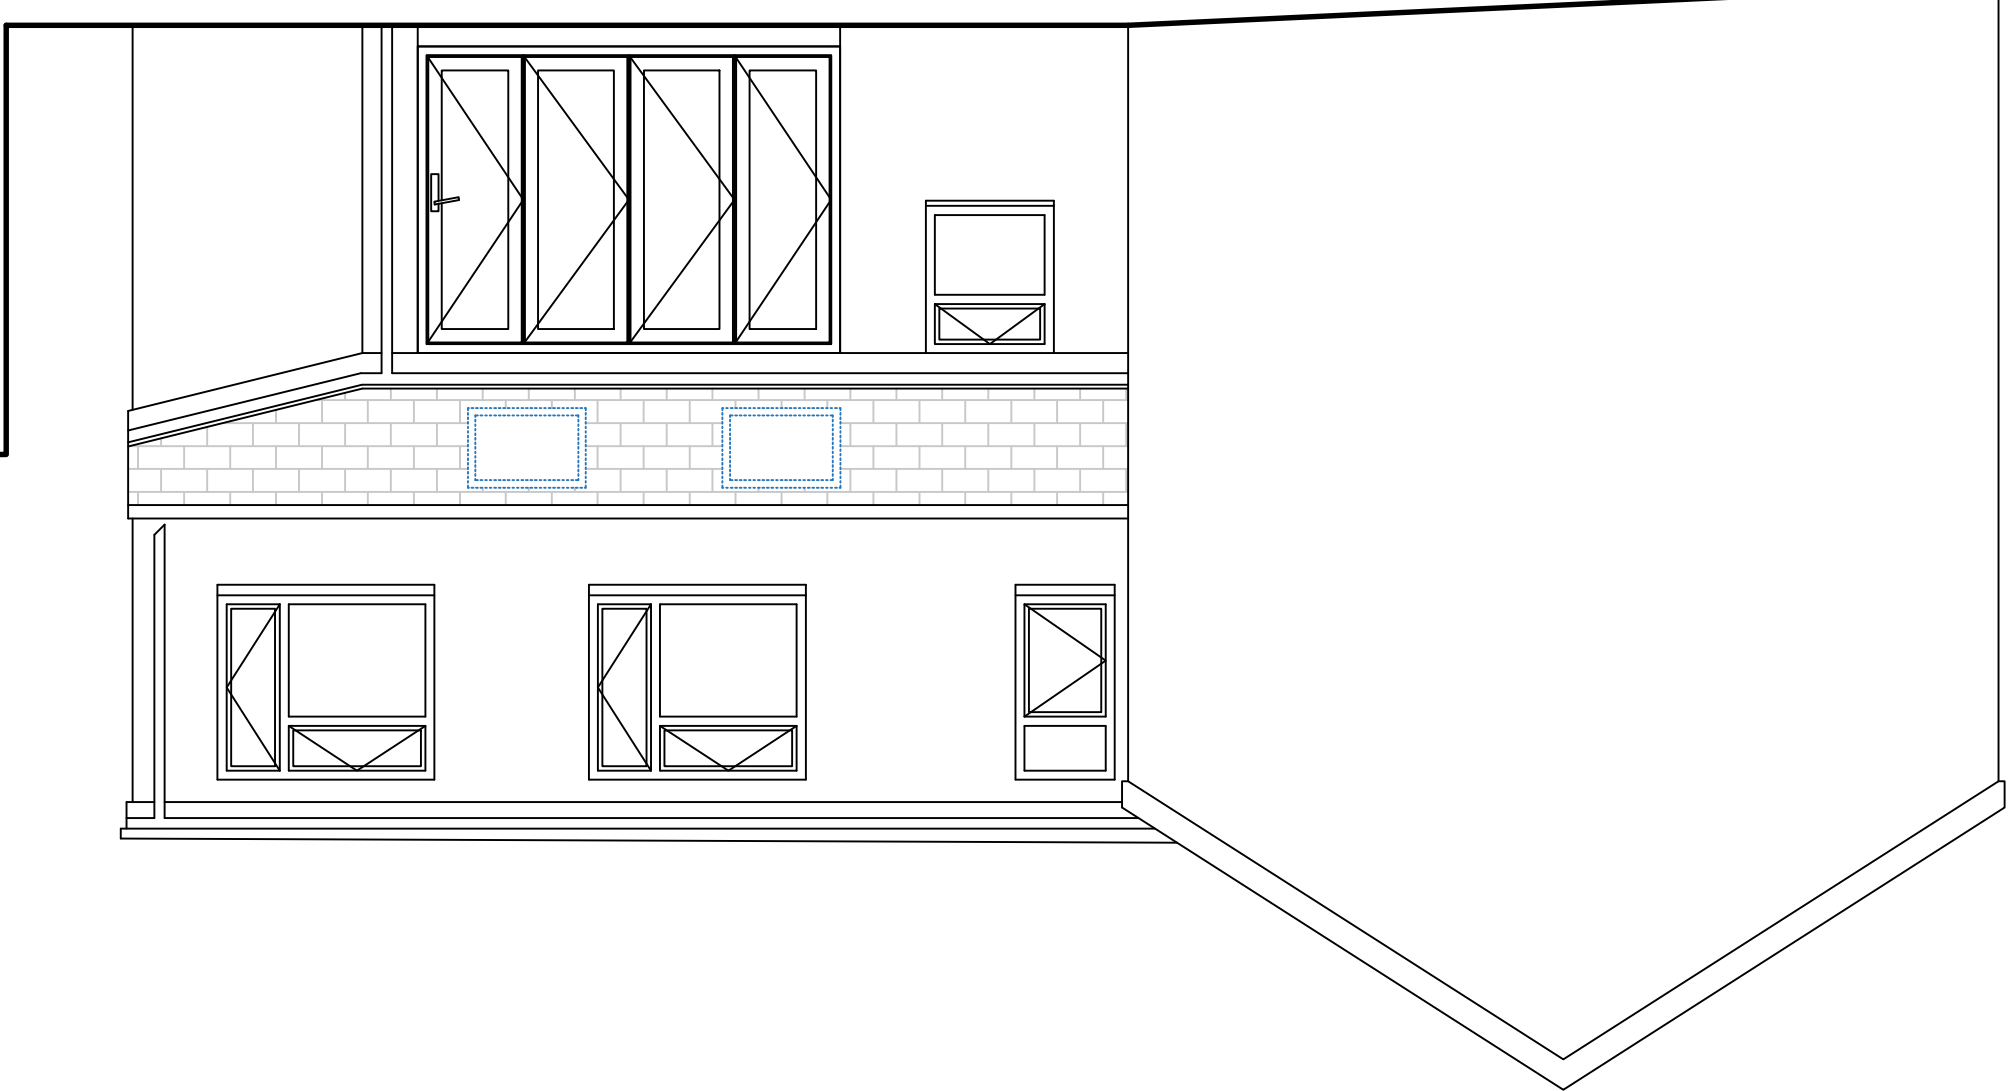

Section BB

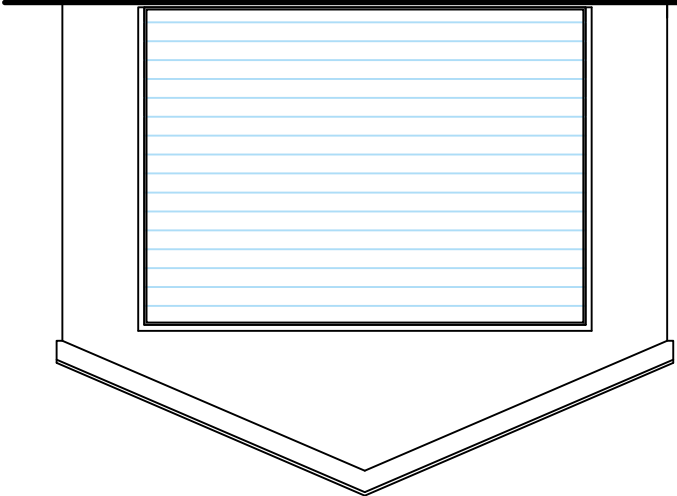

Proposed North Facing Elevation - Shed

