


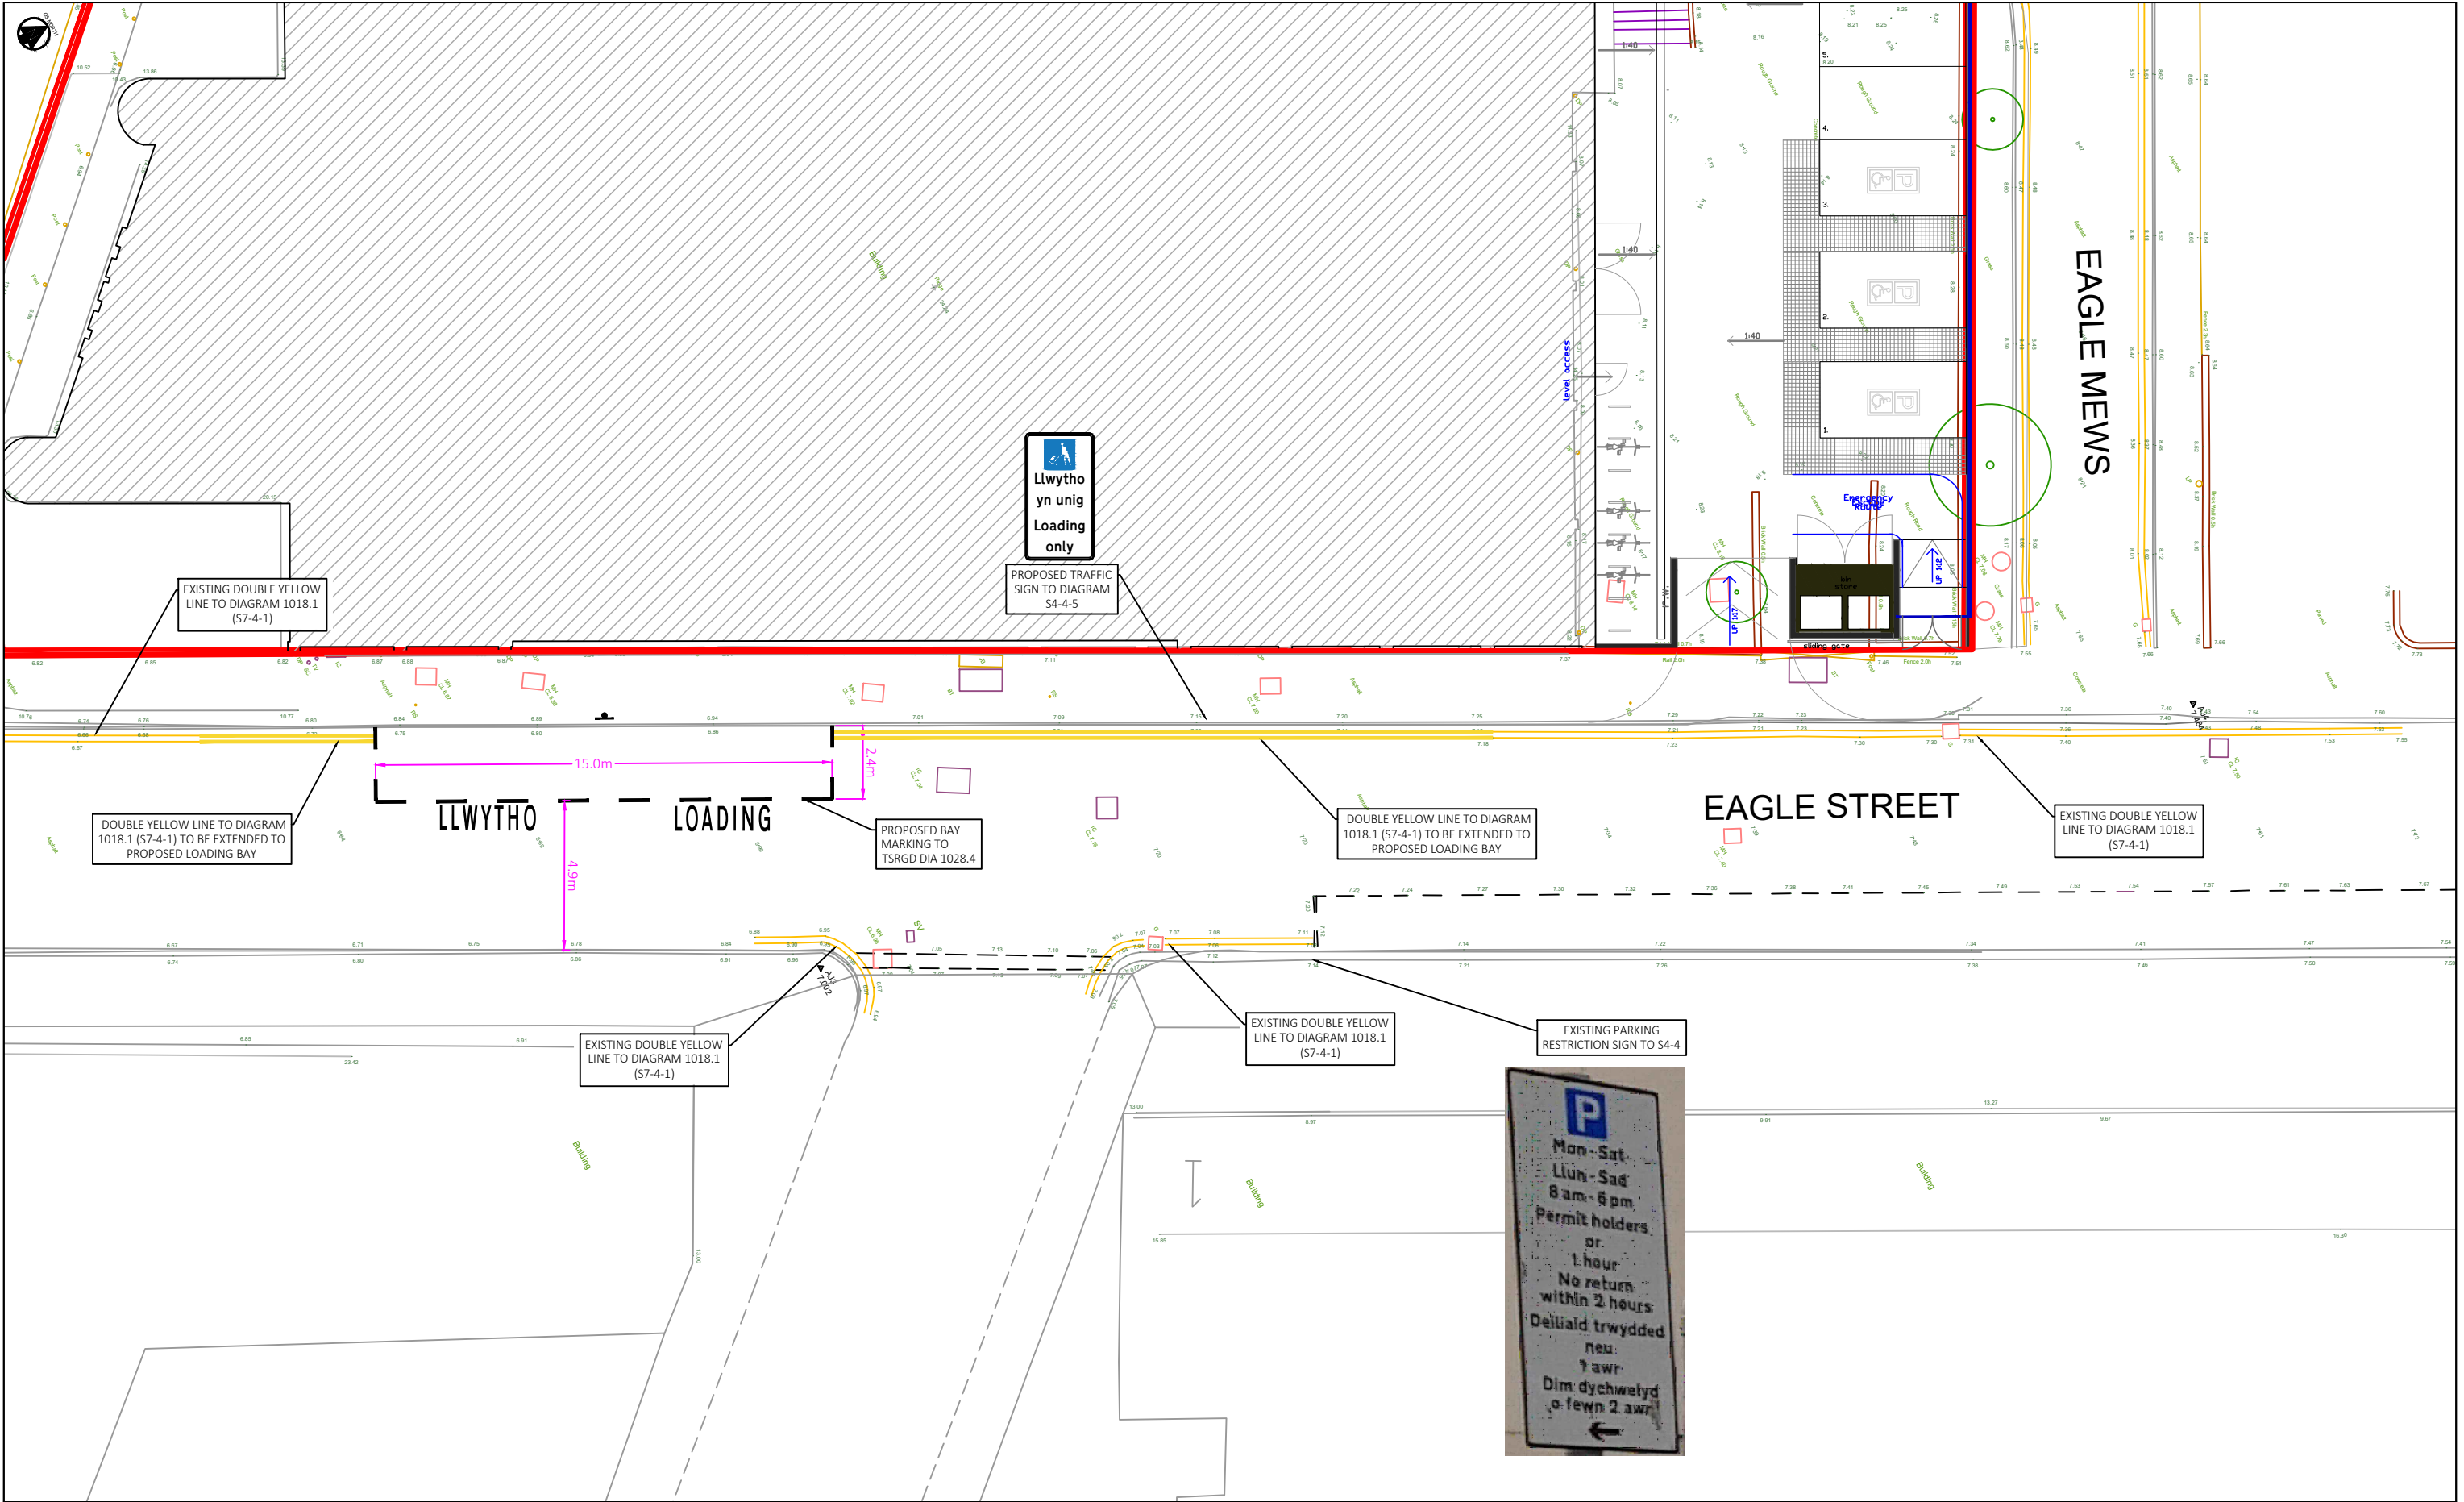

KEY PLAN PROPOSED CARRIAGEWAY MARKINGS SITE BOUNDARY	NOTES DRAWING IS FOR INFORMATION PURPOSES ONLY, NOT TO BE USED FOR CONSTRUCTION.	NOTES (CONTINUED)	REVISIONS (CONTINUED)	REVISIONS	Hydrock MERCHANTS' HOUSE NORTH WAPPING ROAD BRISTOL BS1 4RW t: (0117) 9459 225 e: bristol@hydrock.com	EXISTING PARKING RESTRICTIONS AND PROPOSED LOADING BAY ON EAGLE STREET			
					CLIENT NEATH PORT TALBOT COUNTY BOROUGH COUNCIL		HYDROCK PROJECT NO. 10892	SCALE @ A3 1:200	
					PROJECT PORT TALBOT PLAZA REDEVELOPMENT		STATUS DESCRIPTION INFORMATION		STATUS S2
					AMENDED TO LHA COMMENT		DRAWING NO. (PROJECT CODE-ORIGINATOR-ZONE-LEVEL-TYPE-ROLE-NUMBER) 10892-HYD-XX-XX-DR-TP-0103		REVISION P02
					P02	ISSUED BY R.OSBORNE	APPROVED BY 12/10/22 N.BUCKMAN	APPROVED BY 12/10/22 N.BUCKMAN	APPROVED BY 12/10/22 N.BUCKMAN
P01	ISSUED BY R.OSBORNE	APPROVED BY 21/04/22 N.BUCKMAN	APPROVED BY 21/04/22 N.BUCKMAN	APPROVED BY 21/04/22 N.BUCKMAN					