



1800mm high timber fence

100x100mm treated s.w. posts set into mass concrete foundation.

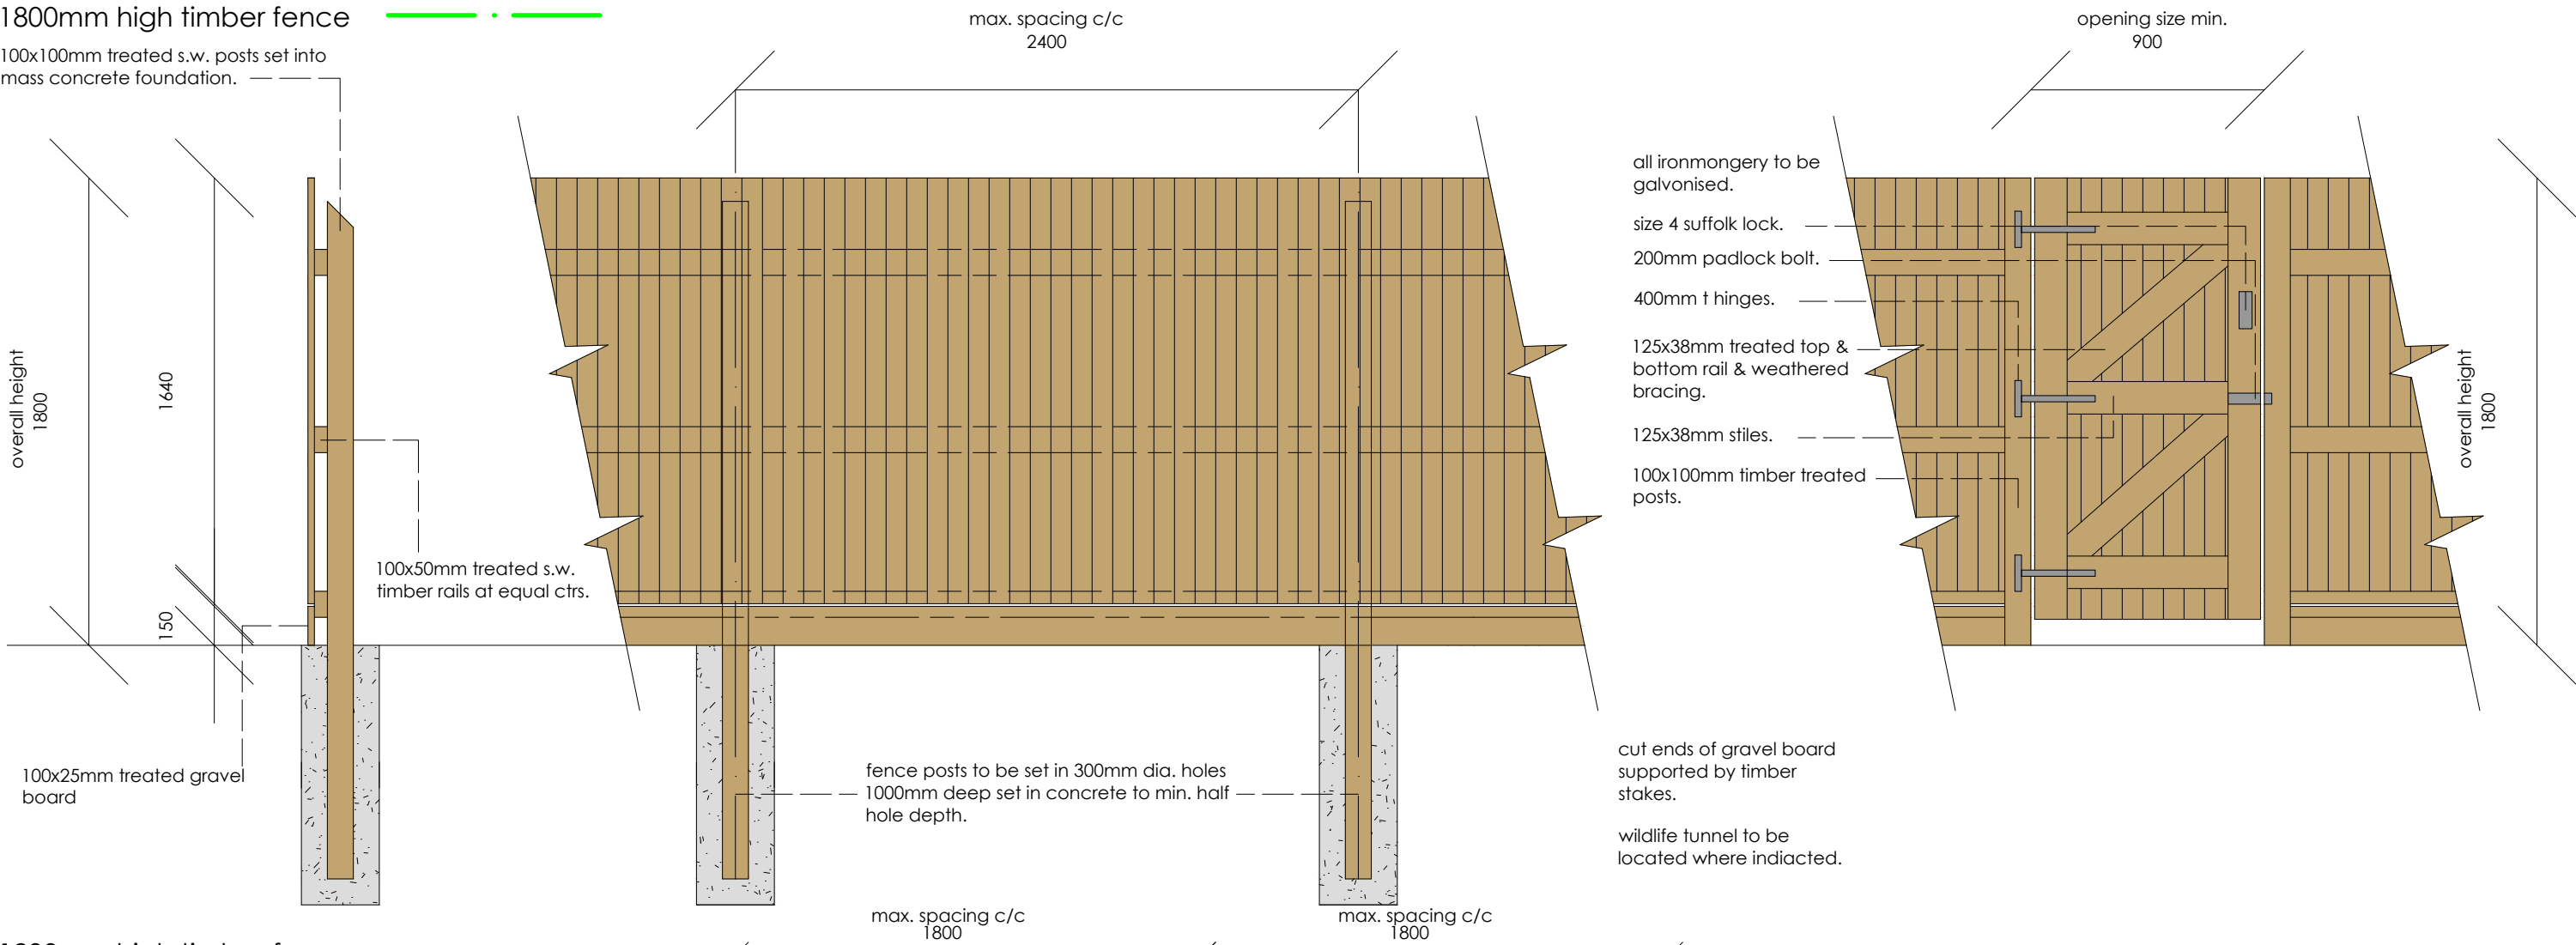

1200mm high timber fence

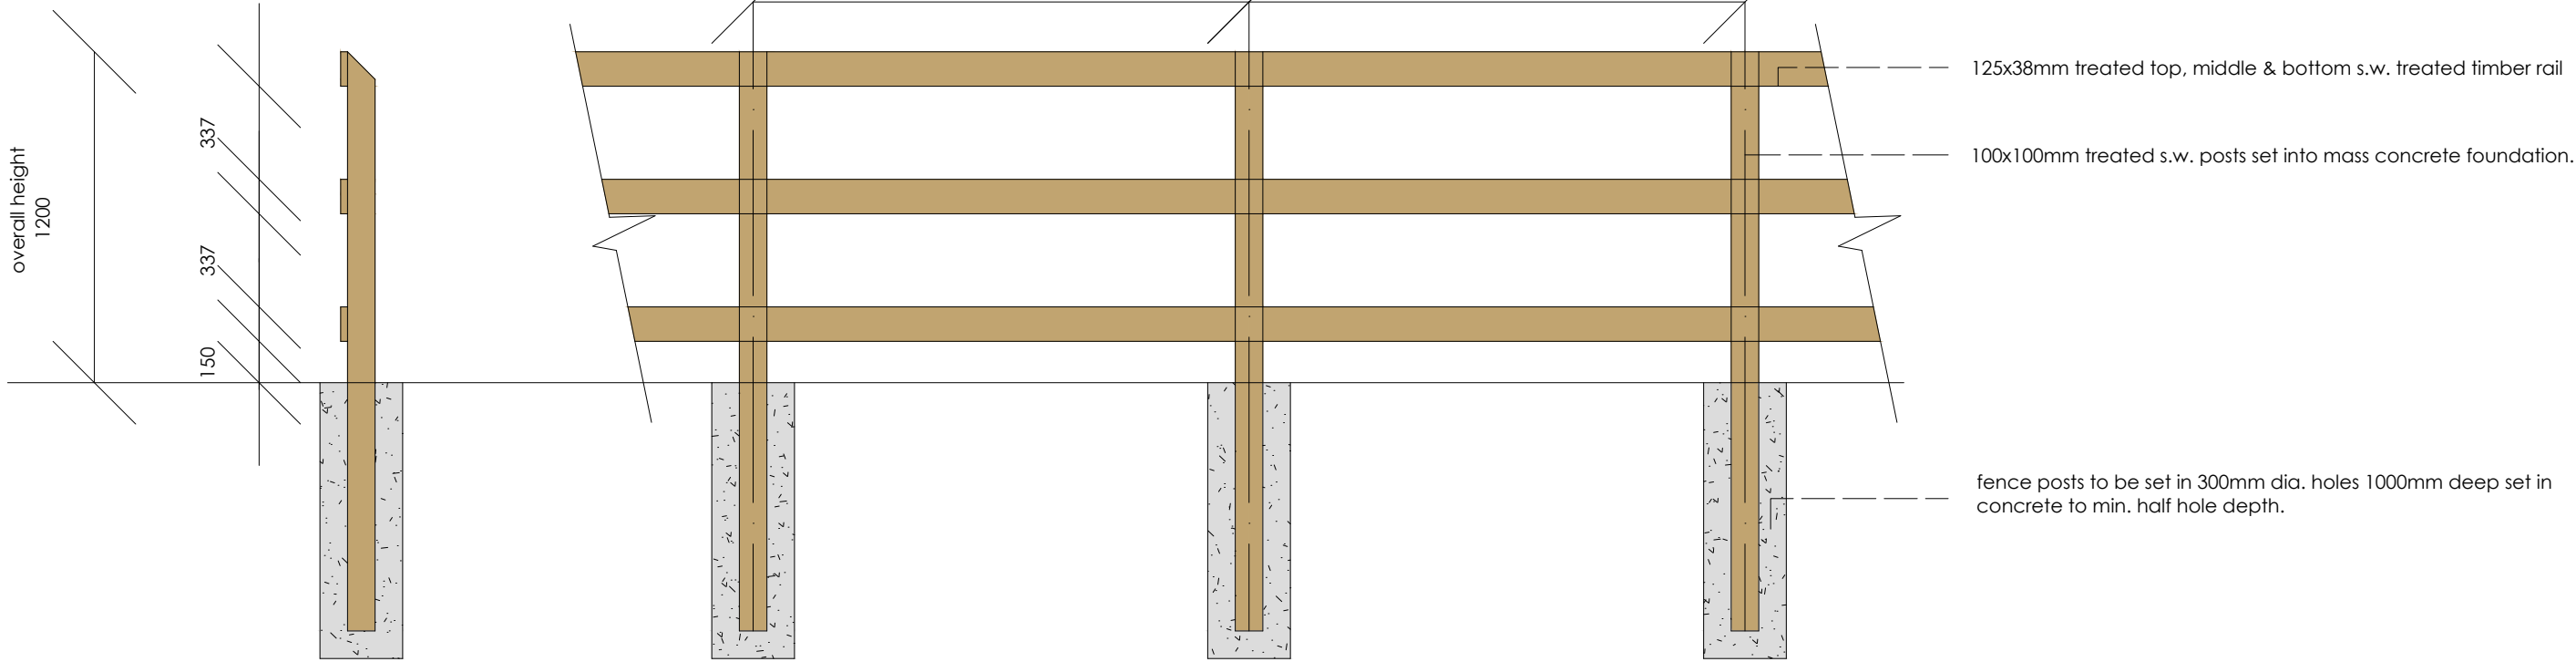

revision	
a	
b	
c	
d	
e	
f	
g	

project	drawing	date
LAND @ UPLANDS, CWMGORS, NEATH PORT TALBOT	BOUNDARY TREATMENTS	OCTOBER 2022
client	drawing no.	scale
MR MORGAN LEWIN	22.265.09	@ A3
www.iplanarchitecture.co.uk	hello@iplanarchitecture.co.uk	07765 660189