
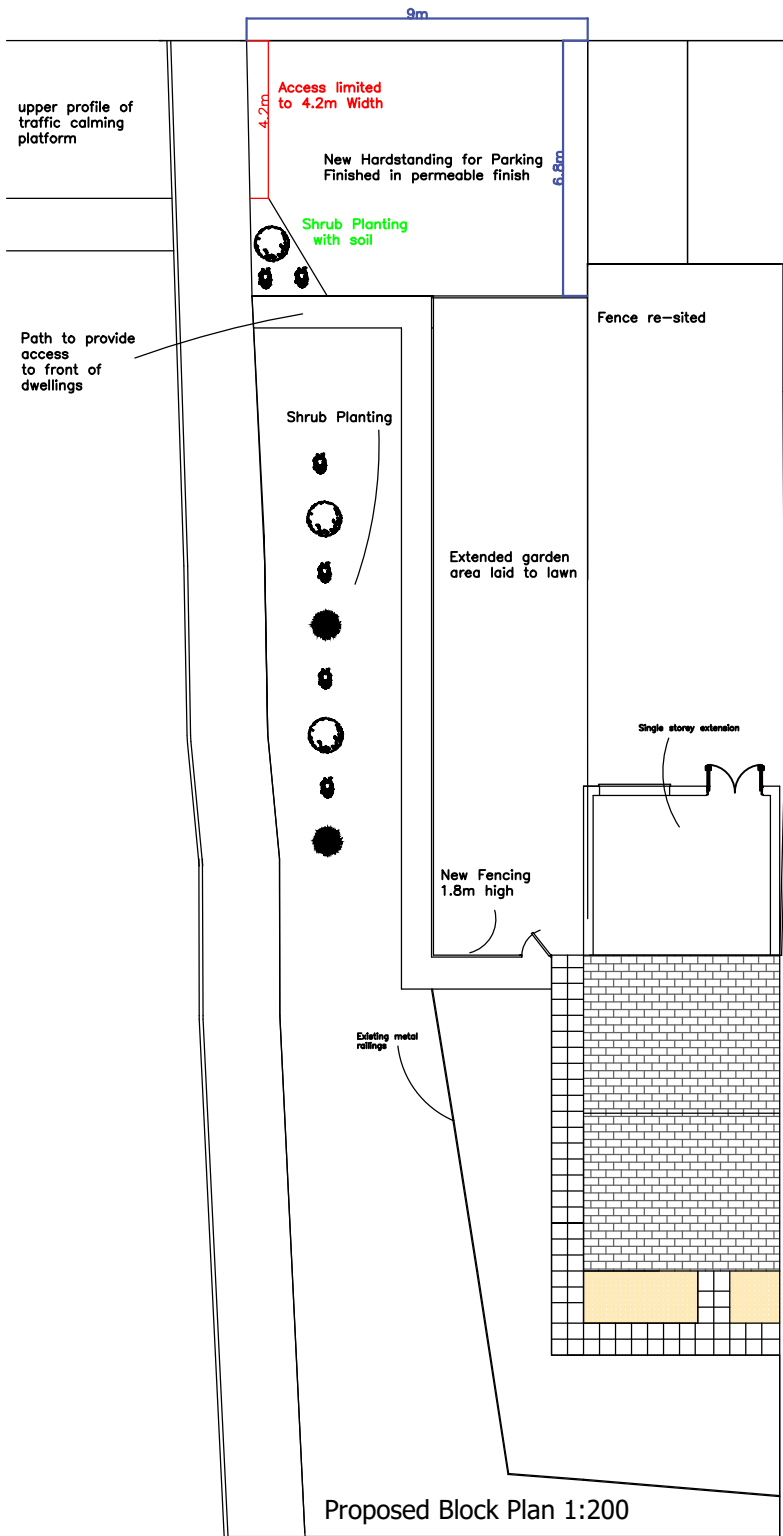


Superseded

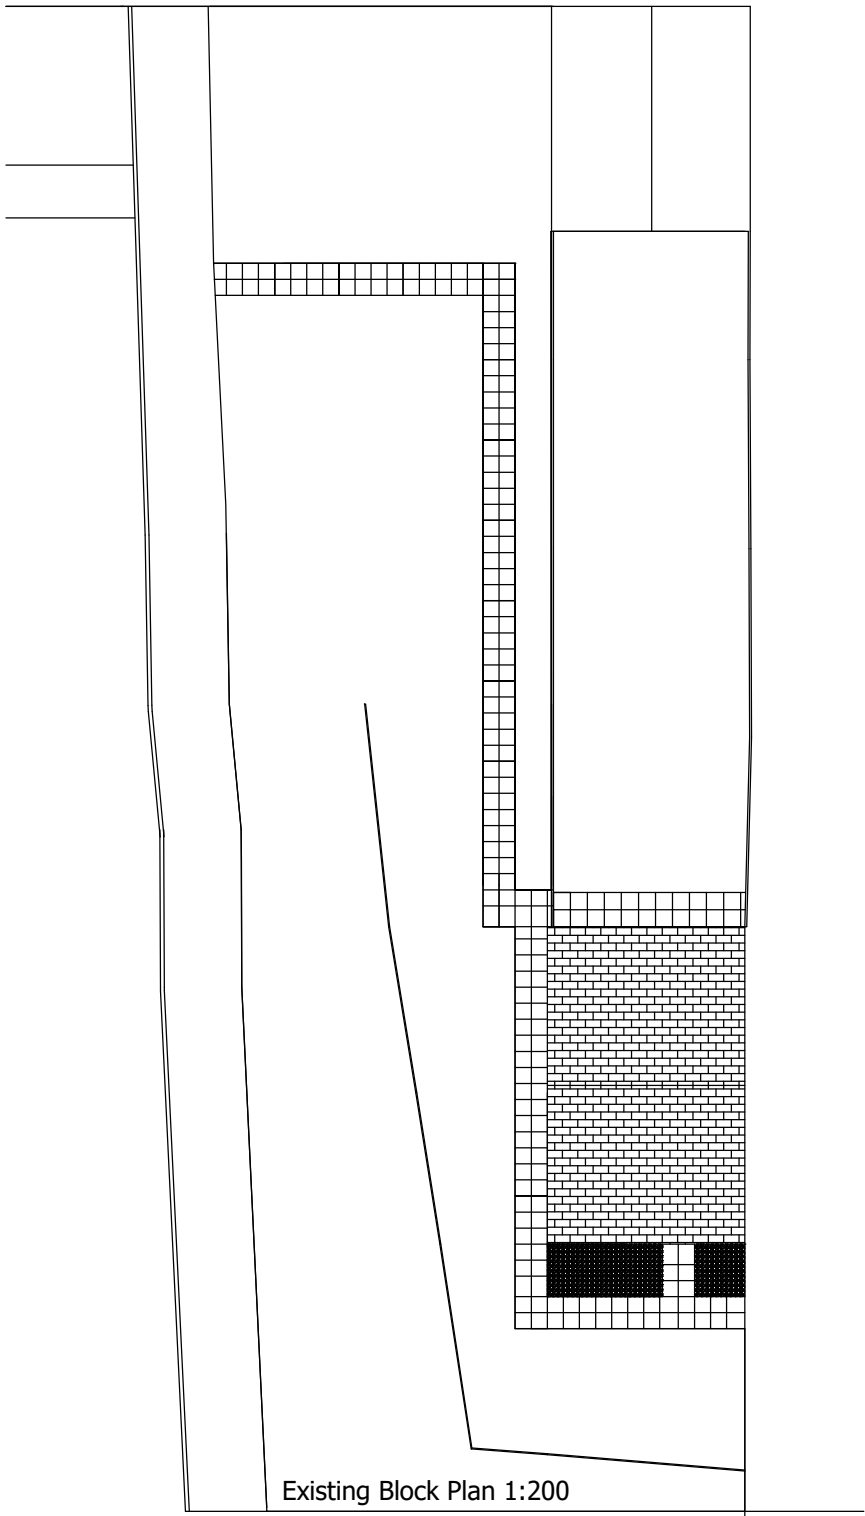

Ecological Enhancement
Native Shrub Planting to comprise of:
2 x Broom (Cytisus Scoparius)
2 x Tutsan (Hypericum androsaemum)
Mixture of native shrubs to include
Siberian Dogwood and Berberis thunbergii

Title: Proposed Block Plan
Drawing No.: SE/03/b (Amended as per Officer Advice)
Project: Extension, fence, driveway
Date: October 2022

Site: 2 Parc Gilbertson,
Pontardawe

Liam Jones MRTPI

