

LEGEND

SELF SERVICE MACHINE/
EQUIPMENT/FURNITURE
BEING REMOVED

SELF SERVICE MACHINE/
EQUIPMENT/FURNITURE
BEING RELOCATED

SELF SERVICE MACHINE/
EQUIPMENT/FURNITURE
BEING INSTALLED

AREA OF REQUIRED ADJUSTMENT
(EXISTING / PROPOSED)


SCOPE OF WORKS

INTERNAL

- 2No. existing internal self-service machines to be replaced with new models, through same centre lines / apertures as the existing. Existing apertures located within modern stud partition to be altered to suit new machines. Wall made good to match and redecorated.
- Existing self service machines to be relocated to position shown.
- 3No. new privacy fins installed to partition.
- New section of vinyl flooring to extent shown, to replace existing modern vinyl flooring effected by works.
- 1No. new free standing machine installed to back office area adjacent to counters.
- New marketing installed internally including wall mounted 'Fast track' totem.

EXTERNAL

- Refer to PR03-PL1 for external scope.

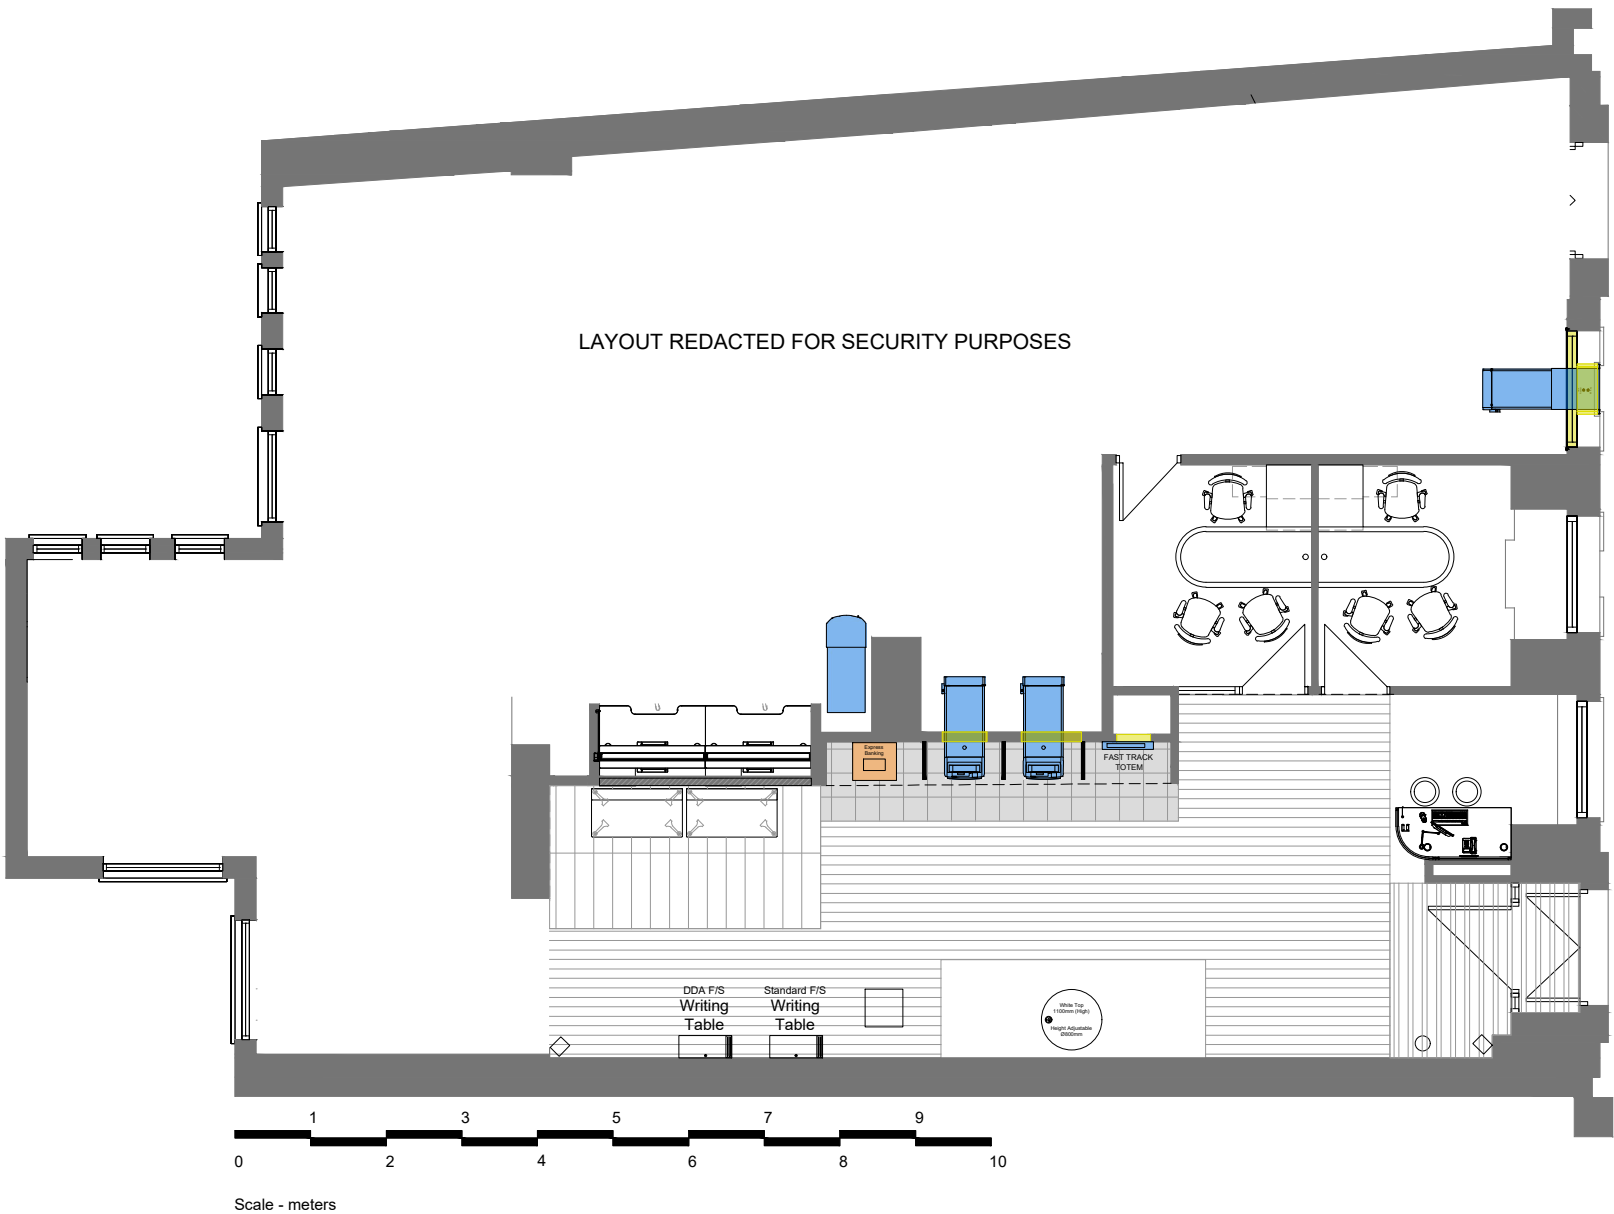

Notes:		Rev	Date	Notes	Rev	Date	Notes
Copyright of this drawing is reserved by AXIS Architecture and issued on the condition that it is not copied, reproduced or disclosed to any third party either wholly or in part without the consent in writing of AXIS Architecture. The contractor must verify all dimensions on site before making shop drawings or commencing work of any kind. No dimensions to be scaled from this drawing.		RESIDUAL RISK Wherever possible unnecessary risk is designed out of these proposals. Where residual risk remains this is assessed and identified on the relevant drawings with this symbol. Refer to the note and the relevant measures in the Health + Safety documentation					
Client Corporate Real Estate		Project Neath SSIP		Title Proposed Plans Ground Floor Overall			
Status PLANNING DRAWING		Scale A1 1:50	A3 1:100	Date 28/10/22	Drawn RP	Checked -	Job No. 27637-054-PR01-PL1
AXIS Architecture and Design Ltd, Talbot Chambers, 2-6 North Church Street, Sheffield, S1 2DH.		tel: +44(0)114 2490944 fax: +44(0)114 2490966 www.axis-architecture.com designed@axis-architecture.com		AXIS architecture			