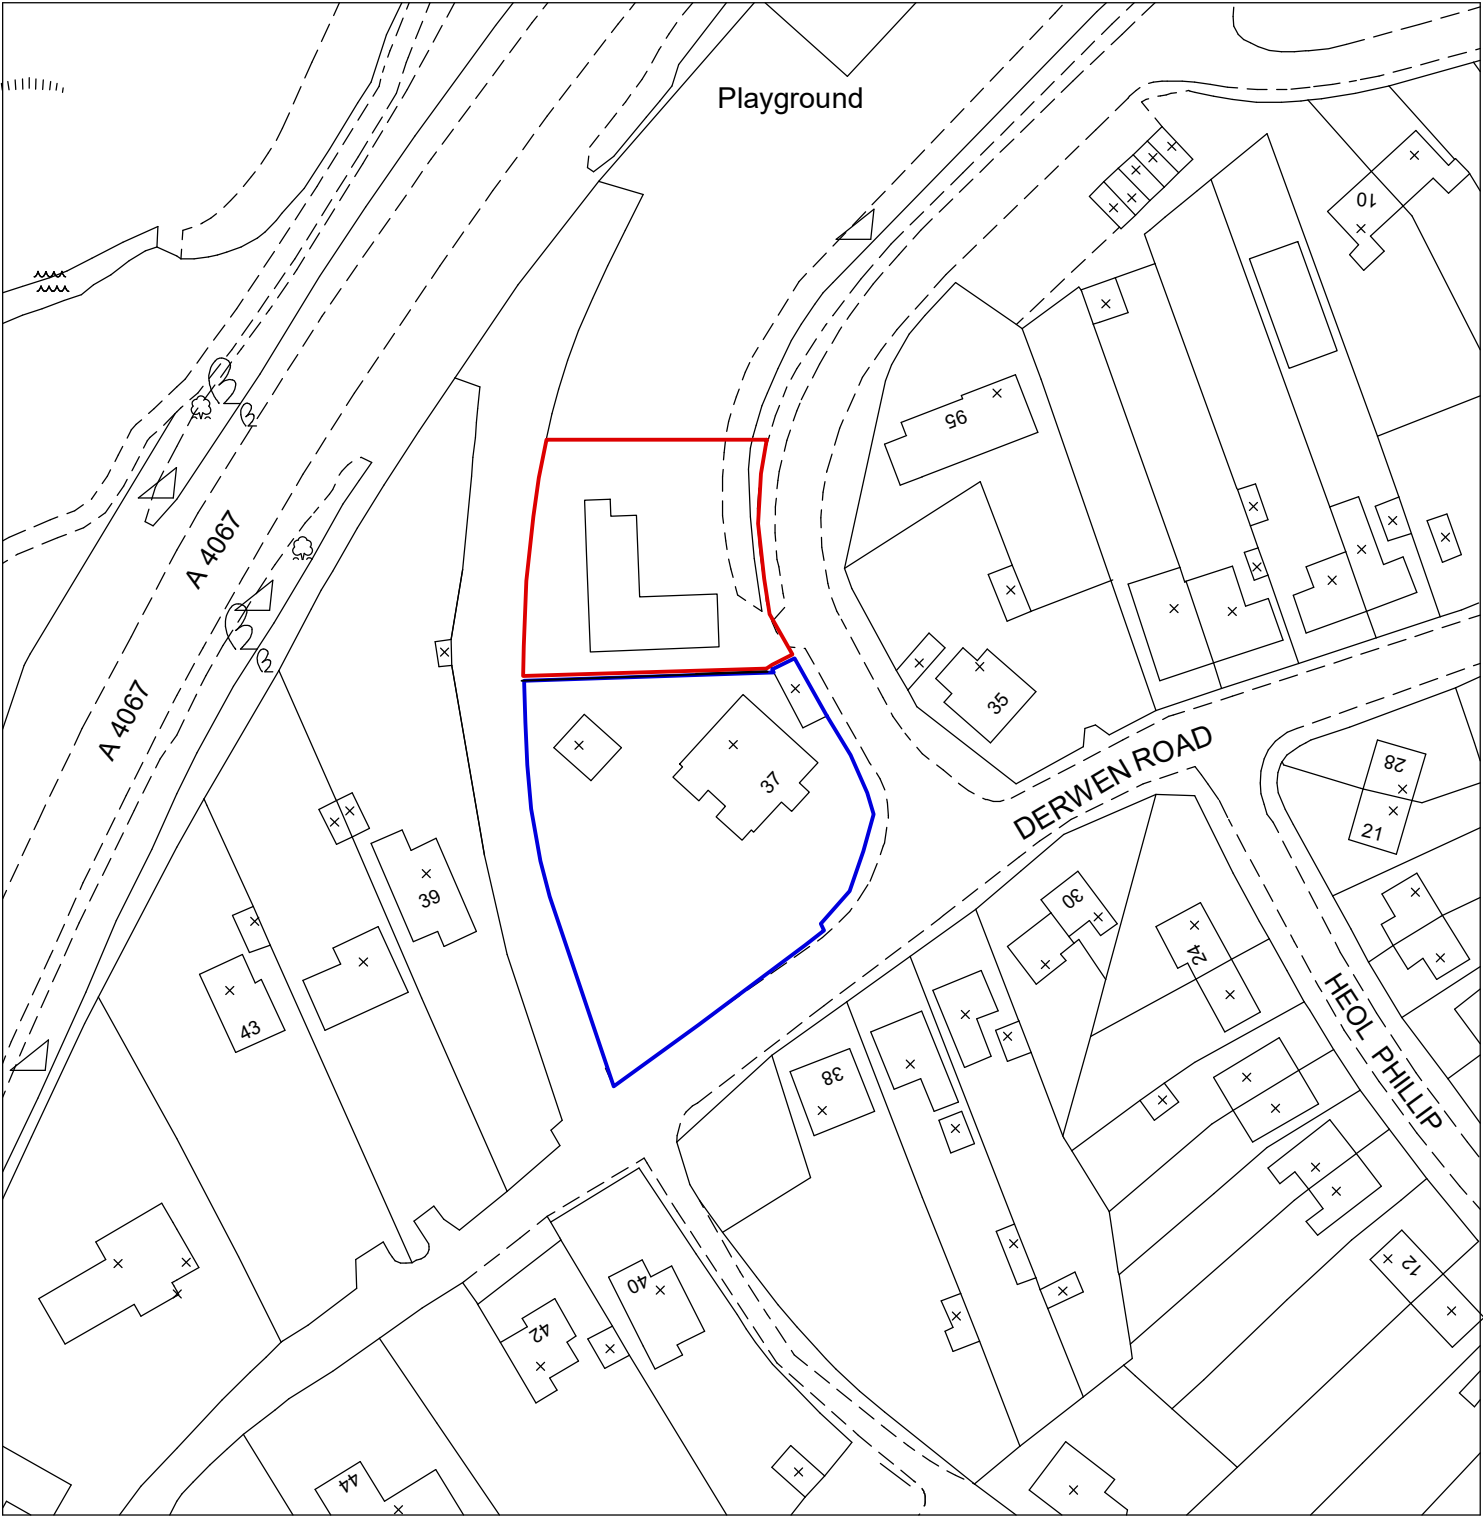


Location Plan 1:1000

© LEWIS GRANAIOLA LTD. DRAWING AND DESIGN REMAIN COPYRIGHT OF THE AUTHOR, THIS DRAWING MAY NOT BE COPIED WITHOUT PRIOR WRITTEN PERMISSION FROM LEWIS GRANAIOLA LTD.
DO NOT SCALE. DRAWING INFORMATION FOR DESIGN INTENT ONLY.

37 Derwen Road, Alltwn Swansea SA8 3AU 01792 865651
info@lewisgranaiola.com www.lewisgranaiola.com

project:	Land at 37 Derwen Road	status:	Outline Planning
title:	Location Plan	date:	Sept 2022
dwg no:	797 - P 01	scale:	1:1000 @ A4

LEWIS + GRANAIOLA
ARCHITECTURE . DESIGN . CONSTRUCTION.