



This drawing is intended to be viewed in colour- a monochrome copy should not be relied upon.

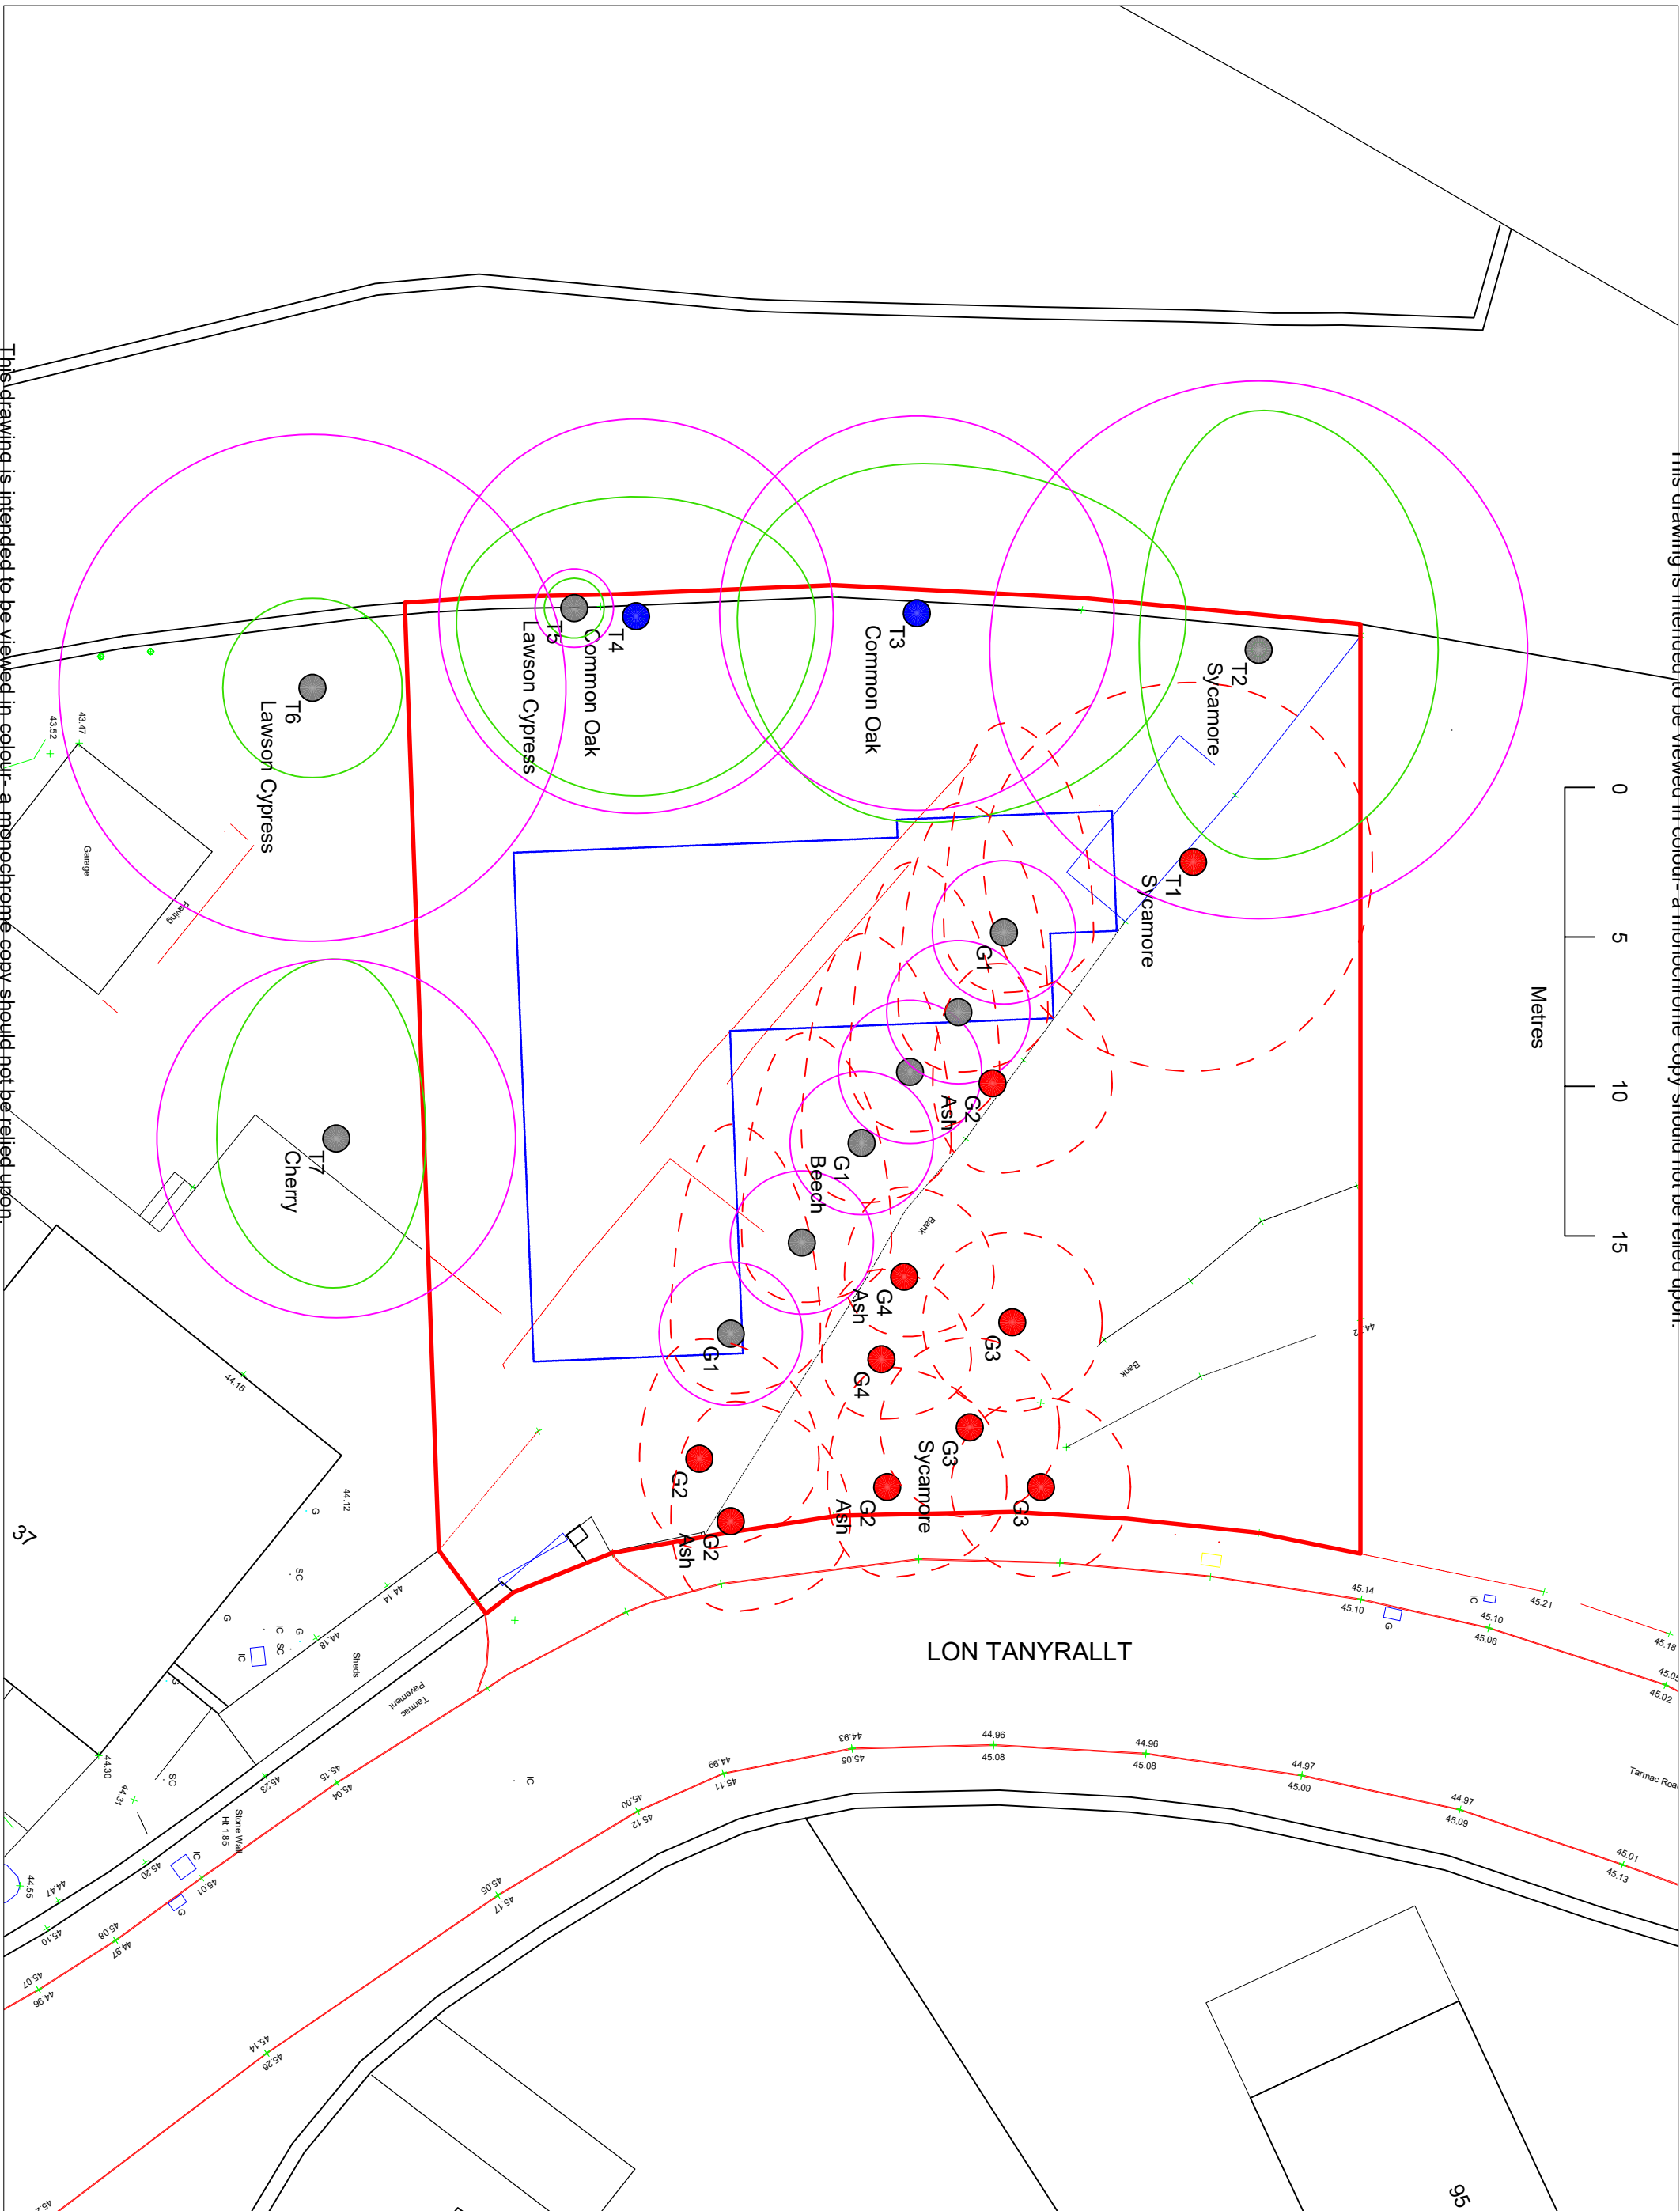

KEY:

- T12 Tree number (T)
- Tree or (G) Group
- Canopy outline
- Root Protection Area (RPA)
- Category U tree centre
- Category A tree centre
- Category B tree centre
- Category C tree centre
- Trees removed

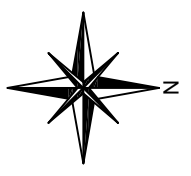

CLIENT:
Mr P. Granaiola

PROJECT:
37 Derwen Road,
Alltwen, Pontardawe,
Swansea.

DRAWING TITLE:
Tree Location Plan

DRAWING NO:
ARW1135:01

DATE:
26/10/2022

SCALE:
1:200@A3

This drawing is intended to be viewed in colour- a monochrome copy should not be relied upon.