





1 **Street Scene - The Princess Margaret Way**
1 : 150

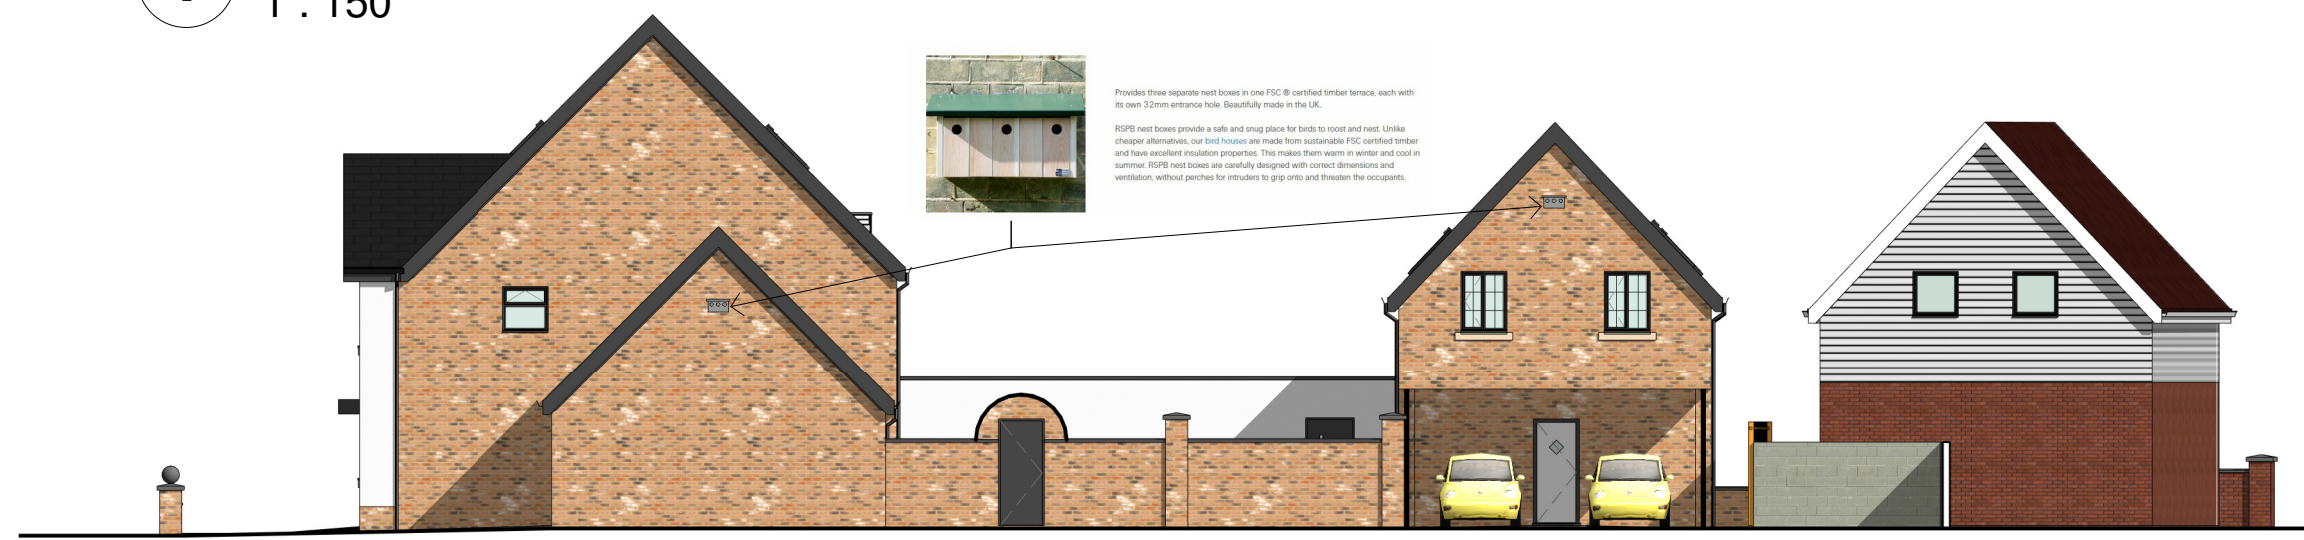

2 **Street Scene - Maverick's Carpark**
1 : 150

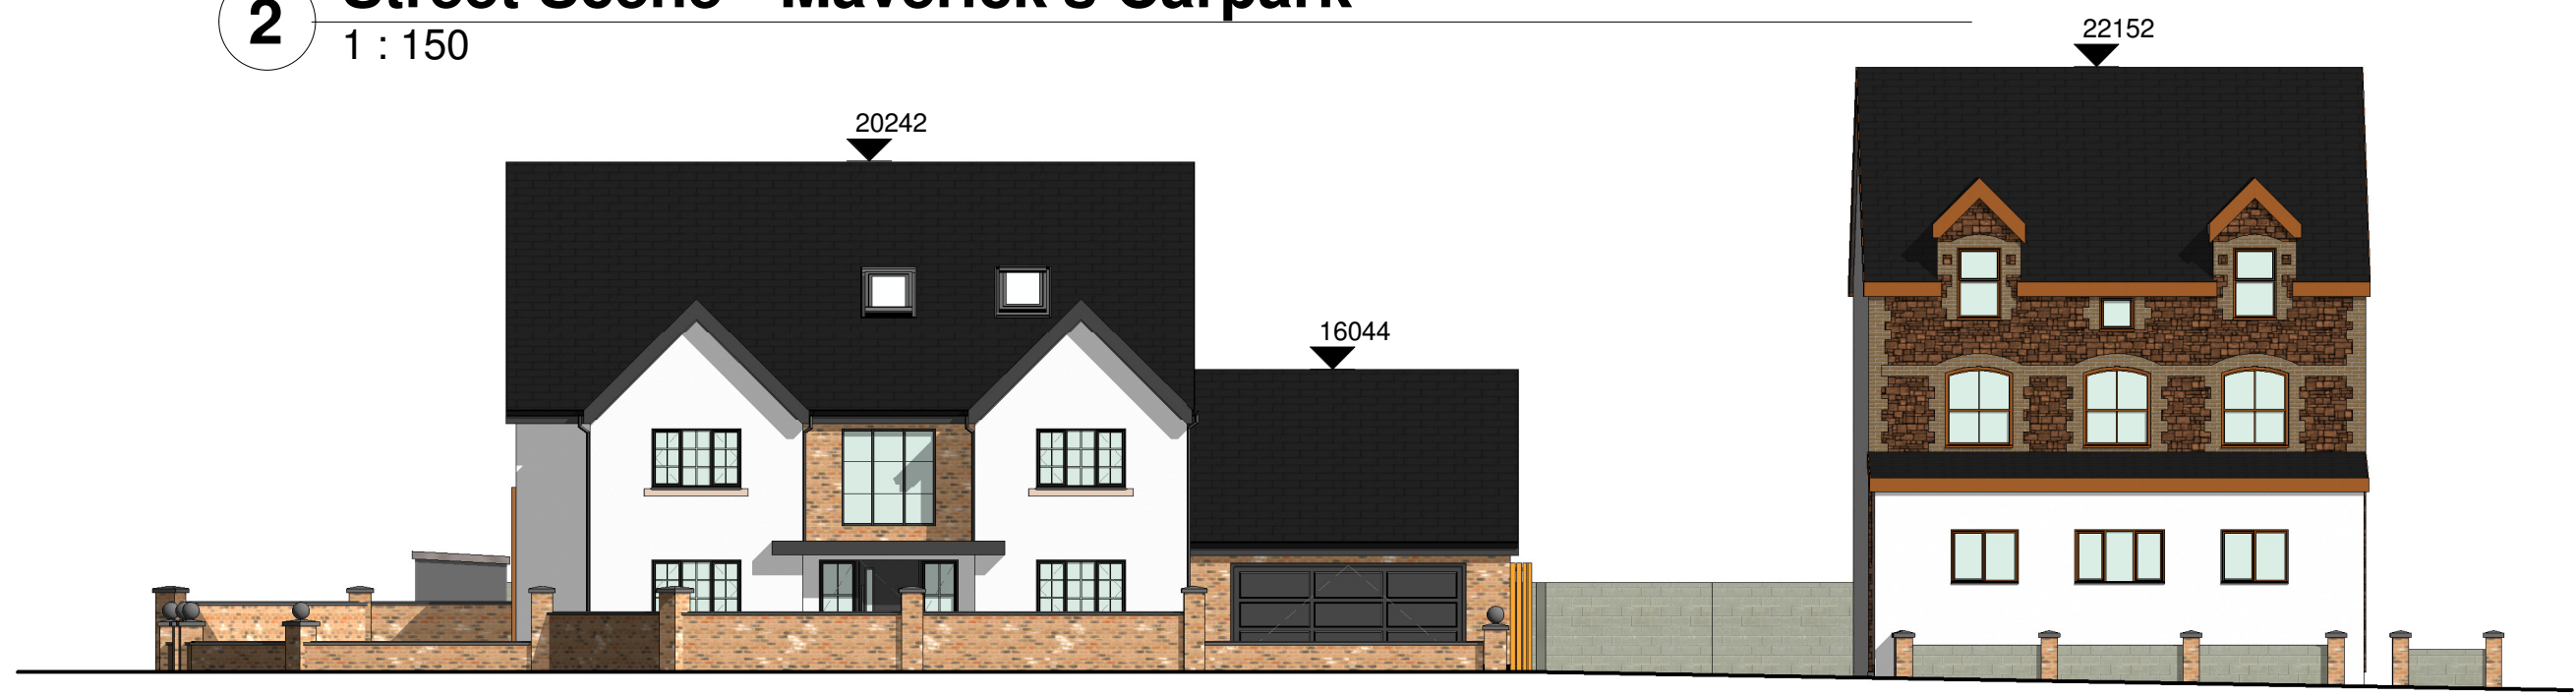

3 **Street Scene - Victoria Road**
1 : 150

NOTES:



DRAWING STATUS	
Planning - Site	
PROJECT	
191 Victoria Rd, Port Talbot - Residential Dwelling	
TITLE	
Street Scenes	
CLIENT	
Mr & Mrs G Thomas	
DRAWN BY	DATE
Gareth Owen	27.10.22
SCALE (@A3)	PROJECT NO.
1 : 150	GOCD GKT01
DRAWING NO.	REV
S002	P3
GO CONCEPT DESIGNS LTD, 9 DARWIN RD, PORT TALBOT, SA12 6BT	
gareth@goconceptdesigns.co.uk adriana@goconceptdesigns.co.uk	