


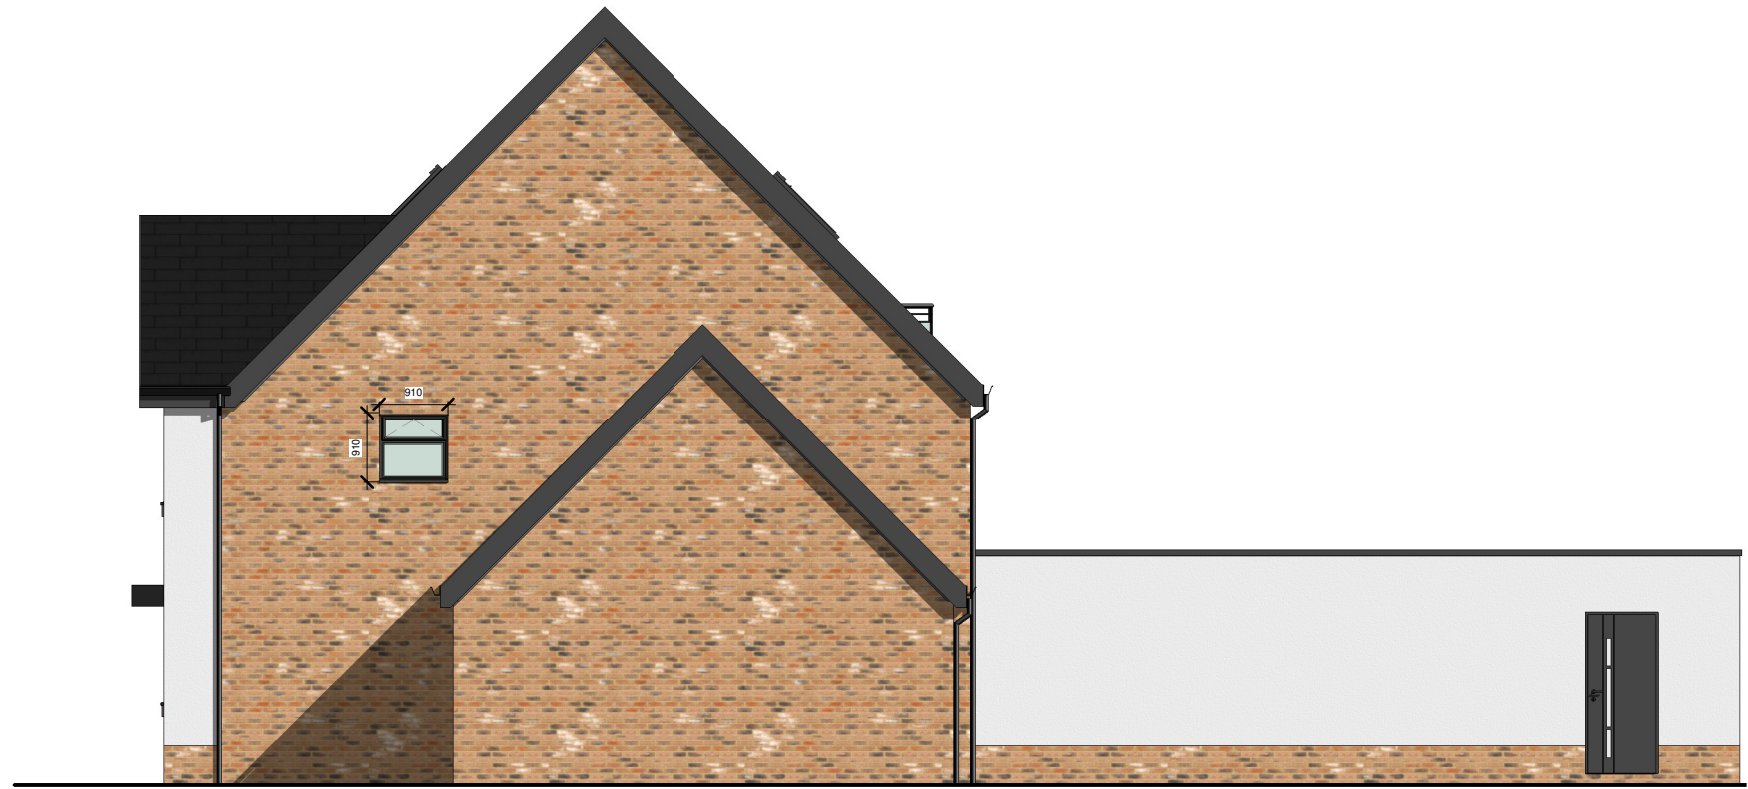

1 Right Elevation
1 : 100



2 Left Elevation
1 : 100



DRAWING STATUS	
Planning - Proposed NMA	
PROJECT	
191 Victoria Rd, Port Talbot - Residential Dwelling	
TITLE	
House - Proposed Elevations 02	
CLIENT	
Mr & Mrs G Thomas	
DRAWN BY Gareth Owen	DATE 27.10.22
SCALE (@A3) 1 : 100	PROJECT NO. GOCD GKT01
DRAWING NO. B002B	REV B
GO CONCEPT DESIGNS, 9 DARWIN RD, PORT TALBOT, SA12 6BT	
gareth@goconceptdesigns.co.uk	