



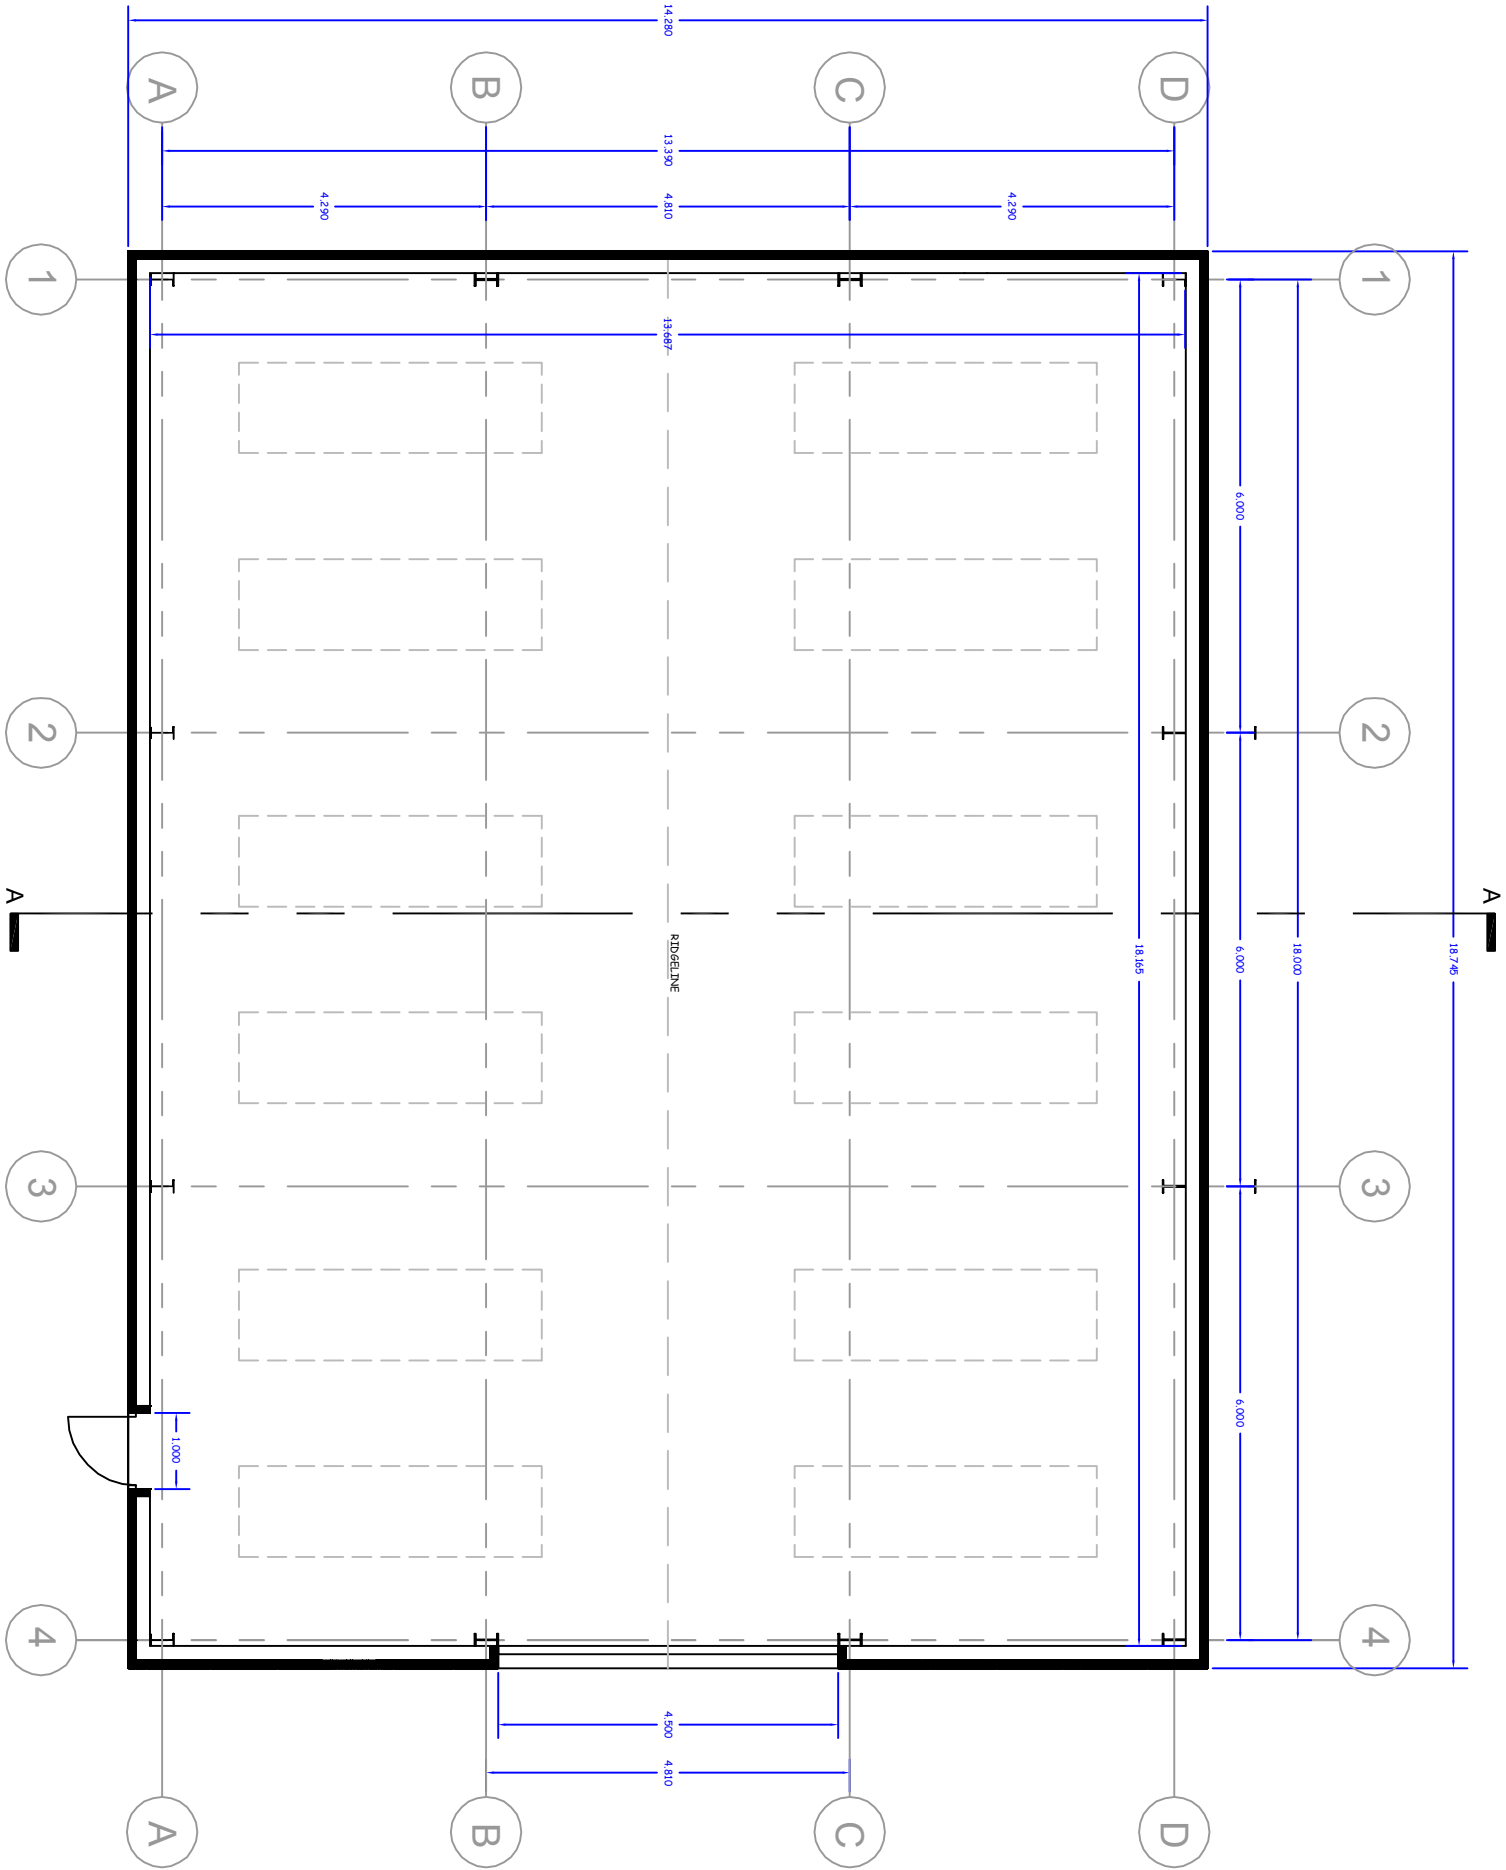

FLOOR LAYOUT

Rev	Description	Date	Initial
1	PROPOSED LIGHT INDUSTRIAL UNIT AT PARK HOWARD ROAD, CWMGORS, GWAEN-CAE GURWEN		
Title			
PROPOSED BUILDING FLOOR LAYOUT			
Date	APRIL 2022	Drawn	MIS
Scale(s)	1:100 @ A3	Issue	
Dwg No.	22/884/04	Revision	
Disk	Park_Howard_Rd_GCG_Build.dwg		

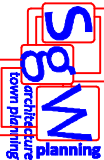

69 Walter Road, Swansea, SA1 4QA - Tel: 01792 648380

This is a preliminary drawing and should not be used for construction purposes without the written permission of the author. No liability will be accepted for any errors or omissions. Dimensions where shown should be confirmed on site. Any discrepancies should be referred to the author.